SOUTH HOLLAND DISTRICT COUNCIL

Town and Country Planning Act 1990

Planning Permission

Reference: H08/0402/93 Received:29-APR-93 Type:FULL

Name: Breamar Nurseries
36 Regent Street
Spalding
Lincs
PE11 2YN

Agent: G H Barnsdale
16 Low Road
Spalding
Lincs

Description: Erect four polythene tunnels

Location : Nursery, Chaintoft Lane Gosberton
Spalding Lincs

South Holland District Council hereby give notice that PERMISSION HAS BEEN GRANTED for the development in accordance with the application and plans submitted, subject to any condition(s) set out below:

1 The development must be begun not later than the expiration of five years beginning with the date of this permission.


Reason: As required by Section 91 of the Town and Country Planning Act 1990.

Director of Planning and Building Control Services
04-JUN-93 H08/0402/93

This decision refers only to that required for the purposes of the Town and Country Planning Act and not for Building Regulations or any other legislation. See enclosed notes relating to rights of appeal.

BRIAN SMITH Dip TP MRTPI Director of Planning & Building Control Services

Planning & Building Control Department, Council Offices, Priory Road, Spalding, Lincolnshire. PE11 2XE (Tel: 0775 761161)

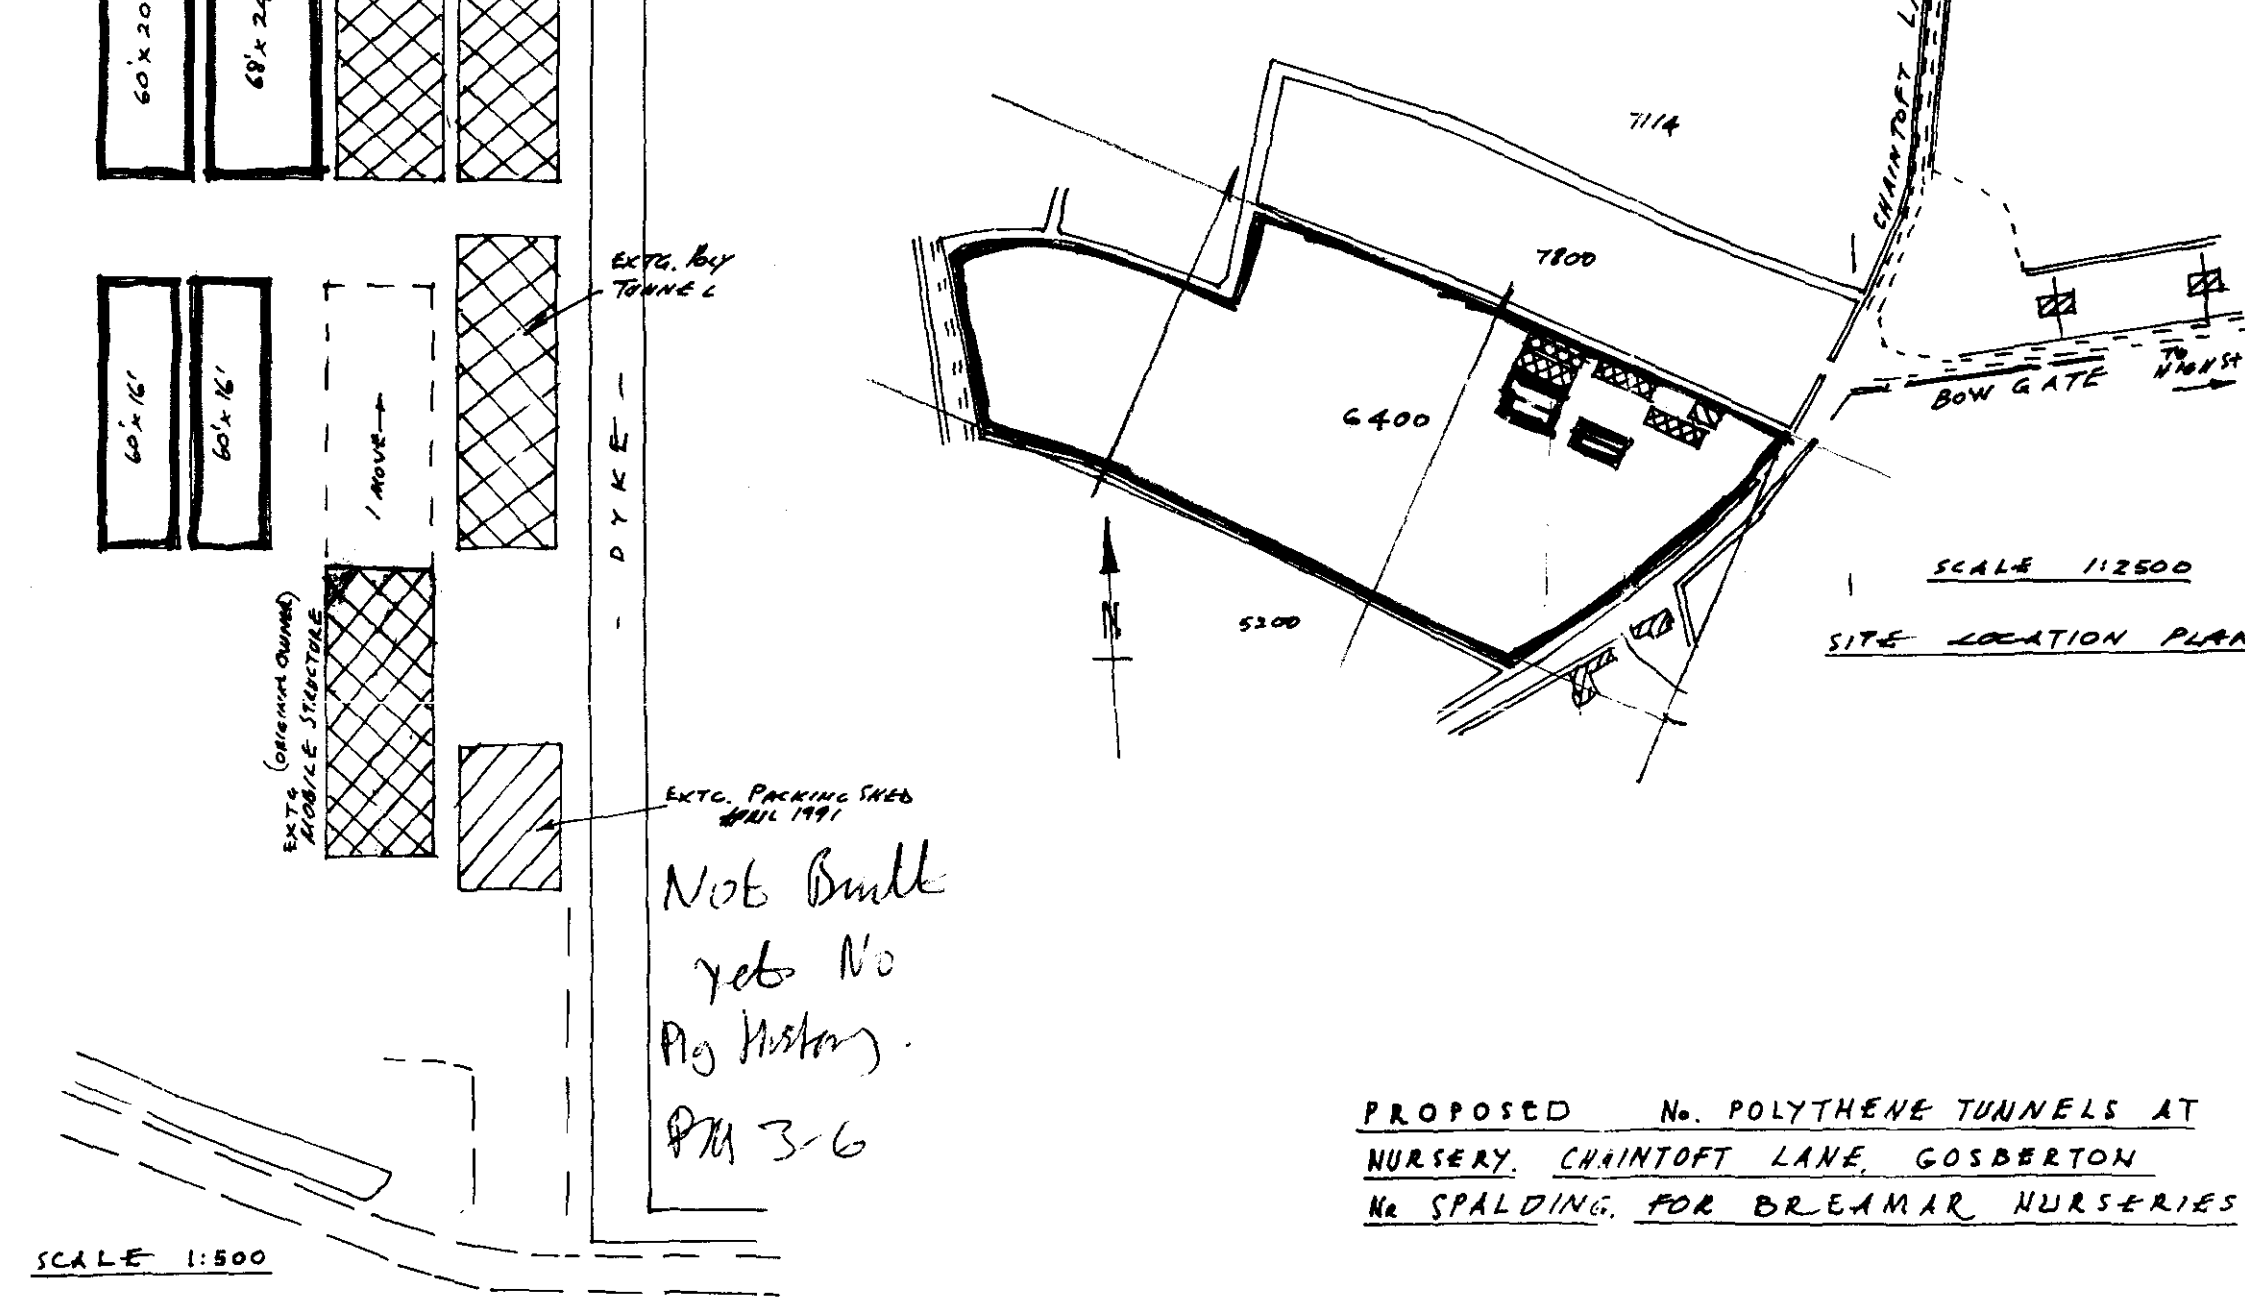

Not Built yet No Planning History PM 3-6

SCALE 1:500

BLOCK PLAN

SCALE 1:2500

SITE LOCATION PLAN

PROPOSED No. POLYTHENE TUNNELS AT NURSERY. CHAINTOFT LANE, GOSBERTON Nr SPALDING. FOR BREAMAR NURSERIES

G.H. BARNSDALE 16 LON ROAD. SPALDING APRIL 1993.

FOUR COPIES REQUIRED

PLANNING APPLICATION

For office use only

Application No. H08/0402/93

Date Registered 29 APR 93

1. Please complete in block letters

NAME AND ADDRESS OF APPLICANT

[illegible] NURSERIES
[illegible] REPORT ST
[illegible] ALLING
PE11 3YN

Tel. No. [illegible]

NAME AND ADDRESS OF AGENT
(if form completed by agent)

G.H. BARNSDALE
16 LON ROAD
GOLDING

Tel. No. 72585
(Personal contact name)

OFFICE COPY

Please complete in block letters

FULL POSTAL ADDRESS OF THE APPLICATION SITE

[illegible] CHAMTOFT LANE, GEDNEY
NR. SPALDING.

Please complete in block letters

DESCRIPTION OF PROPOSED DEVELOPMENT

ERECT 4 NO POLYTHENE TUNNELS.

Please complete [illegible]

I attach
* Four copies of all plans
* an ownership certificate (see back page)
* a fee of [illegible]

If you consider no fee is payable include a written explanation instead.

Signed..... Date 29th APRIL 1993

Previous application No.

Please tick **one** box and answer the extra questions under that section.

2. **TYPE OF APPLICATION**

This is a **full** application for ~~change of use and/or~~ new building works [✓] ➡ **Now complete Parts 3, 4 and 5 and an Ownership Certificates**

or This is an **outline** application [ ] ⬇

Please state Site Area [ ] (Hectares)

Please tick **any** box where you are including details which you wish to be considered as part of this application.

Siting [ ] Design [ ] External Appearance [ ]

Means of Access [ ] Landscaping [ ]

Now complete Parts 3 and 5 and an Ownership Certificate.

or This is a **reserved matters** application. [ ] ⬇

A. Please state Reference Number of outline permission.
B. Please state which reserved matters are dealt with in this application.
Now complete Part 4 only

or This is an application for **renewal** of temporary permission or **continuation** without complying with planning condition. [ ] ⬇

A. Please state reference Number of previous permission
B. Please state Condition Number referred to
Now complete an Ownership Certificate

or This is an application for **modification** of a condition on a planning permission which has not yet been implemented. [ ] ⬇

A. Please state Reference Number of pervious permission
B. Please state Condition Number referred to
C. Please state variation required
Now complete an Ownership Certificate.

TYPE OF DEVELOPMENT

3. A. Please state whether the proposal involves:- (Tick one or more boxes)

(i) New Dwellings		If so, how many:
(ii) Other new building(s)	✓	
(iii) Alterations or extension		
(iv) Change of use		

4. A. Please state site area (in all cases)	(441 m²) hectares
B. If building works are proposed, please state extra floor space to be created:	sq. metres
C. Please state size of any new structure:- (a) max. height:	2·1 metres
(b) max. length:	metres
(c) max. width:	metres
D. Please state type and colour of materials for facing external walls:	
E. Please state type and colour of roofing materials.	
F. Has a survey of the site been undertaken? State Yes or No	

5. GENERAL INFORMATION Please complete each section

EXISTING USES
Please state existing or, if vacant, the last use(s) of site.

N/A

ACCESS TO ROADS (VEHICULAR AND PEDESTRIAN) *Please tick **one** box*

A. There will be **no** new access to a public road and **no** alteration to any existing access to a public road ✓

or

B. There will be a new or altered access to a public road ➡ If so, name of road:
Will there be—
Individual access(es)
New estate road

C. What provision will be made for garages or parking within the site?

N/A

TREES Please tick **one** box

A. The proposal does **not** involve the felling of any trees ✓

B. The proposal does involve the felling of one or more trees ➡ If so, please show details on plans.

DRAINAGE Please complete

A. Please state how surface water will be disposed of

B. For estate developments, please state how highway surface water will be disposed of

C. Please state whether a land drain will be affected

D. Foul sewerage will be disposed of to:

N/A

Mains sewer ☐ Cesspool ☐ Septic tank ☐

PLEASE COMPLETE IN ALL CASES

	State Yes or No	
The proposal is in connection with agriculture		➡ If so, **please give details in Part 6**
The proposal affects a listed building		
The proposal affects a public right of way		
The proposal is known to affect contaminated or filled land		
The proposal is for industrial, warehousing, offices, shopping or similar commercial purposes.		➡ If so, **please complete Part 7**
In cases where a statutory consultation will be required, please state whether you have sent a copy of the application to the consultee yourself. If yes, please give date sent.		➡ Date: Consultee(s)
Is this application related to a previous submission?		➡ Application No.

6. ANY OTHER INFORMATION Please add any details you wish in support of your application.

Continue on separate sheet if necessary.

DC 89 m² plus 1C 111 m² plus 1C 151 m² = Total 441

7. **INDUSTRIAL, WAREHOUSING, OFFICES OR SHOPS** Please complete if appropriate

Please tick **one** box and complete B if necessary

A. The proposal does not involve any alteration in existing floorspace ☐

B. The proposal involves the creation of or an alteration in total **gross** floorspace ☐ ⬇

Proposed total gross floorspace ☐ sq. m. Previous total gross floor space ☐ sq. m.

This new total includes the following net floorspace:

Retail ☐ sq. m. Office ☐ sq. m. Indistrial ☐ sq. m. Warehousing ☐ sq. m.

Other ☐ sq. m. ➡ If so, please state use:

	Office Staff	Industrial staff	Other staff
How many office, industrial and other staff will be employed on the site as a result of the development proposed? If you have existing premises on the site, how many of the employees will be new staff?			
If you propose to transfer staff from other premises please give details of the numbers involved and of the premises affected.			
In the case of industrial development, give a description of the processess to be carried out and of the end products, and the type of plant or machinery to be installed.			
If the proposal forms a stage of a larger scheme for which planning permission is not at present sought, please give what information you can about the ultimate development			
Is the proposal related to an existing use on or near the site?	State Yes or No ☐		
If so, please explain the relationship			
Is this a proposal to replace existing premises in this area or elsewhere which have become obsolete, inadequate or otherwise unsatisfactory?	State Yes or No ☐		
If so, please give details including gross floor area of such premises and state your intentions in respect of those premises.			
What provisions have been made for the parking, loading and unloading of vehicles within the curtilage of the site? (Please show the location of such provision on the plans and distinguish between parking for operational needs and other purposes)			
What is the estimated vehicular traffic flow to the site during a normal working day? (Please include all vehicles except those used by individual employees driving to work)			
What is the nature, volume and proposed means of disposal of any trade effluents or trade refuse?			
Will the proposed use involve the use of storage of any hazardous materials?	State Yes or No ☐	If yes, you may need to apply for Hazardous Substances Consent	
What provision is being made for access to premises for the disabled?			

OWNERSHIP CERTIFICATES

PLEASE COMPLETE ALL THREE SECTIONS.

1. **APPLICANT'S INTEREST** Please state interest in site (e.g. owner, prosp. purchaser) (Please remember to indicate on the location plan any other land under your control).	OWNER

2. OWNERSHIP OF THE SITE

This certificate is to make sure that the owners of land are aware of applications made on it.

If the applicant is the **sole owner of the whole site,** complete **Certificate A.**
In **any other case** (i.e. if the applicant is a prospective purchaser, or a tenant, or a joint owner, or the sole owner of only part of the site) then you must give notice to all other owners, and complete **Certificate B.** (An "owner" is a person having a freehold interest, or having a leasehold interest where seven years or more remains unexpired). If you are unable to trace the owner, please contact the Planning Office as a different certificate will be required.

Certificate A Nobody except the applicant was an owner of any part of the land to which the application relates at the beginning of the period of 21 days ending with the date of the accompanying application.

Signed ..... ~~(Applicant~~ / Agent) Date 29th November 1993

Certificate B The applicant has given the required notice to everyone else who were owners of any part of the land to which the application relates at the beginning of the period of 21 days ending with the date of the accompanying application.
Owner's Name:
Address of owner at which notice was served: State Date notice served:

Signed ..... (Applicant / Agent) Date .....

3. AGRICULTURAL HOLDINGS CERTIFICATE

If the land is not in agricultural use complete Certificate 1.
If the land is agricultural, but farmed by the owner and there is no agricultural tenant, complete Certificate 1.
If the site does relate to an agricultural holding, you must give notice to the tenant, and complete Certificate 2. If you are the sole agricultural tenant yourself, sign certificate 2 but insert 'not applicable' in the tenant details.

Certificate 1 None of the land to which the application relates is or is part of any agricultural holding.

Signed ..... ~~(Applicant~~ / Agent) Date 29th November 1993

Certificate 2 The applicant has given the required notice to every other person who, at the beginning of the period of 21 days ending with the date of the application, was a tenant of an agricultural holding on all or part of the land to which the application relates.
Tenant's Name:
Address of tenant at which notice was served: State Date notice served:

Signed ..... (Applicant / Agent) Date .....

DC ~STRUCTION SHEET

APPLICATION REF:

Directions

Art 7 (Outlines)

☐ RM checklist

	Sit	Des	Ext	Acc	Land
Previous					
Current					
Required					

Reg 4 Scale drawing.... Highway S/W.... Agric appraisal....

☐ Non Std

Precise details:

Direction authorised by Senior Officer..... Date.....

Revalidation after Direction

Information satisfactory Signed..... Date.....

Valid date:

Amended description

Reconsultations:

All.....
Specified:

Unsatisfactory – Further direction:
Signed.....
Senior Off.....

Precise details:

Consultation/Publicity Required

PAM 5-5

	Publicity:	Consultations:	
Departure	.....	County	.....
Setting of LB	.....	E Heritage	.....
Public Right of Way	.....	Societies	.....
Discretionary	.....		

Extra Consultations:

Transport	D/Transp A15	..... *	
	D/Transp A18	.....	
	B Rail	.....	
Environment	Env Services	.....	
	NRA	.....	
	Env Assess	..... G *	Specify:
Conservation	LB Demolish	..... G *	Standard
	Eng Heritage	.....	
	Archaeology	..... G	Specify:
	Consultant	.....	
	Other	.....	Specify:
Hazards	HSC Group	..... G *	Standard
	Specific	..... G	Specify:
Other		.....	Specify:

Note
* Longer expiry
G Group available

Case Officer

Senior Officer Confirmed .....PM Date..... Recorded DC....

APPLIC .TION ASSESSMENT

Notes for Case Officer

Site Inspection

Accuracy : OK
Neighbours : None apparent
Boundaries : open
Site Features : Field

Inspected by PDM
Date 11-5

Site Notice posted by PDM
Date 11-5
Expiry 1-6

Individual Resident Notices required:

Addresses to be sent to –

Addresses delivered to –

Case Officer Conclusions

Some polytunnels erected, open grass but at Parkgate Nurseries Ltd

RECOMMENDATION

COMMITTEE

Departure from Policy .....

Ward Member request .....

Recommend approval against material objection .....

Other circumstances viz: .....

Change to Committee recorded:

Decision confirmed as agenda:

DELEGATED/Non-Det

Case Officer Recommendation

Approve (or equiv) ✓

Refuse (or equiv)

Signed P.M. Date 3-6

Notes:

- [ ] Disabled
- [ ] Prev conditions
- [ ] Amended plans – Dwg no: Received:

Conditions/Reasons (cont overleaf)

ADMIN RECORD SHEET

Initial

Submitted Fee £33.

Receipt No A9609

Date first Rec'd 29 APR 1993

Registration

Reference H08/0402/93

Cross-Ref

Date 30/4/93

Validation

TYPE FULL.

Site area
No of dwellings
Floorspace 441sqmts

Earlier permission – Ref:
(New)/Redevelop/Use/Ext/Alt/Works

Description to be recorded

Invalid

Site plans ☐
Certificate ☐

Fee ☐
Fee (not free) ☐

Inaccurate ☐
Incomplete ☐
Unclear ☐

Fees

Correct fee £33.

Nil fee ☐
Discounted ☐

Previous app – ref:
Type of app
Reason:

Additional £
Refund £

Receipt No
Voucher No

Date
Date

Information

Index sheet ~~34~~ 46 OS Plots –
Grid ref 522970 331980

Ward F Parish GOSBERTON

Inside IBD N Inside LP area N

Linked to site Ref 1307

Linked to property Ref

Constraints:

CA	Cons Area	N	
LB	Listed – Grade:	N	
ARC	Archaeology	N	
AM	Ancient Mon	N	
SSI	Special Int	N	
		N	Dist Bound
		N	Other:

Hazards –

TR	Rural	N
BP	TR proposed 67m	N
LC	Level Cross	N
FP	Footpath	N
TPO	Tree Pres	N
HAZ	Site	N
AIR	Safeguard	N
LIN	Elect	N
PIP	Pipe	N
CON	Waste/contamin	N

Planning Records:
Earlier apps

B Reg Records:
Already submitted – Ref:
Request needed
Requested

BRIAN SMITH Dip TP MRTPI
Director of Planning & Building Control Services
Planning & Building Control Department,
Council Offices,
Priory Road, Spalding,
Lincolnshire. PE11 2XE

Telephone: (0775) 761161
Fax: (0775) 710772

SOUTH HOLLAND DISTRICT COUNCIL

H08/0402/93

FULL

Applicant: Breamar Nurseries
Tel: 0775 769779

Agent: G H Barnsdale
0775 725851

Description: Erect four polythene tunnels

Location: Nursery, Chaintoft Lane
Gosberton
Spalding
Lincs

Valid date: 29-APR-93
Target dates:
To case officer 06-MAY-93
Inspected by 13-MAY-93
Extra contacts 20-MAY-93
Report if not clear by 03-JUN-93

Terminal date: 24-JUN-93
Target Committee: 23-JUN-93
Report deadline: 09-JUN-93

Case Officer:
P J UDY

DEVELOPMENT/CONSTRAINTS

Size: 441 M2
Category: Newbuild
Listed building:
Conservation Area:

Other Constraints:

CONSULTATIONS CARRIED OUT

	Sent	Expiry
Site/Press Advert MIN	11-MAY-93	01-JUN-93
Clerk to Gosberton P 0775 840415	05-MAY-93	19-MAY-93
Cllr W D Skells 0775 840415	05-MAY-93	12-MAY-93

SITE RECORD

Grid ref: 522770 331980
OS Sheet: 46 Parcel:

L.C.C — No objections to 05 11/5/93

BRIAN SMITH Dip TP MRTPI
Director of Planning & Building Control Services
Planning & Building Control Department,
Council Offices,
Priory Road, Spalding,
Lincolnshire. PE11 2XE

Telephone: (0775) 761161
Fax: (0775) 710772

SOUTH HOLLAND DISTRICT COUNCIL

VAT Reg No 121 5277 01

OFFICIAL RECEIPT - APPLICATION FEES

Receipt No : P2609
Date received : 29-APR-93

Received from

B A & M A Panton

Address

36 Regent Street
Spalding

Fee paid	£	22.00
VAT	£	0.00
Total received	£	22.00

Cash/Cheque : Cheque

Signed.....K. Lowe..
(Authorised Collector)

FILE COPY