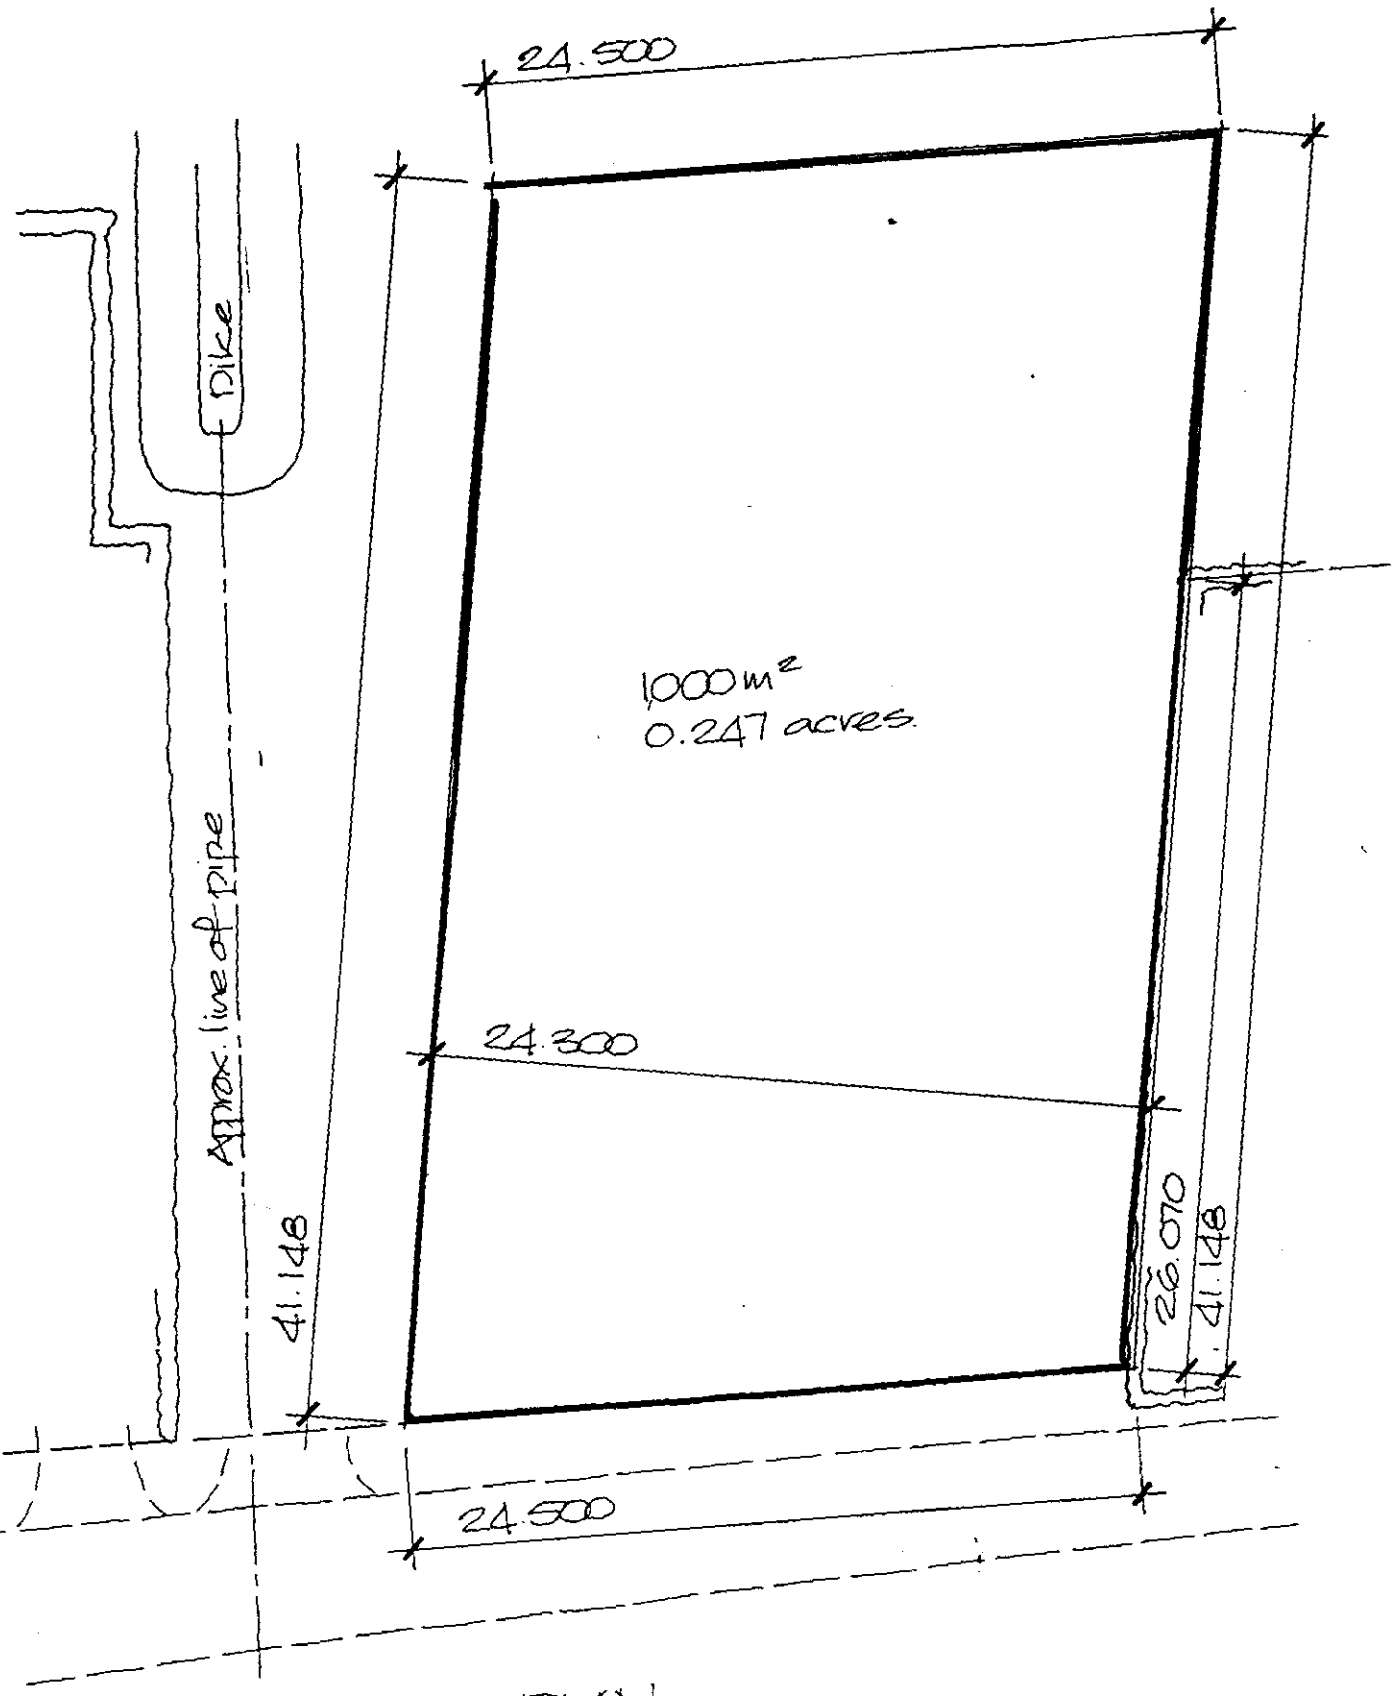

SITE PLAN
Scale 1:250

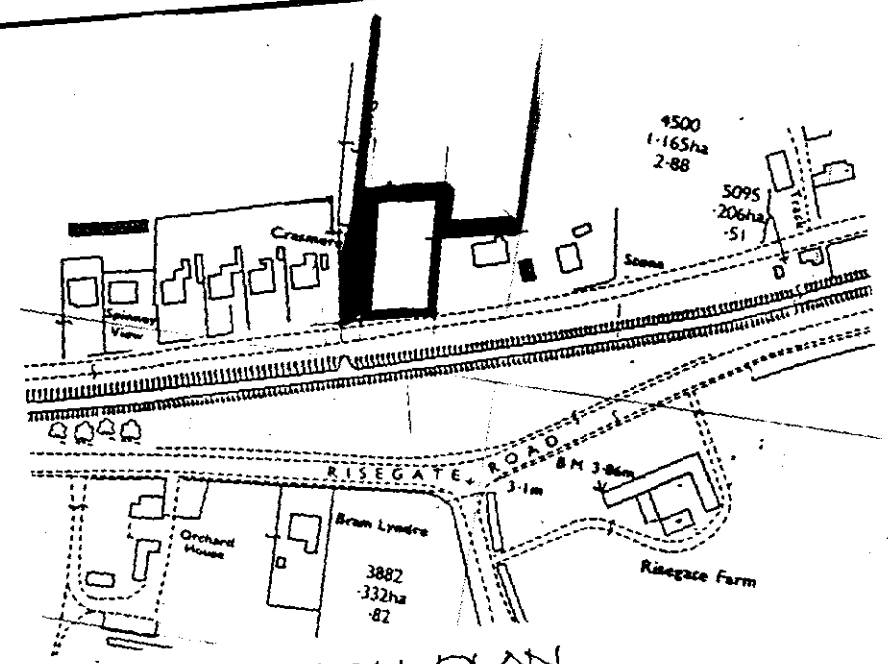

LOCATION PLAN
Scale 1:2500

DETERMINED PLAN

LAYOUT OF PROPERTY
SILTSIDE,
GOSBERTON RISEGATE,
SPALDING.

-7 MAR 2000

Ref. 040S100

LONGSTAFF