

Proposed Site
1:1000

SHDC
Planning & Development
13 MAY 2010
Ref: 0407-10

Proposed Houses
Gosberton
SPS Development


Location Plan
22.01.10 / MM SC

core architects

www.core-architects.co.uk

Ilko Terrace, Grantham Street, Lincoln, LN2 1PD 01522 525901
Copyright © 2010 Core Plus Architects Limited Do Not Scale

C09.122.01

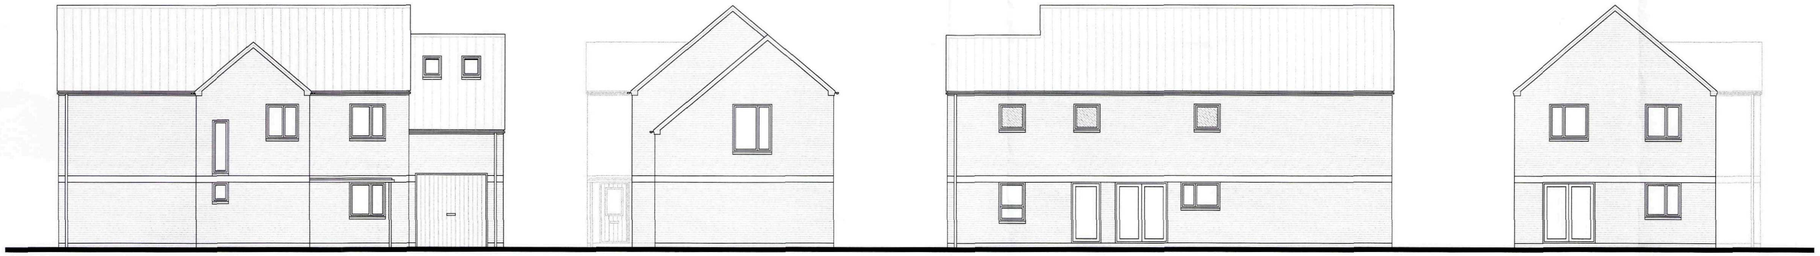

Norther Elevation
1:100

Western Elevation
1:100

Southern Elevation
1:100

Eastern Elevation
1:50



First Floor
1:100



Ground Floor
1:100



Proposed Site
1:200

SHDC
Planning & Development
13 MAY 2010
Ref: 0467-10

Rev B / 13.05.10 / Scheme amended in response to planners comments / MM.SC

Rev A / 28.04.10 / hall & bed 3 amendments / RD.SC
New Drawing Revised from drg C09.122.02

Project
Proposed Houses Gosberton

Client
SPS Developments


Drawing
Planning Drawings - Plot 1
1:100/1:200 @ A1

Date
14.04.10

core+ architects
www.core-architects.co.uk
The Terrace, Grantham Street, Lincoln, LN2 1BD 01522 525901
Copyright © 2010 Core Plus Architects Limited Do Not Scale

C09.122.03 B

PLANNING DRAWING - Plot 1

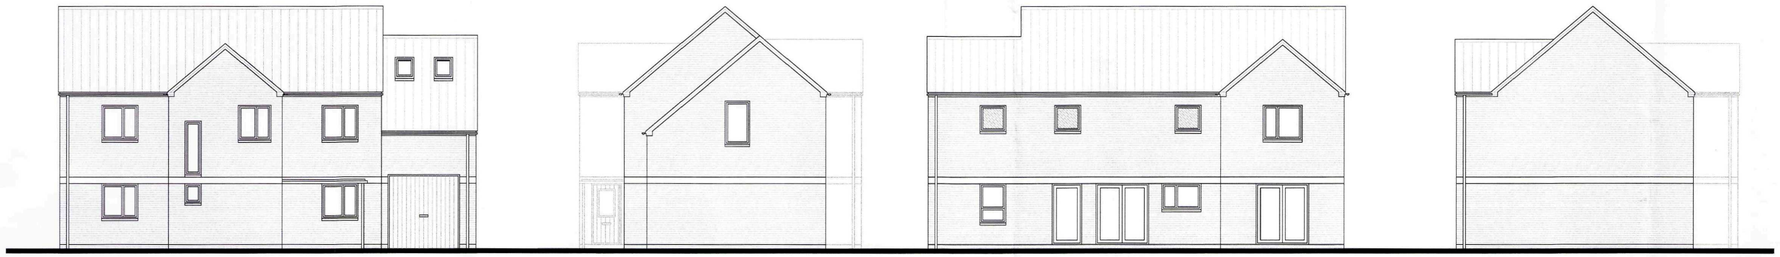


Western Elevation
1:100


Southern Elevation
1:100

Eastern Elevation
1:100

Northern Elevation
1:50

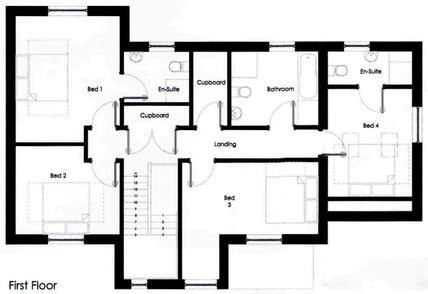

First Floor
1:100

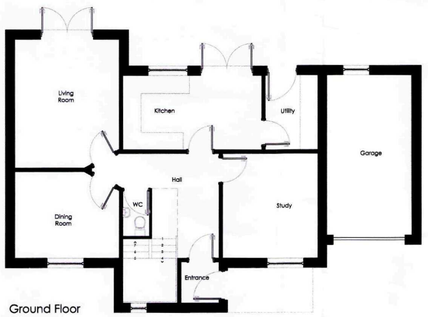

Ground Floor
1:100



Proposed Site
1:200

Planning & Development
13 MAY 2010
Ref: 0407-10

Rev B / 13.05.10 / Scheme amended in response to planners comments / MM.SC

Rev A / 28.04.10 / hall & bed 3 amendments / RD.SC
New Drawing Revised from drg C09.122.02

Project
Proposed Houses Gosberton

Client
SPS Developments

Drawing
Planning Drawings - Plot 2
1:100/1:200 @ A1

Date
14.04.10

core architects
www.core-architects.co.uk
The Terrace, Grantham Street, Lincoln, LN2 1BD 01522 525901
Copyright © 2010 Core Plus Architects Limited Do Not Scale

C09.122.04 B

PLANNING DRAWING - Plot 2