
Valleys to be form from 22x225 Ext Ply lay boards with Code 4 lead troughs

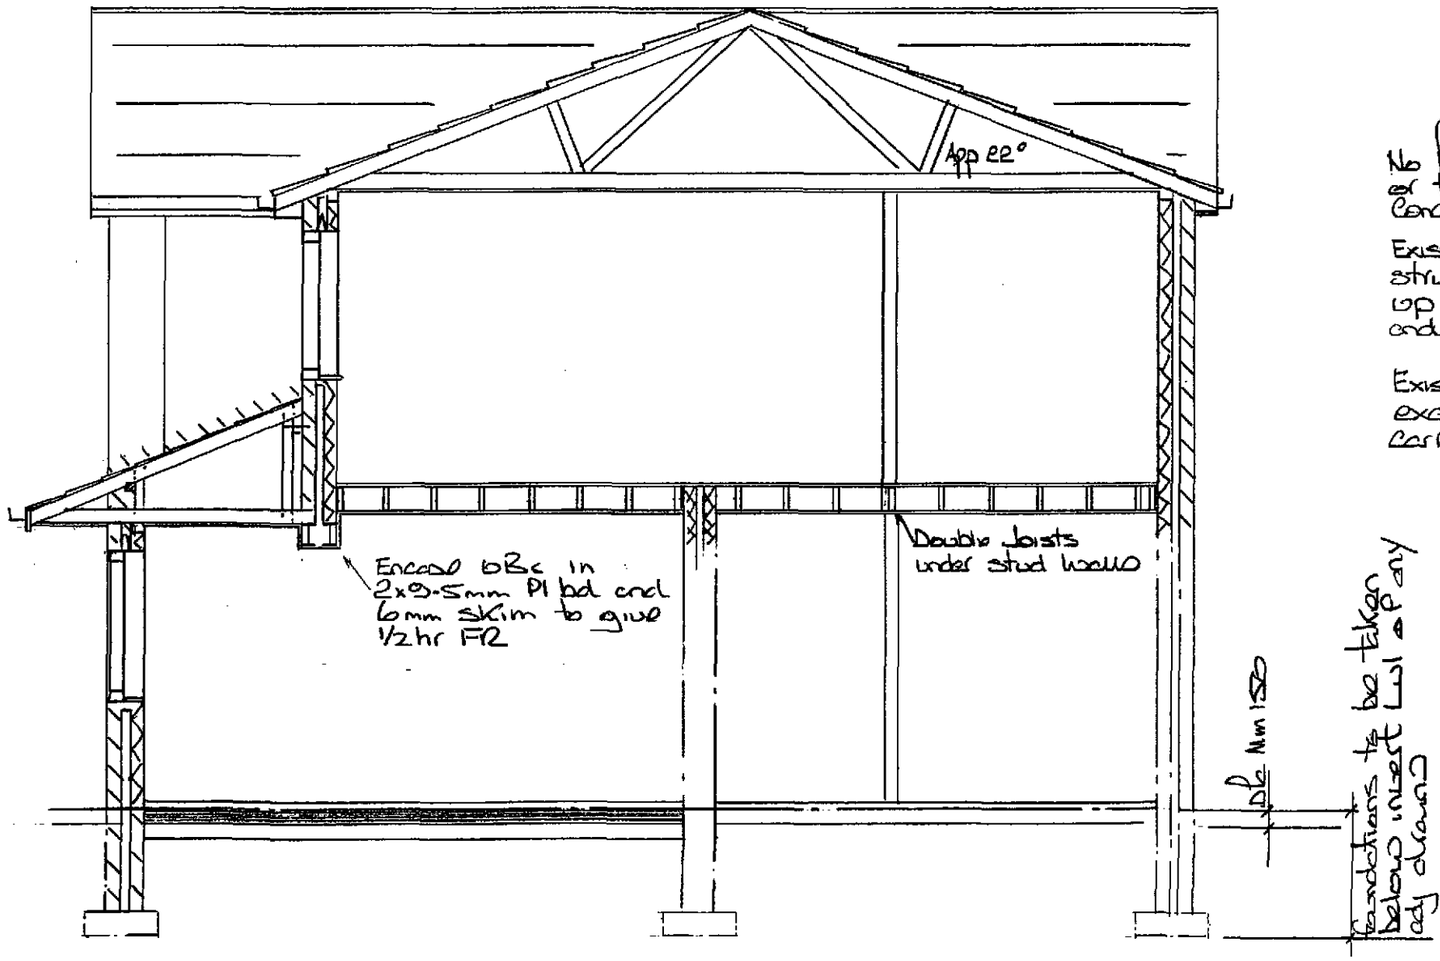

SECTION AA

No projections over boundary line with foundations or fascia boards etc without written Permission from Party Concerned

Existing Garage / Utility room roof to be stripped and Existing brick to be built up to u/s of proposed first floor Lvl and fire stopped where required.

Existing foundation ⓐ 600 to be exposed and examined by DBS to determine if suitable to carry proposed first floor extension.

DESC
Planning Department
17 JUN 2011
Ref: 0411-11