


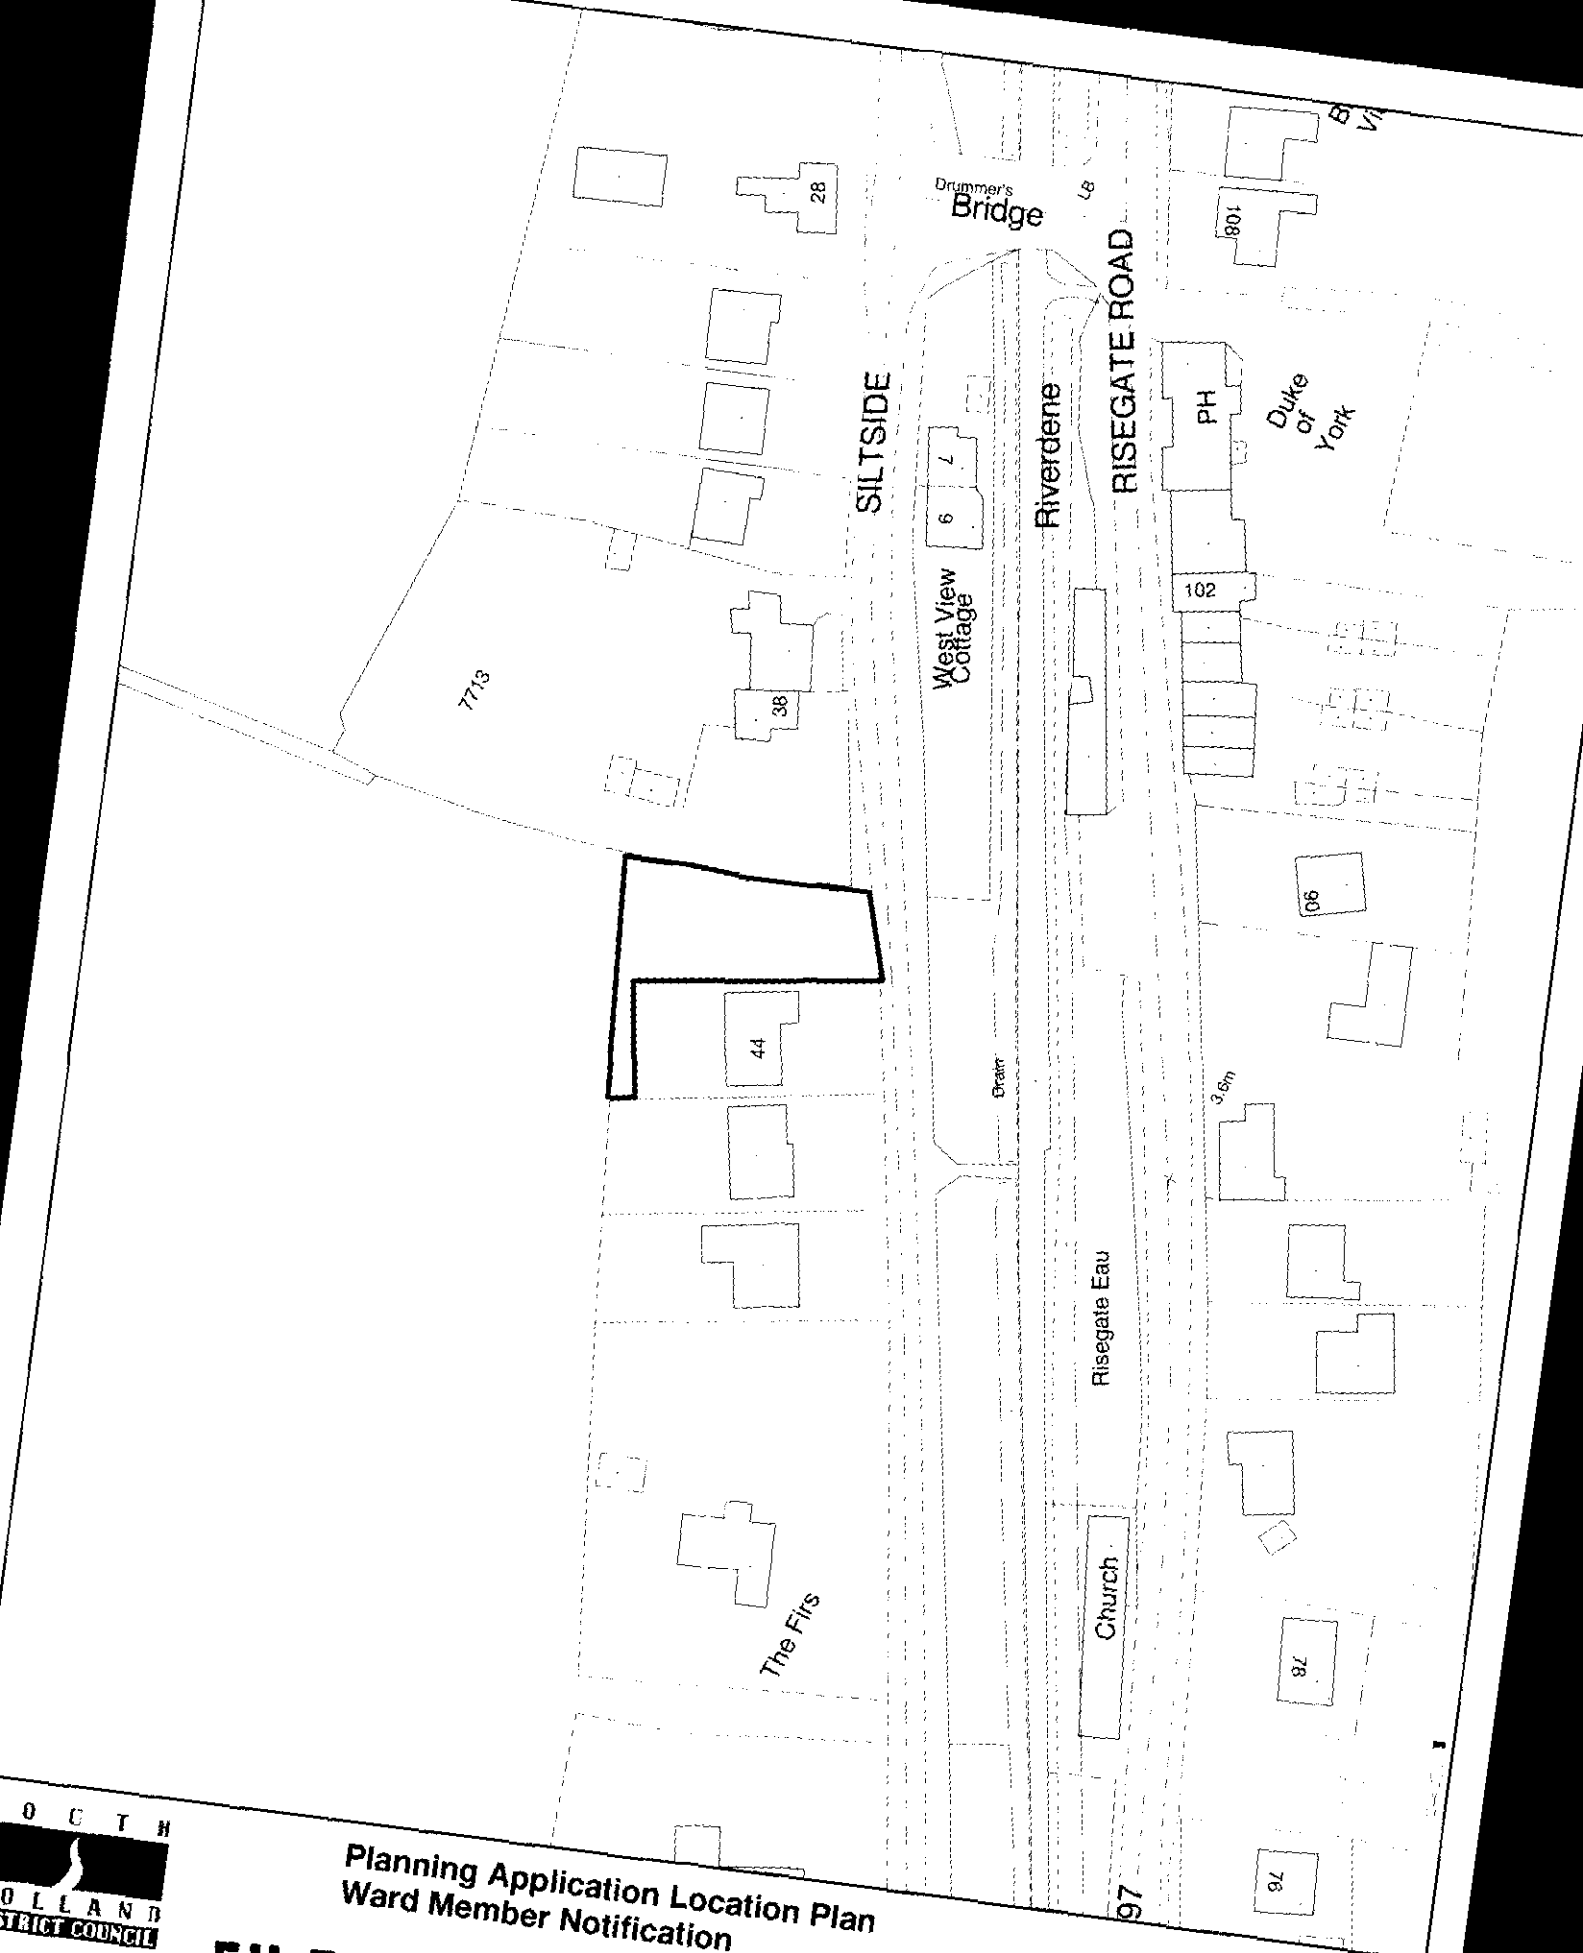

Planning Application Location Plan
Ward Member Notification

FILE COPY

Planning and Planning Services Department

PLEASE DO NOT COPY THIS PLAN
 This map is reproduced from Ordnance Survey material with
 permission of Ordnance Survey on behalf of Her Majesty's
 Stationary Office (c) Crown Copyright

H08/0413/00

Scale: 1:1000