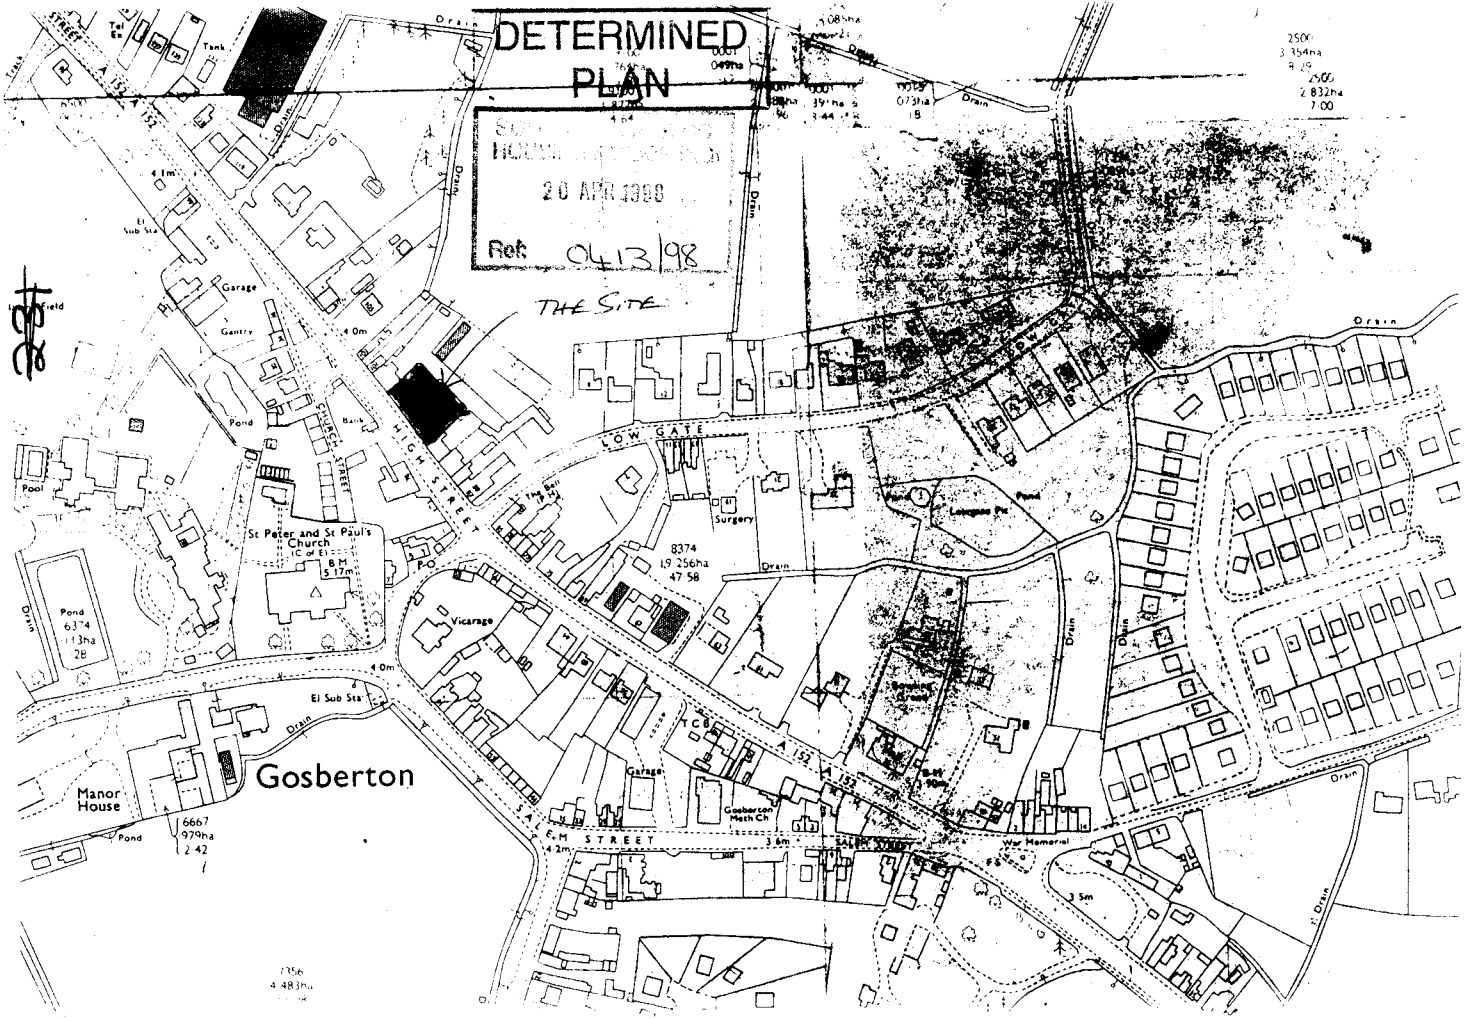

DETERMINED
PLAN
20 APR 1998
Ref 0413/98
THE SITE
Gosberton
HIGH STREET
LOW GATE
CHURCH STREET
SALEM STREET
St Peter and St Paul's Church
Vicarage
Manor House
Surgery
Garage
Pond
Drain
A 152