


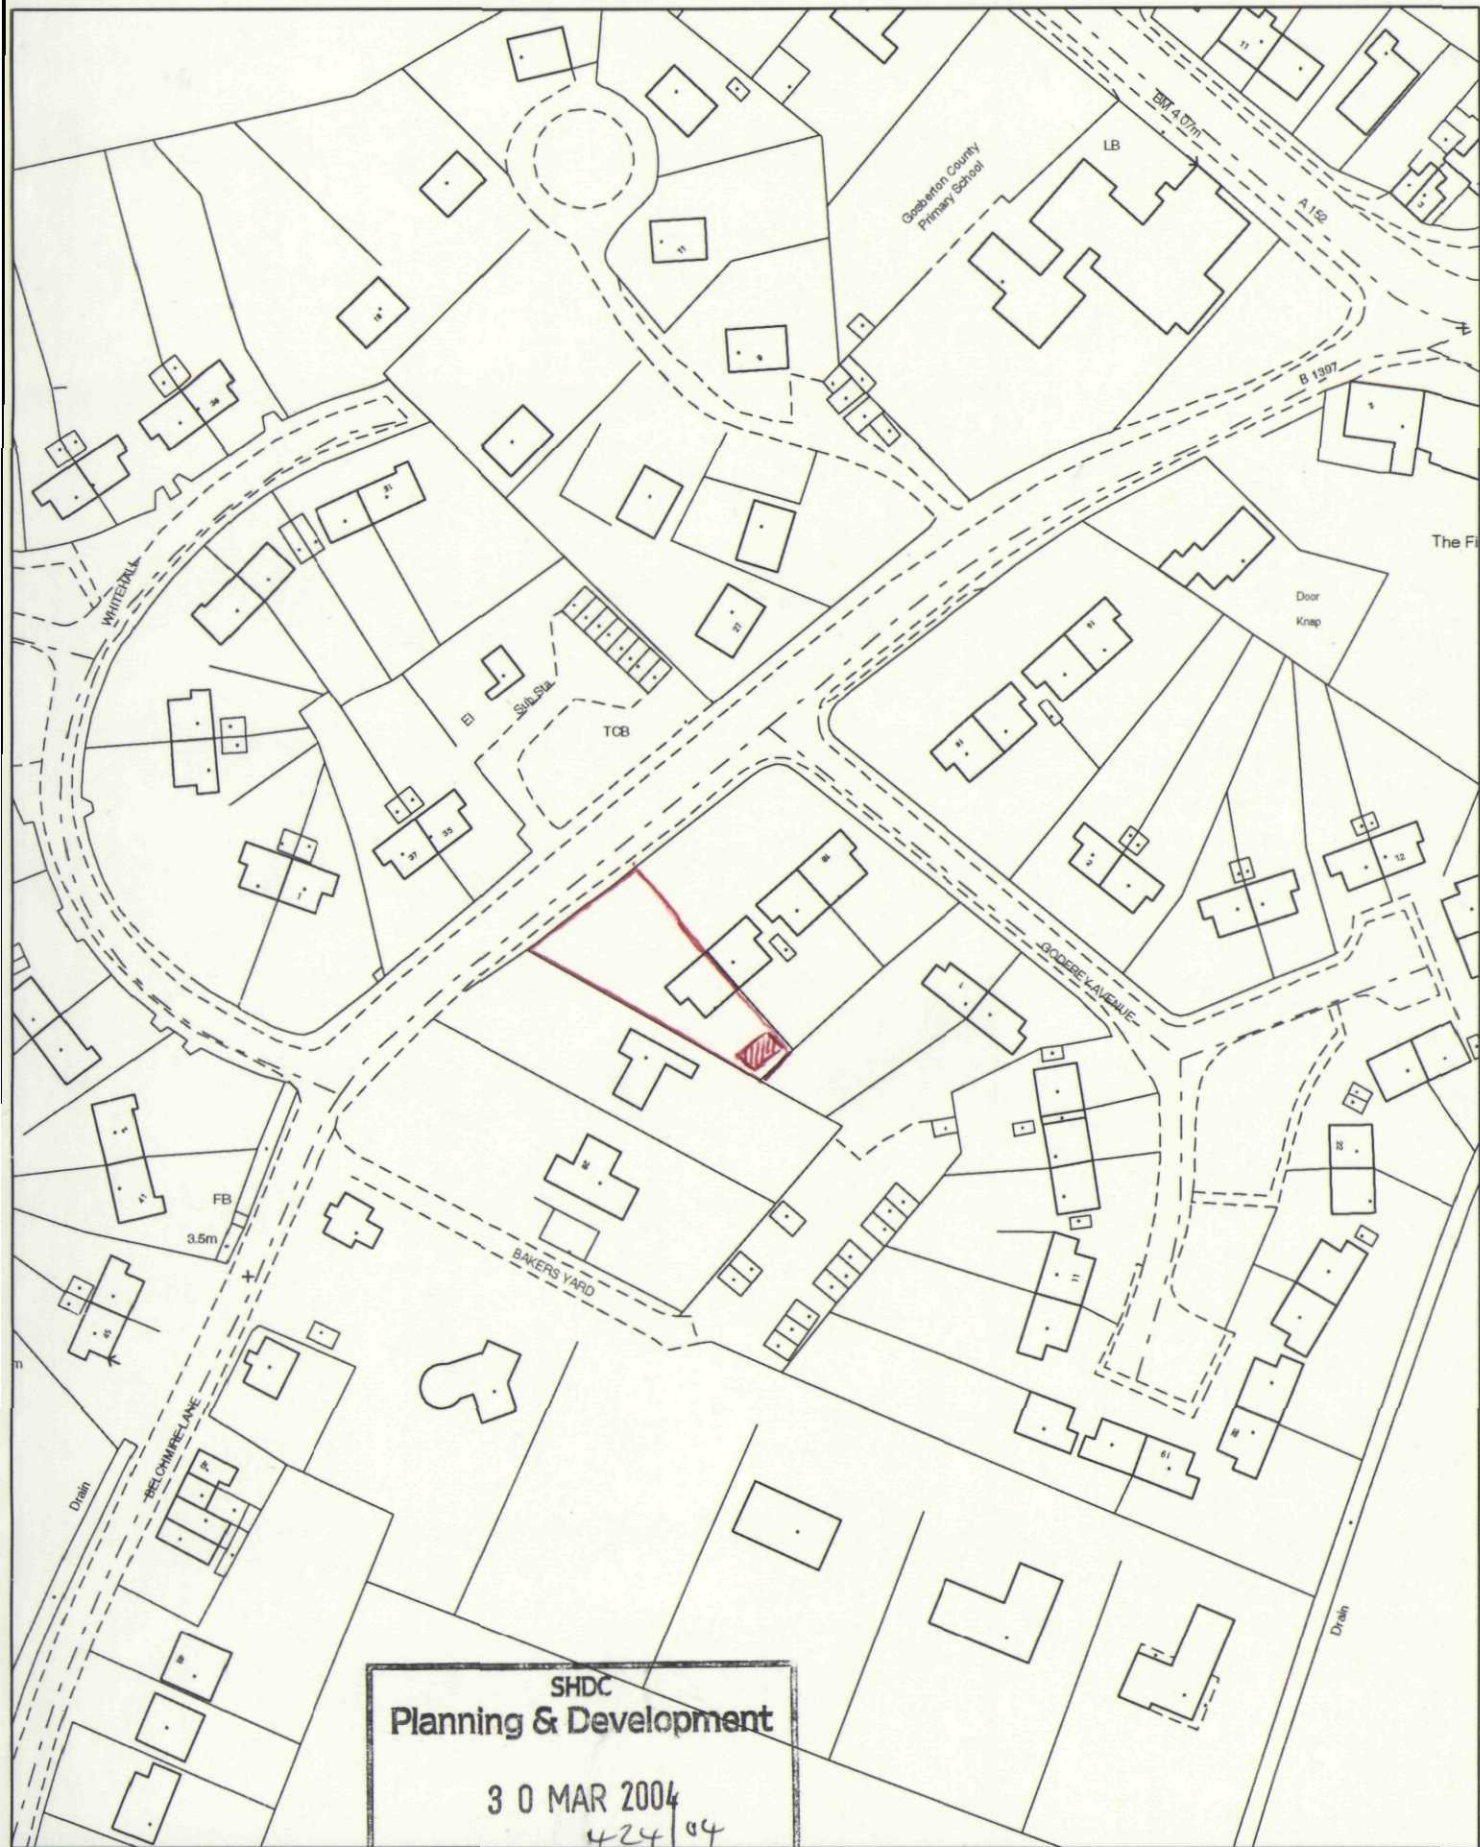

SHDC
Planning & Development
30 MAR 2004
424/04

Ref: This copy has been produced specifically for the map return scheme purposes only. No further copies may be made.

Scale:
1:1250

**DETERMINED
PLAN**

This map is reproduced from Ordnance Survey material with permission of Ordnance Survey on beh.



Council Offices, Priory Road, Spalding,
Lincolnshire PE11 2XE