




1:200

TF2431SW

14/05/2004

own Copyright: South Holland District Council 100018215

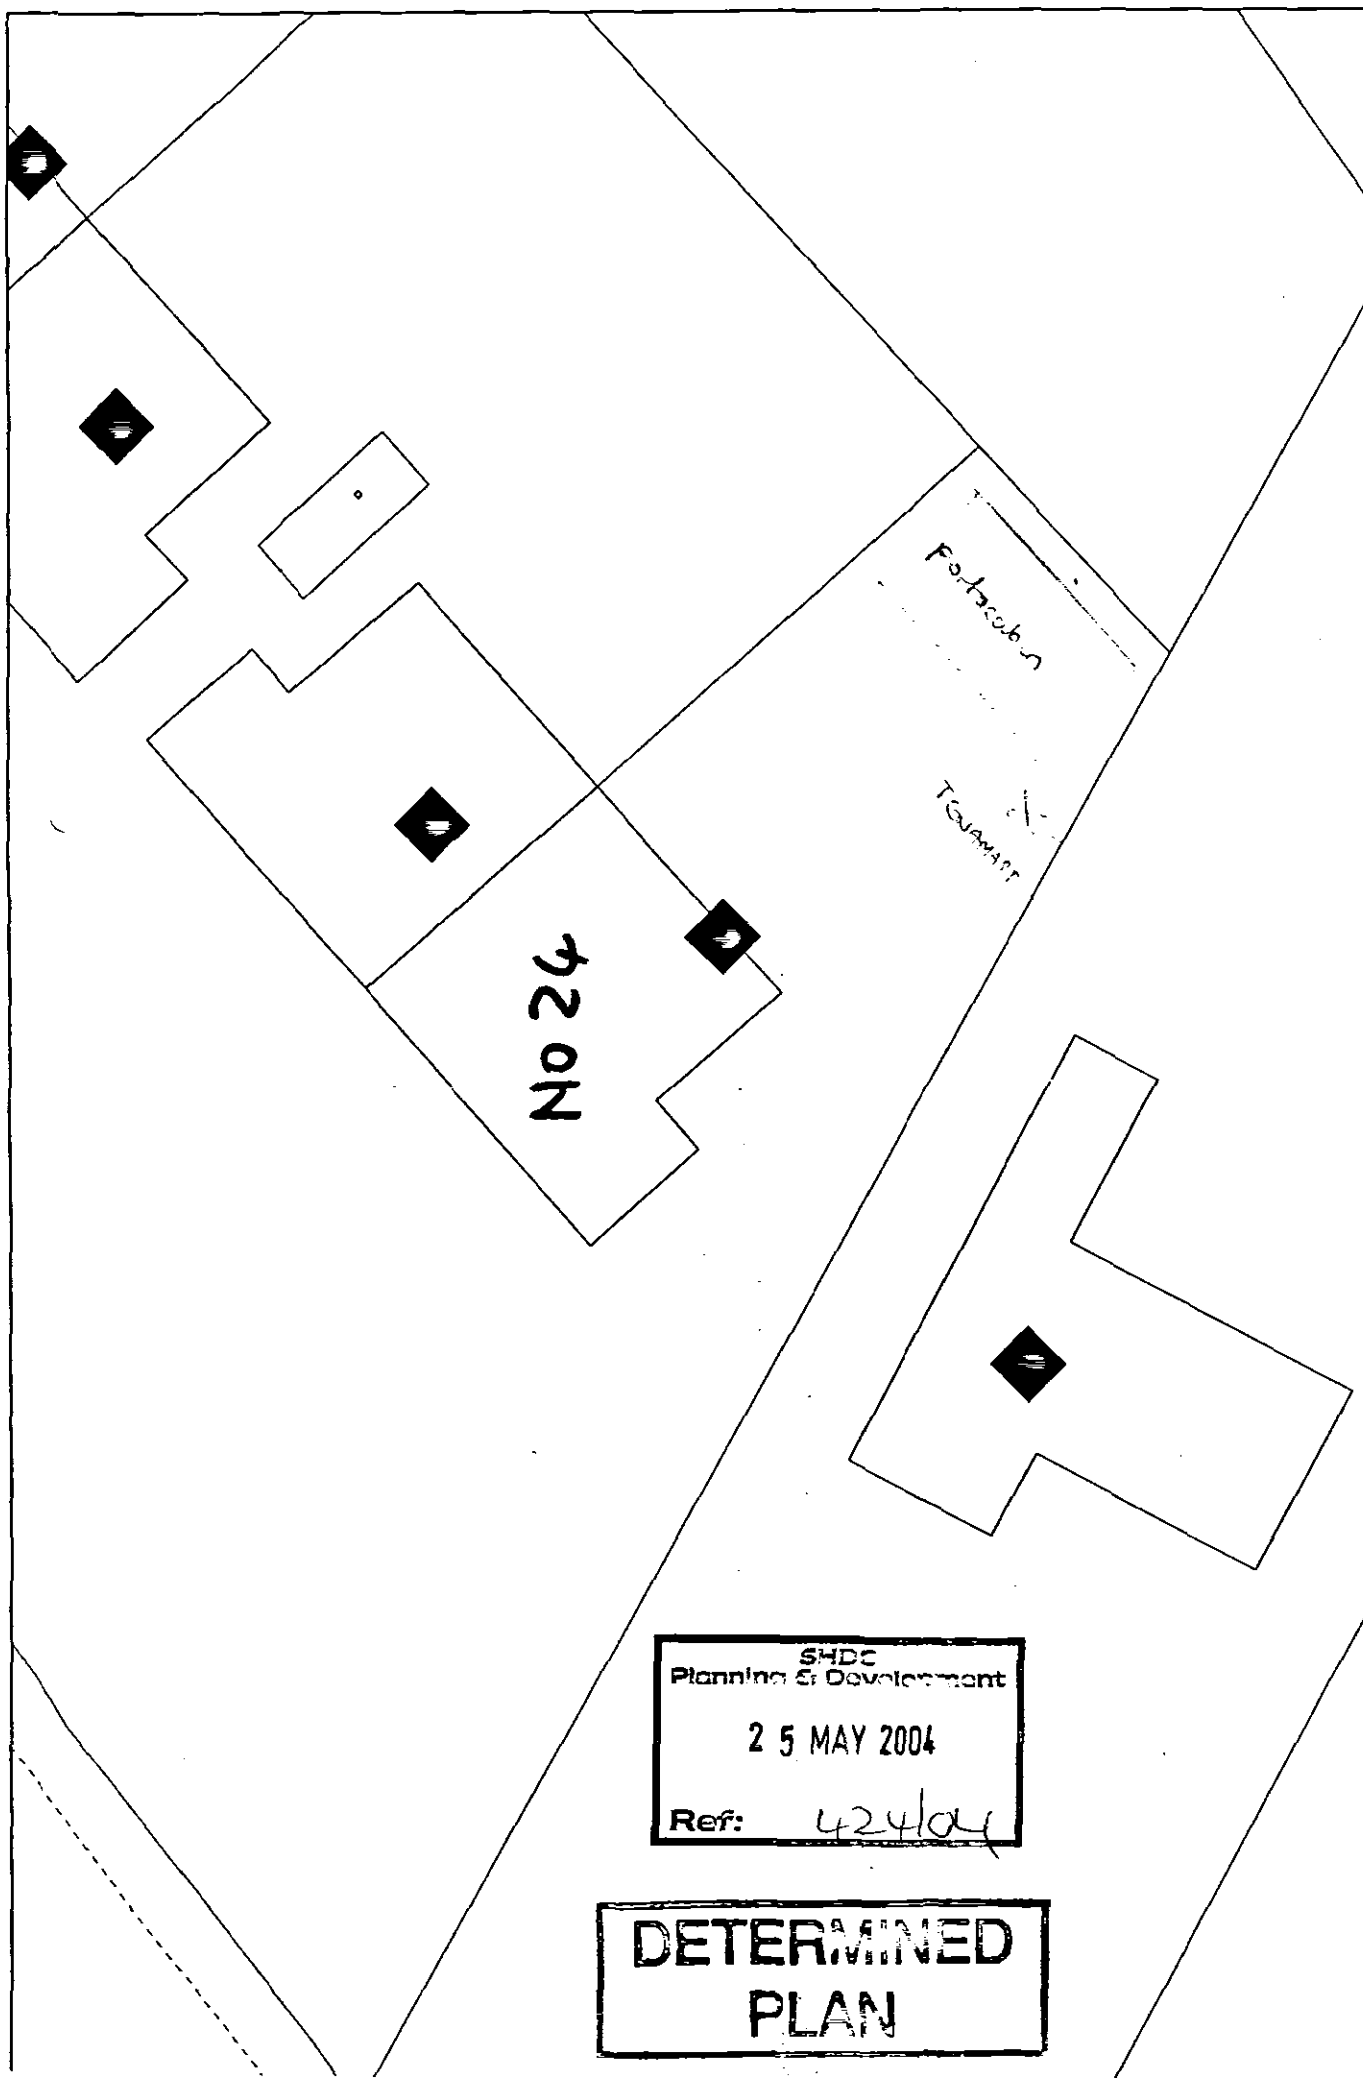

SHDC
Planning & Development
25 MAY 2004
Ref: 424/04

**DETERMINED
PLAN**