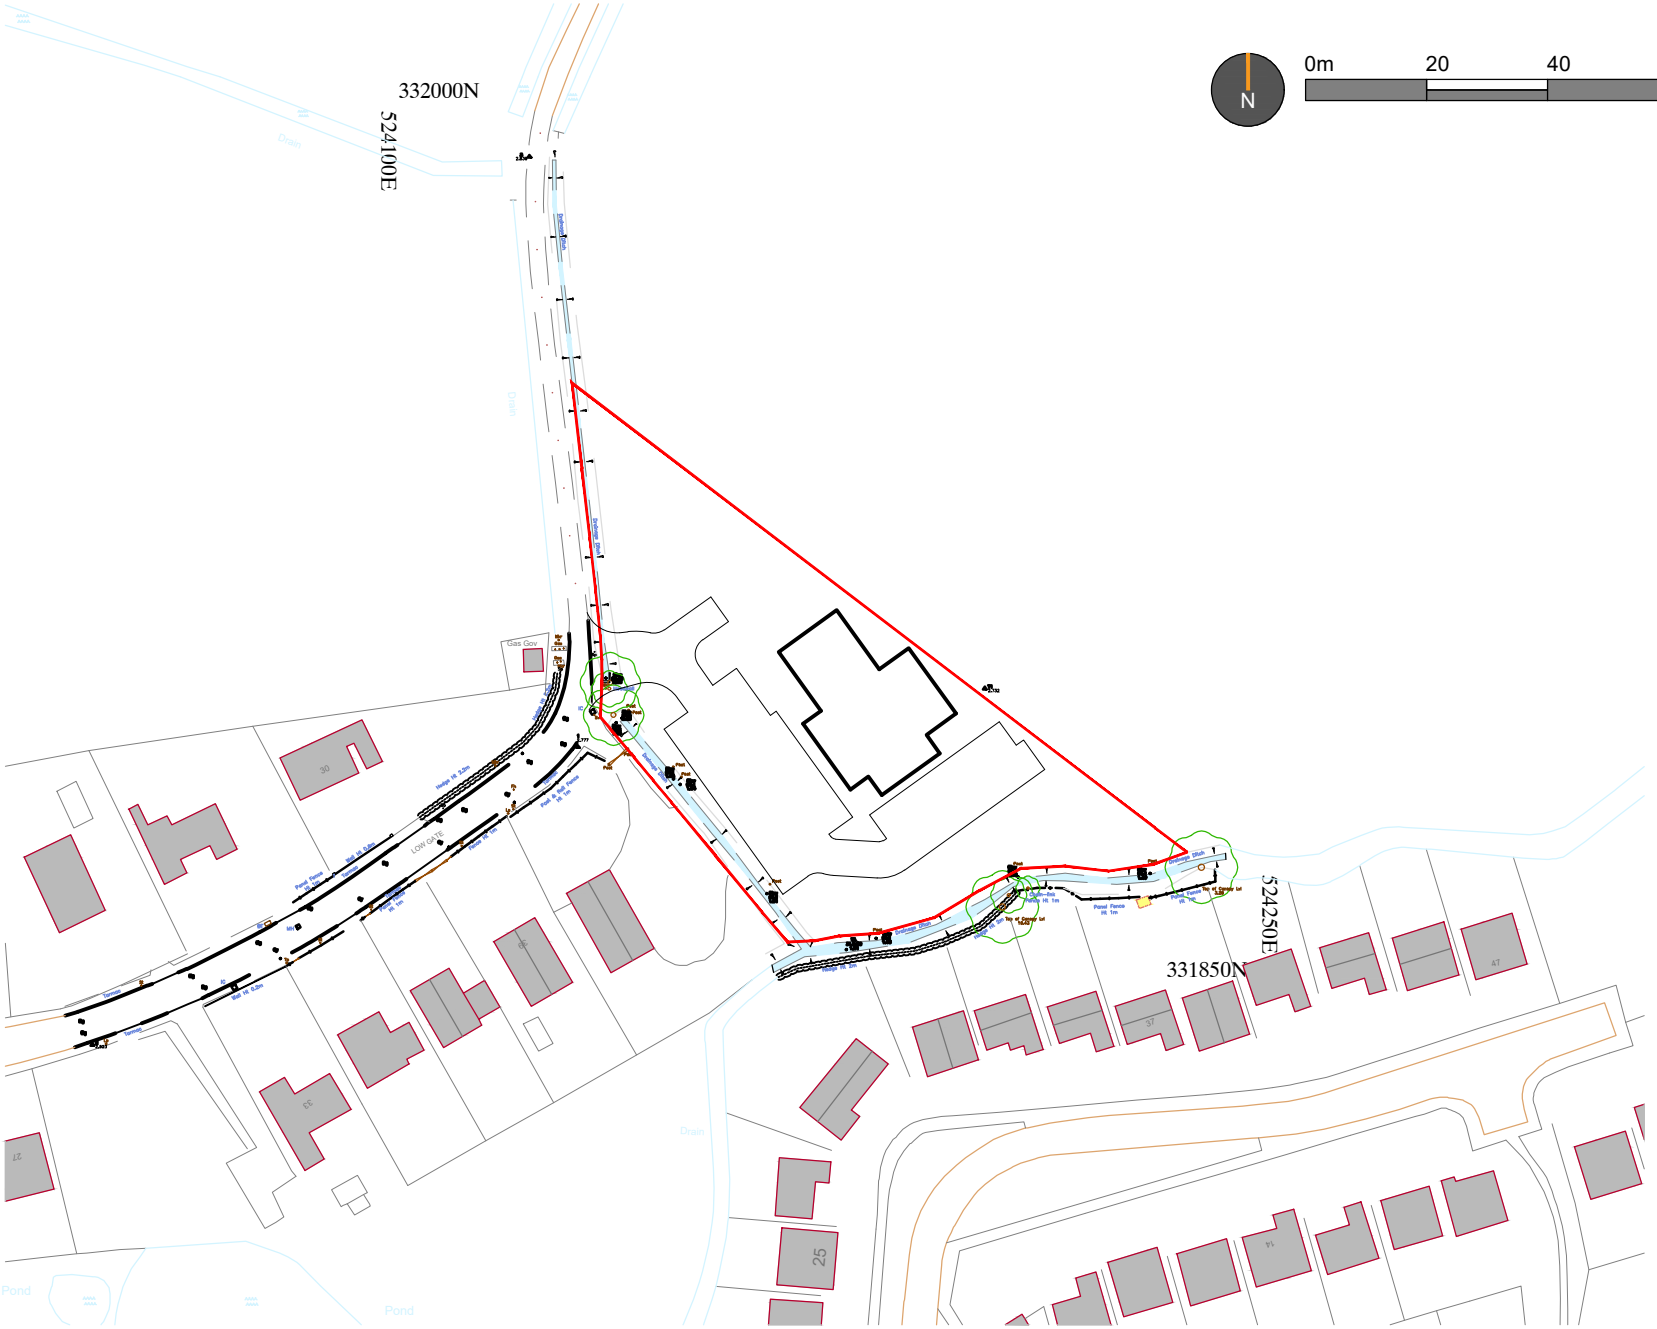


Location Plan
1:1250@A4

Rev	Date	Note

Status:
-

West Hart Partnership Ltd.
Chartered Architects
5 Aldergate,
Tamworth,
Staffs.
B79 7DJ
01827 67123
post@westhart.com
www.westhart.com

Client:
Nexus Group

Project:
Car Park Extension
Gosberton Medical Centre

Drawing title:
Location Plan

Drawing number:
482-149

Date of first issue:
Oct 20

Revision:
-

Scale / Paper size:
1:1250 / A4

Drawn by / checked by:
IH / SW

This drawing and the building works depicted are the copyright of West Hart Partnership Ltd and may not be reproduced except by written permission. This drawing must be read and checked against any specialist drawings and information provided. Do not scale from this drawing when using this for construction purposes. Use figured dimensions only.
© West Hart Partnership Ltd 2014