

Existing Site Boundary

Existing garden wall

Gravelled courtyard

Garage

Existing Site Boundary

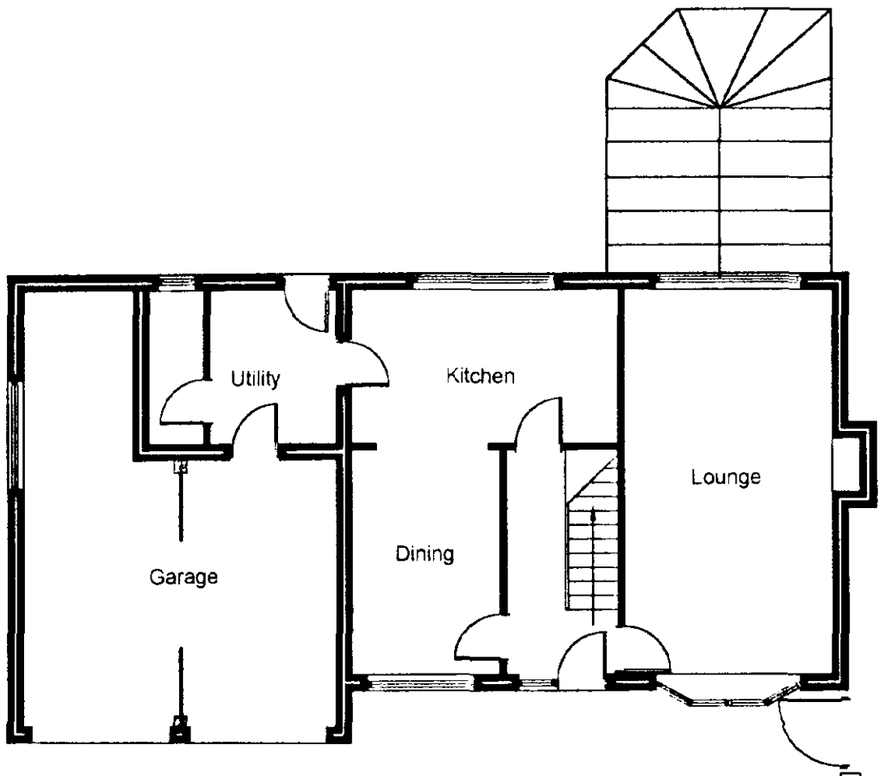

PROPOSED GROUND FLOOR

Existing Site Boundary

HIGH STREET

PROPOSED SITE PLAN

SHDC
Planning
12 APR 2002
Ref 0428/02

JOHN D LYNCH
partnership
CHARTERED ARCHITECTS

Client:-
Mr & Mrs Judd

Project
Extensions to No 133 High Street, Gosberton

Drawing
Proposed Site Plan

Date :	*Drawn*
April 2002	**JDL**
Job No. **1549**	*Drawing No.* **AD2**
Scale. **1:100**	*Revision No.*

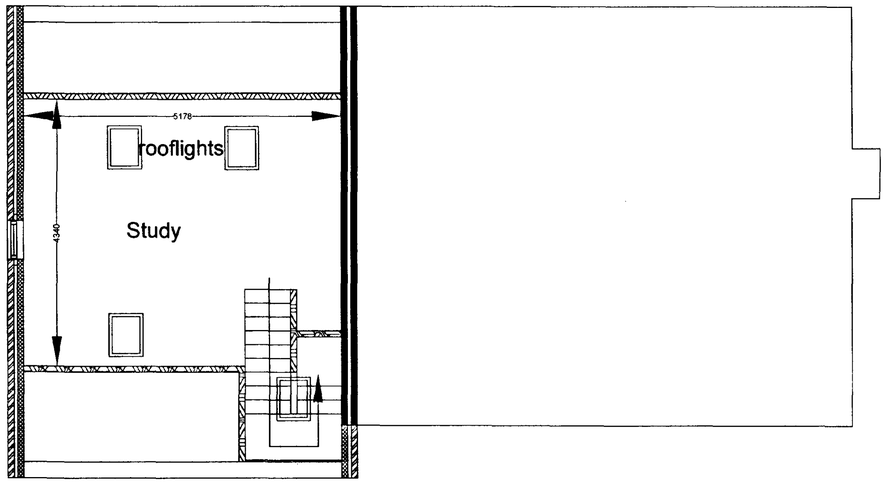

PROPOSED SECOND FLOOR

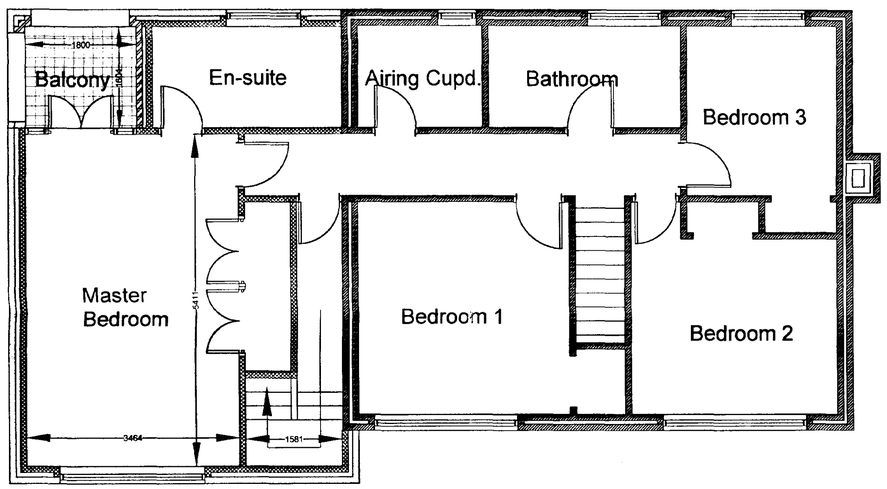

PROPOSED FIRST FLOOR

PROPOSED GROUND FLOOR



PROPOSED REAR ELEVATION



PROPOSED FRONT ELEVATION



PROPOSED NORTH ELEVATION

SHDC
Planning & Development
12 APR 2002
Ref 0428/02

JOHN D LYNCH
partnership
CHARTERED ARCHITECTS

Client:-
Mr & Mrs Judd

Project
Extensions to No 133 High Street, Gosberton

Drawing
Proposed Site Plan

Date :	Drawn
April 2002	**JDL**
Job No. **1549**	Drawing No. **AD1**
Scale. **1:100 & 1:50**	Revision No. ***A***

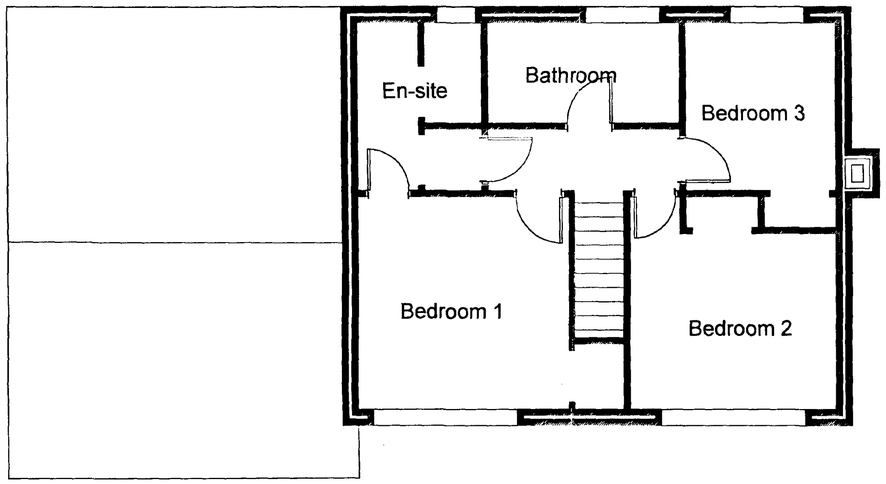

EXISTING FIRST FLOOR

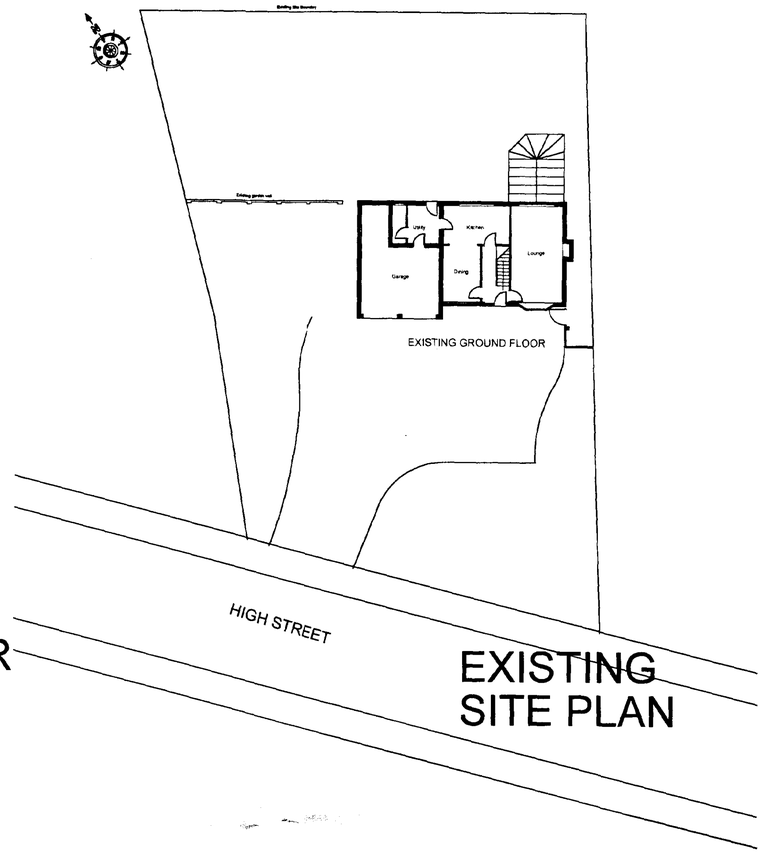

EXISTING SITE PLAN



EXISTING FRONT ELEVATION

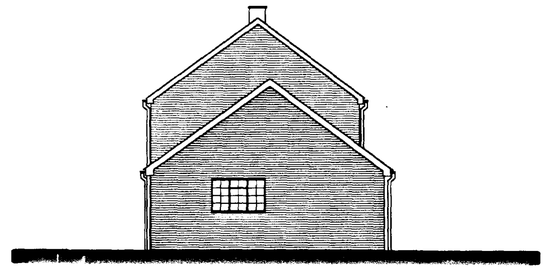

EXISTING NORTH ELEVATION

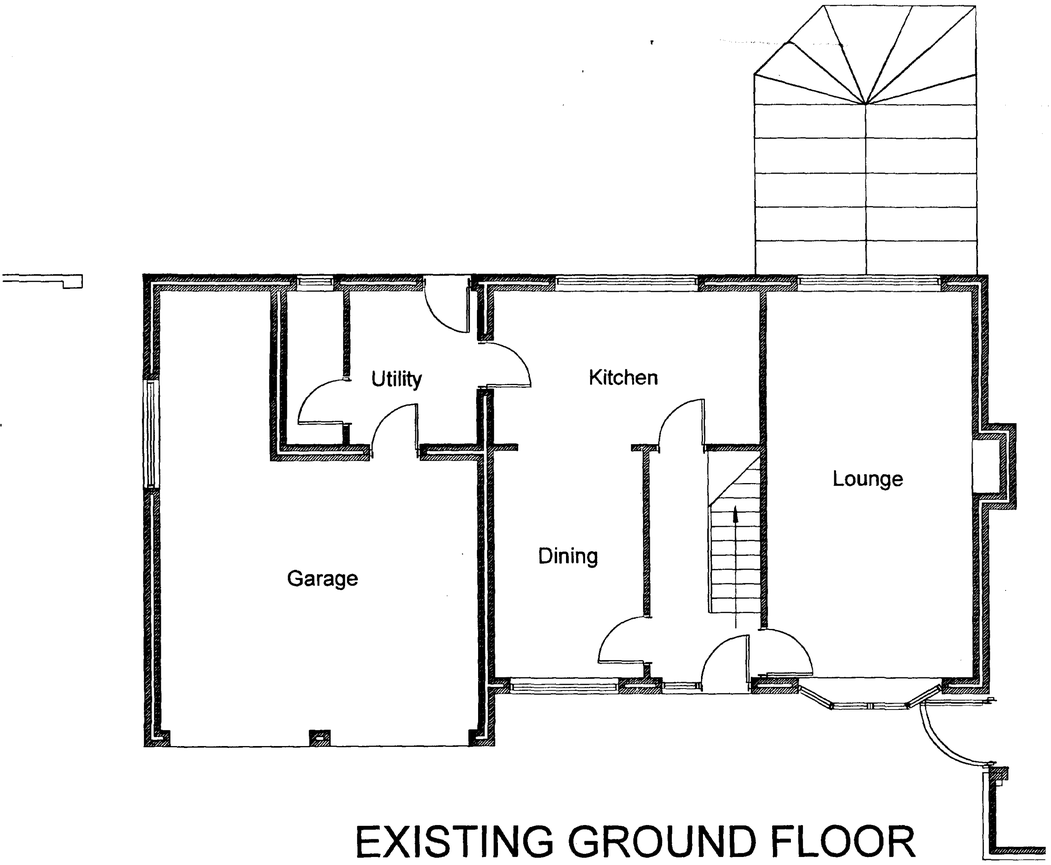

EXISTING GROUND FLOOR

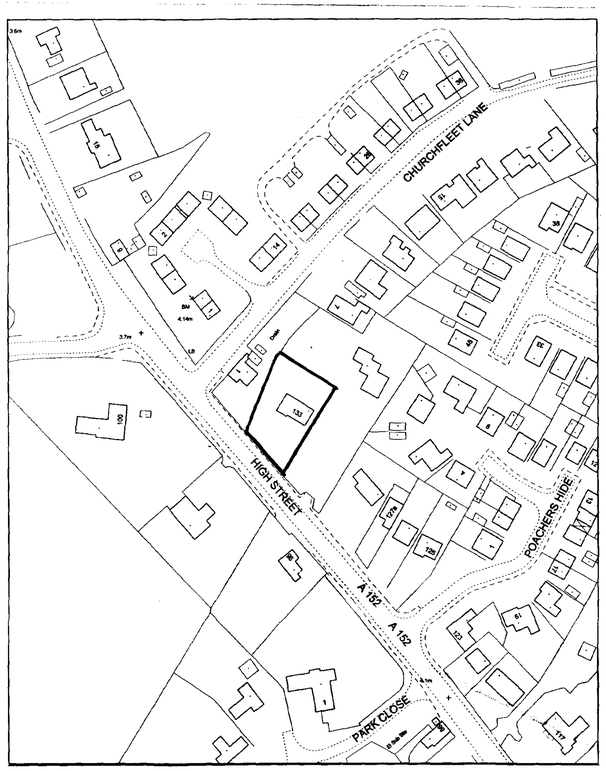

LOCATION PLAN Scale 1:1250



EXISTING REAR ELEVATION

JOHN D LYNCH
partnership
CHARTERED ARCHITECTS

Client:-
Mr & Mrs Judd

Project
Extension to No. 133 High Street Gosberton

Drawing
Existing Plans & Elevations

Date :	*Drawn*
March 2002	**JDL**
Job No.	*Drawing No.*
1549	**AL1**
Scale	*Revision No.*
1:100, 1:50	

SHDC
Planning & Development
12 APR 2002
Ref 0428/02