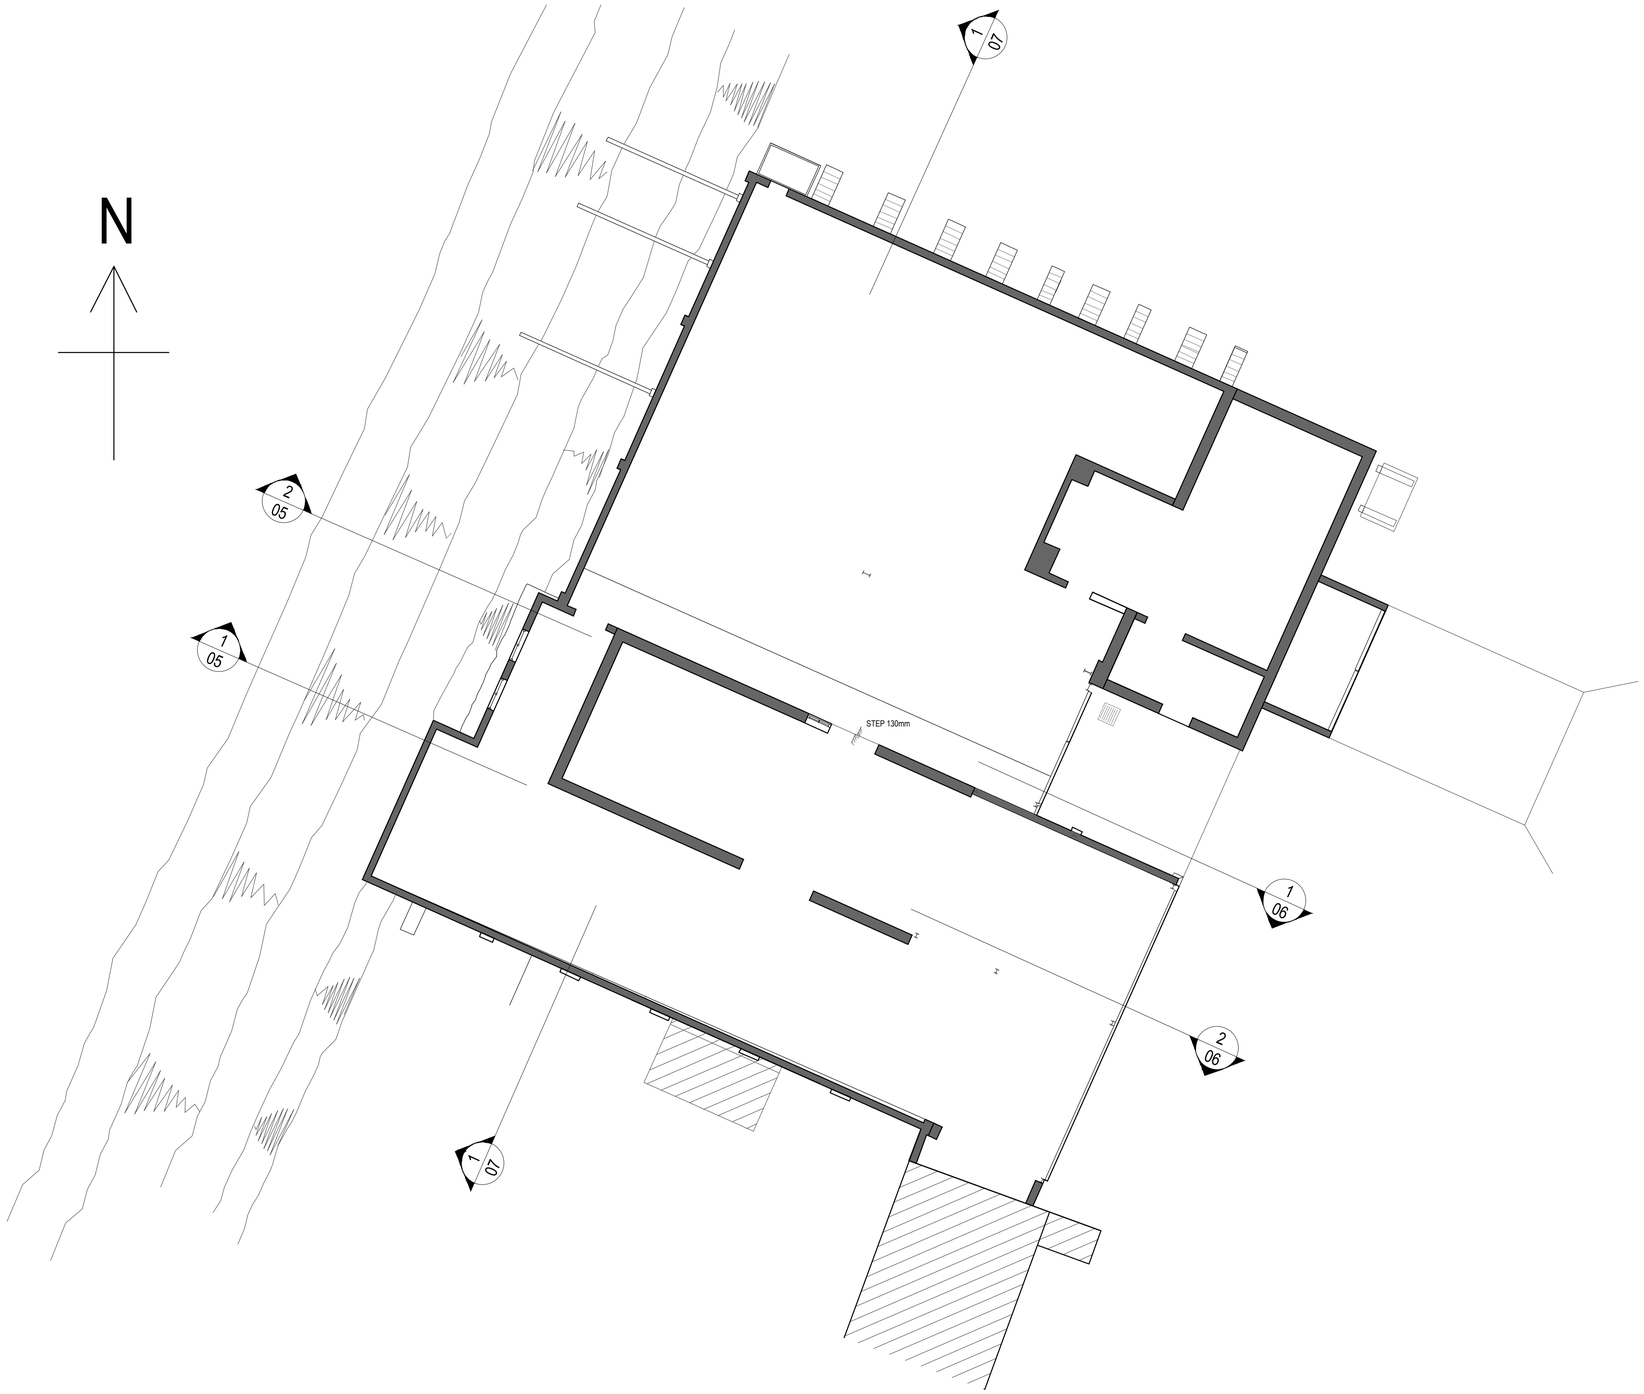

1/01 GROUND FLOOR G.A.PLAN

1:50

DO NOT SCALE

NOTES

GENERAL NOTES:

1) This drawing is to be read in conjunction with all relevant engineering and architectural drawings and specifications.

2) Dimensions from this drawing are not to be scaled, either manually or electronically.

3) Any discrepancies in dimensions should be referred to the Architect for conformation in writing.

FOR PLANNING ONLY

NOT FOR CONSTRUCTION

REV.	DATE	DESCRIPTION	CHKD BY
	-	-	-

White s.c. ltd.

White Structural Consulting Ltd.
Consulting Engineers

1 Park View, Thurlby, Bourne,
Lincolnshire PE10 OEU
Tel: 01778 392666 Mob: 07834540786
Email: kwhite@whitescltd.com

DRAWING TITLE:

PANTON FARM BARNS

DRAWING TITLE:

EXISTING PLANS
GROUND FLOOR G.A. PLAN

SCALE: A1	DATE:	DRAWN BY:	CHECKED BY:
1:50	MARCH 2016	K.P.W	-

JOB No:	DRAWING No:	REVISION No:
577/01	577/01/01	

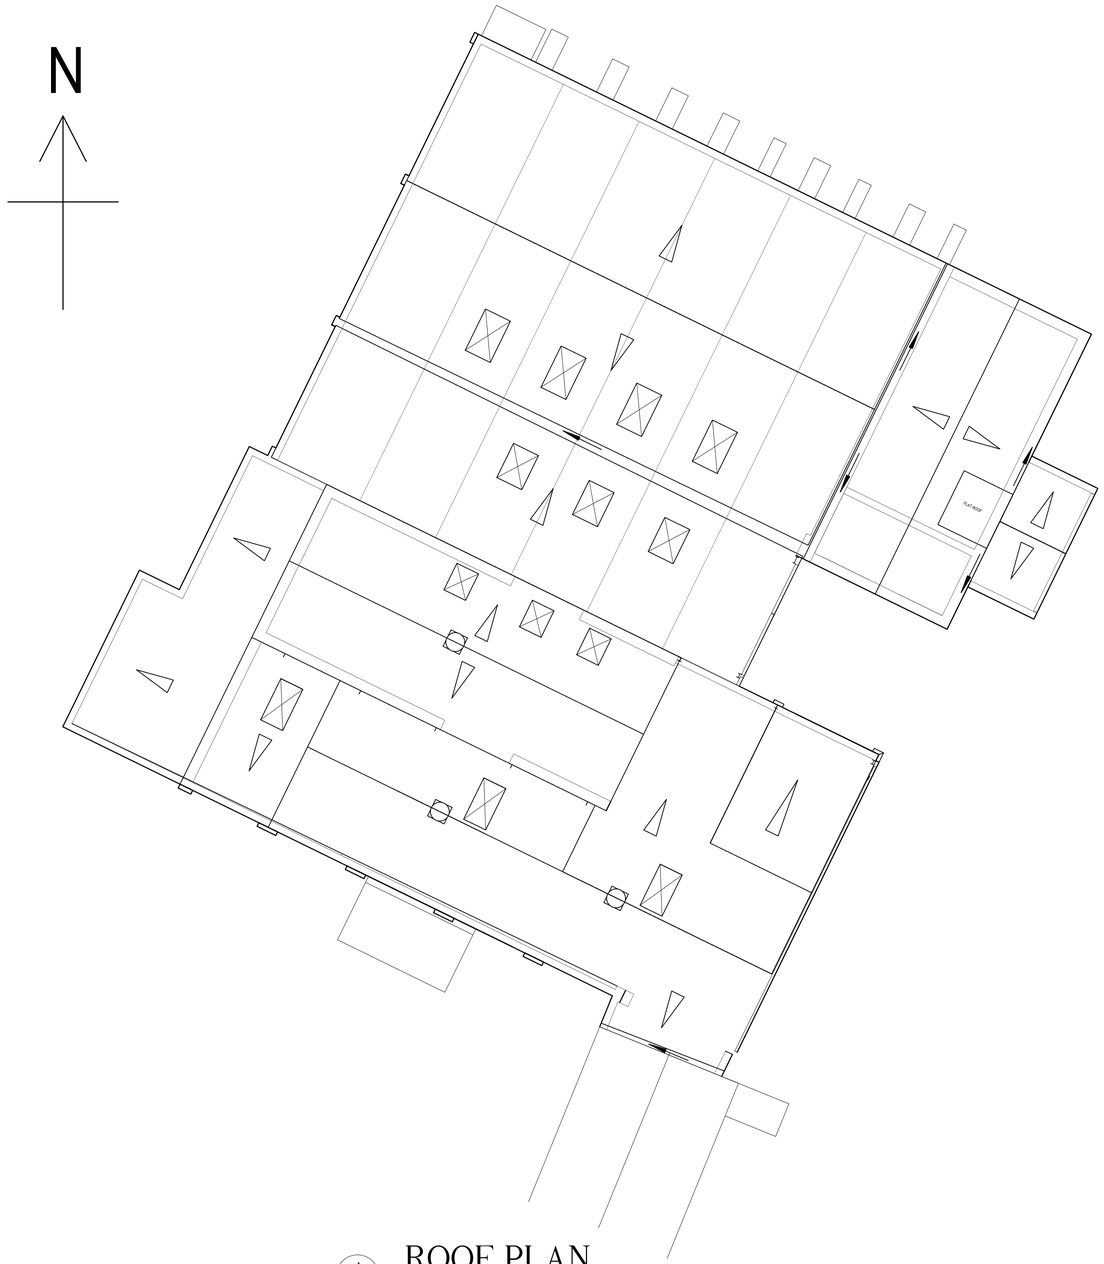

1
02
ROOF PLAN
1:50

KEY

Roof Lights.

Direct of slope of roof from high to low

DO NOT SCALE

NOTES

GENERAL NOTES:

1) This drawing is to be read in conjunction with all relevant engineering and architectural drawings and specifications.

2) Dimensions from this drawing are not to be scaled, either manually or electronically.

3) Any discrepancies in dimensions should be referred to the Architect for conformation in writing.

FOR PLANNING ONLY

NOT FOR CONSTRUCTION

REV.	DATE	DESCRIPTION	CHKD BY
	-	-	-

White s.c. ltd.
White Structural Consulting Ltd.
Consulting Engineers

1 Park View, Thurlby, Bourne,
Lincolnshire PE10 OEU
Tel: 01778 392666 Mob: 07834540786
Email: kwhite@whitescltd.com

DRAWING TITLE:

PANTON FARM BARNS

DRAWING TITLE:

EXISTING PLANS
ROOF PLAN

SCALE: A1	DATE:	DRAWN BY:	CHECKED BY:
1:50	MARCH 2016	K.P.W	-

JOB No:	DRAWING No:	REVISION No:
577/01	577/01/02	

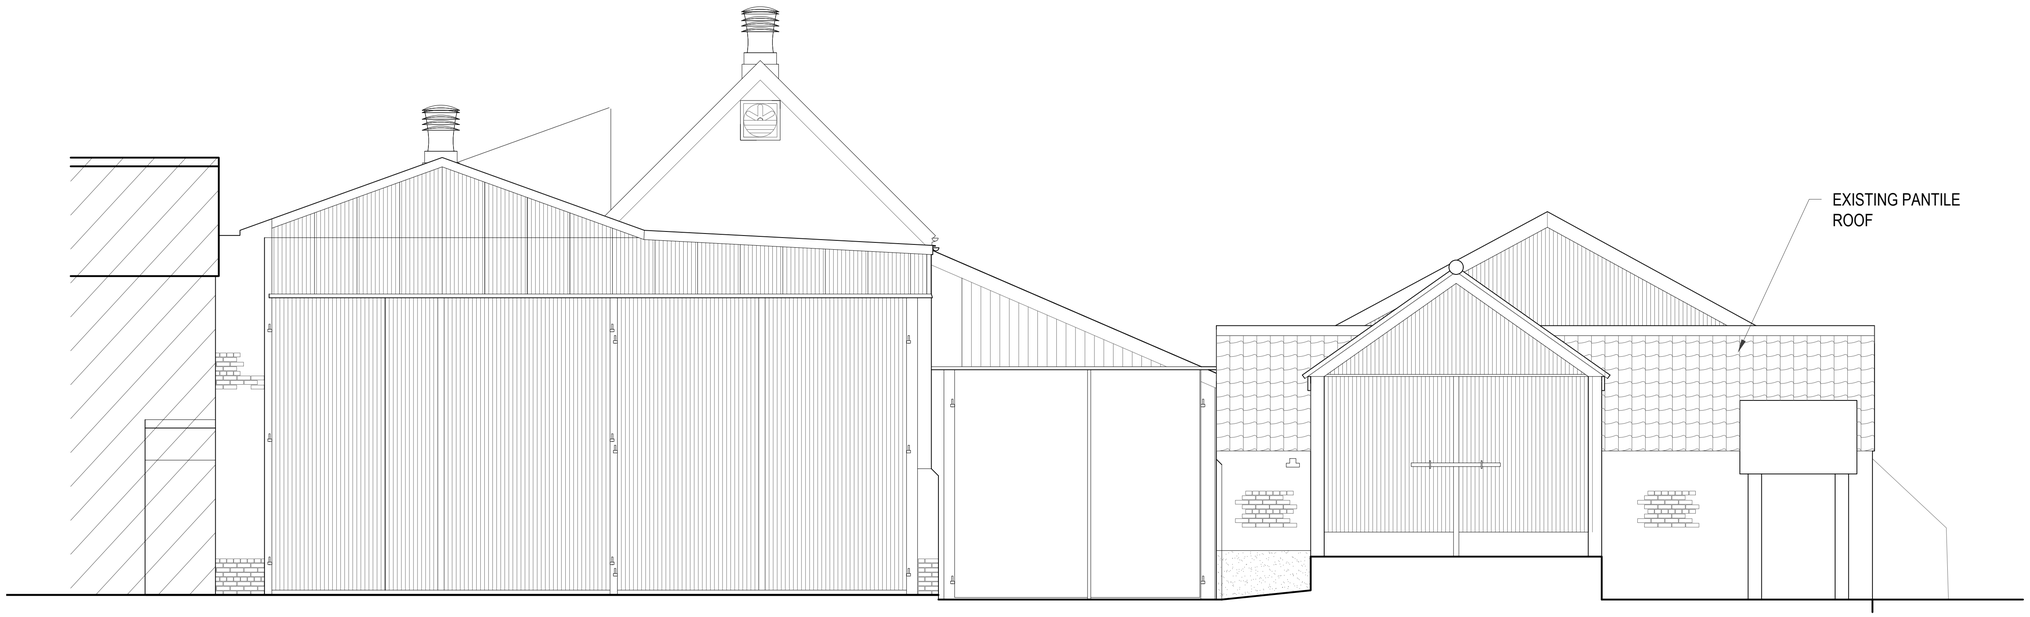

1 / 03 South East Elevation

1:50

1 / 03 North East Elevation

1:50

DO NOT SCALE

NOTES

GENERAL NOTES:

1) This drawing is to be read in conjunction with all relevant engineering and architectural drawings and specifications.

2) Dimensions from this drawing are not to be scaled, either manually or electronically.

3) Any discrepancies in dimensions should be referred to the Architect for conformation in writing.

FOR PLANNING ONLY

NOT FOR CONSTRUCTION

REV.	DATE	DESCRIPTION	CHKD BY
	-	-	-

White s.c. ltd.
White Structural Consulting Ltd.
Consulting Engineers

1 Park View, Thurlby, Bourne,
Lincolnshire PE10 OEU
Tel: 01778 392666 Mob: 07834540786
Email: kwhite@whitescltd.com

DRAWING TITLE:

PANTON FARM BARNS

DRAWING TITLE:

EXISTING SOUTH/EAST AND NORTH/EAST ELEVATIONS

SCALE: A1	DATE:	DRAWN BY:	CHECKED BY:
1:50	MARCH 2016	K.P.W	-

JOB No:	DRAWING No:	REVISION No:
577/01	577/01/03	

1/04 North West Elevation

1:50

2/04 South West Elevation

1:50

DO NOT SCALE

NOTES

GENERAL NOTES:

1) This drawing is to be read in conjunction with all relevant engineering and architectural drawings and specifications.

2) Dimensions from this drawing are not to be scaled, either manually or electronically.

3) Any discrepancies in dimensions should be referred to the Architect for conformation in writing.

FOR PLANNING ONLY

NOT FOR CONSTRUCTION

REV.	DATE	DESCRIPTION	CHKD BY
	-	-	-

White s.c. ltd.

White Structural Consulting Ltd.
Consulting Engineers

1 Park View, Thurlby, Bourne,
Lincolnshire PE10 OEU
Tel: 01778 392666 Mob: 07834540786
Email: kwhite@whitescltd.com

DRAWING TITLE:

PANTON FARM BARNS

DRAWING TITLE:

EXISTING NORTH/WEST AND SOUTH/WEST ELEVATIONS

SCALE: A1	DATE:	DRAWN BY:	CHECKED BY:
1:50	MARCH 2016	K.P.W	-

JOB No:	DRAWING No:	REVISION No:
577/01	577/01/03	

1
05
Historic Barn - South West Elevation
1:50

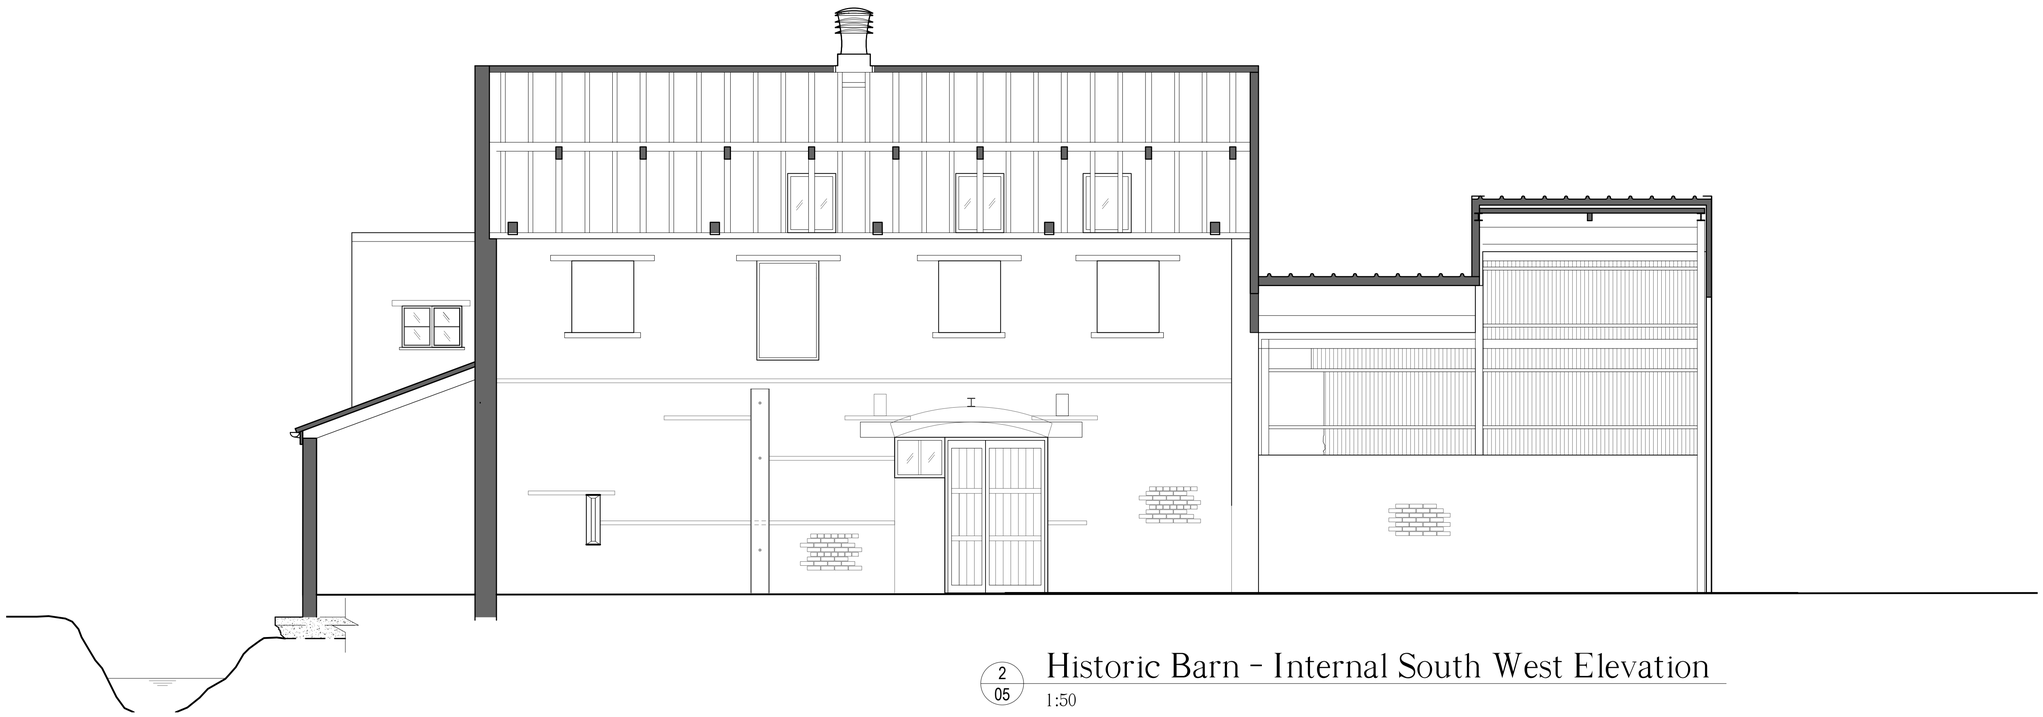

2
05
Historic Barn - Internal South West Elevation
1:50

DO NOT SCALE
NOTES

GENERAL NOTES:

1) This drawing is to be read in conjunction with all relevant engineering and architectural drawings and specifications.

2) Dimensions from this drawing are not to be scaled, either manually or electronically.

3) Any discrepancies in dimensions should be referred to the Architect for conformation in writing.

FOR PLANNING ONLY

NOT FOR CONSTRUCTION

REV.	DATE	DESCRIPTION	CHKD BY
	-	-	-

White s.c. ltd.
White Structural Consulting Ltd.
Consulting Engineers

1 Park View, Thurlby, Bourne,
Lincolnshire PE10 OEU
Tel: 01778 392666 Mob: 07834540786
Email: kwhite@whitescltd.com

DRAWING TITLE:

PANTON FARM BARNS

DRAWING TITLE:

EXISTING HISTORIC BARN
SOUTH WEST ELEVATIONS

SCALE: A1	DATE:	DRAWN BY:	CHECKED BY:
1:50	MARCH 2016	K.P.W	-

JOB No:	DRAWING No:	REVISION No:
577/01	577/01/05	

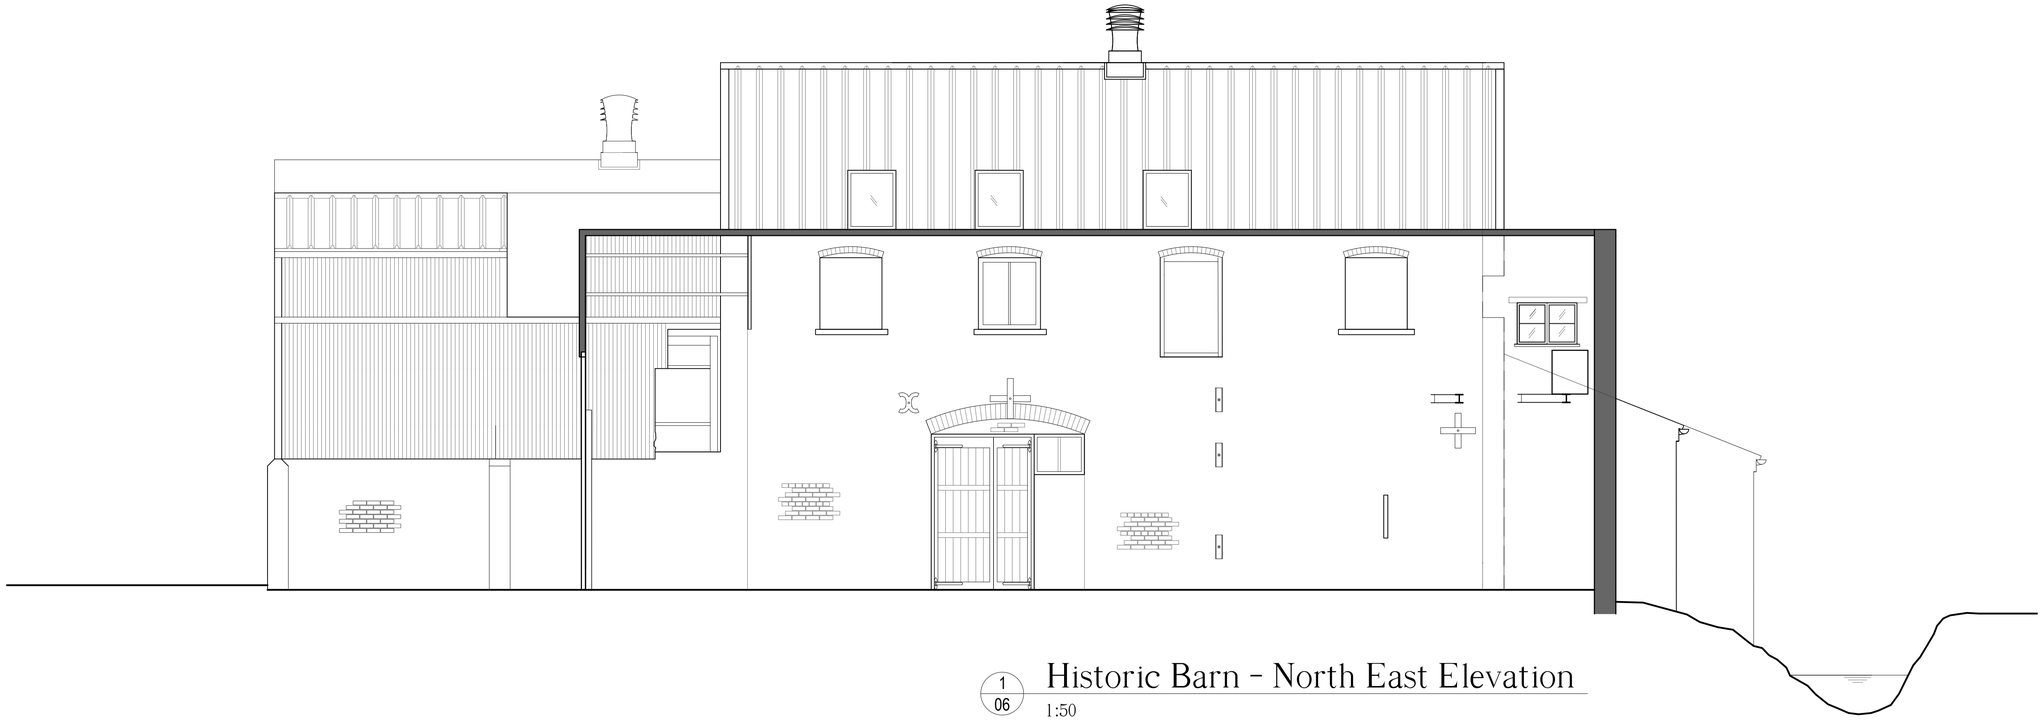

1
06
Historic Barn - North East Elevation
1:50

2
06
Historic Barn - Internal North East Elevation
1:50

DO NOT SCALE
NOTES

GENERAL NOTES:

1) This drawing is to be read in conjunction with all relevant engineering and architectural drawings and specifications.

2) Dimensions from this drawing are not to be scaled, either manually or electronically.

3) Any discrepancies in dimensions should be referred to the Architect for conformation in writing.

FOR PLANNING ONLY

NOT FOR CONSTRUCTION

REV.	DATE	DESCRIPTION	CHKD BY
	-	-	-

White s.c. ltd.
White Structural Consulting Ltd.
Consulting Engineers

1 Park View, Thurlby, Bourne,
Lincolnshire PE10 OEU
Tel: 01778 392666 Mob: 07834540786
Email: kwhite@whitescltd.com

DRAWING TITLE:

PANTON FARM BARNS

DRAWING TITLE:

EXISTING HISTORIC BARN
NORTH EAST ELEVATIONS

SCALE: A1	DATE:	DRAWN BY:	CHECKED BY:
1:50	MARCH 2016	K.P.W	-

JOB No:	DRAWING No:	REVISION No:
577/01	577/01/06	

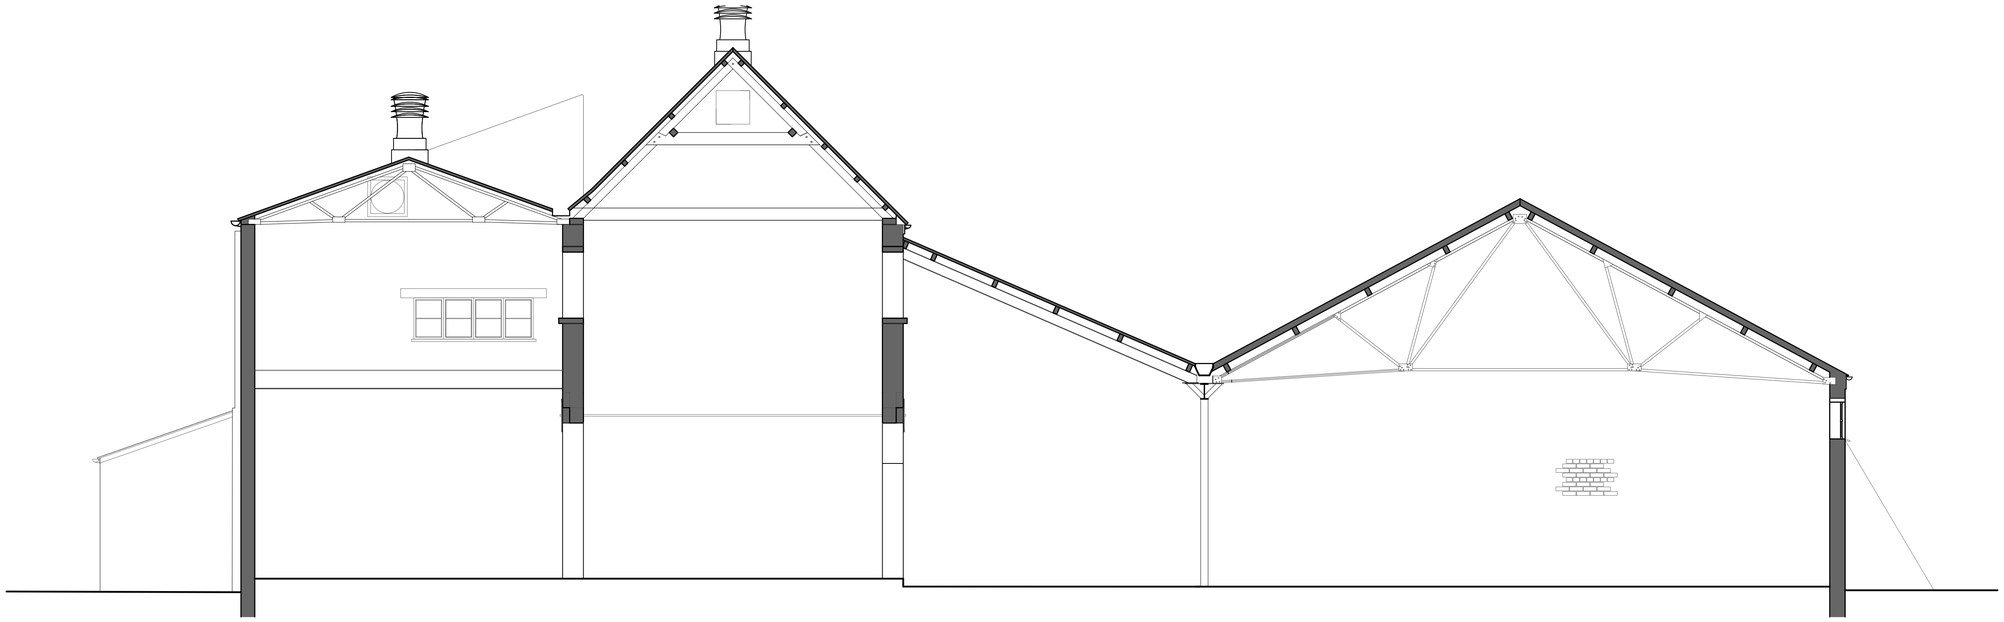

1
07
SECTION
1:50

DO NOT SCALE
NOTES

GENERAL NOTES:

1) This drawing is to be read in conjunction with all relevant engineering and architectural drawings and specifications.

2) Dimensions from this drawing are not to be scaled, either manually or electronically.

3) Any discrepancies in dimensions should be referred to the Architect for conformation in writing.

FOR PLANNING ONLY

NOT FOR CONSTRUCTION

REV.	DATE	DESCRIPTION	CHKD BY
	-	-	-

White s.c. ltd.
White Structural Consulting Ltd.
Consulting Engineers

1 Park View, Thurlby, Bourne,
Lincolnshire PE10 OEU
Tel: 01778 392666 Mob: 07834540786
Email: kwhite@whitescltd.com

DRAWING TITLE:

PANTON FARM BARNS

DRAWING TITLE:

EXISTING SECTION

SCALE: A1	DATE:	DRAWN BY:	CHECKED BY:
1:50	MARCH 2016	K.P.W	-

JOB No:	DRAWING No:	REVISION No:
577/01	577/01/07	