
© Design Copyright reserved. Written consent must be obtained before copying or reproducing this drawing. Do not scale this drawing, use figured dimensions only. Contractors are responsible for taking and checking site dimensions. Any discrepancy must be reported to the Architectural Technologist immediately.

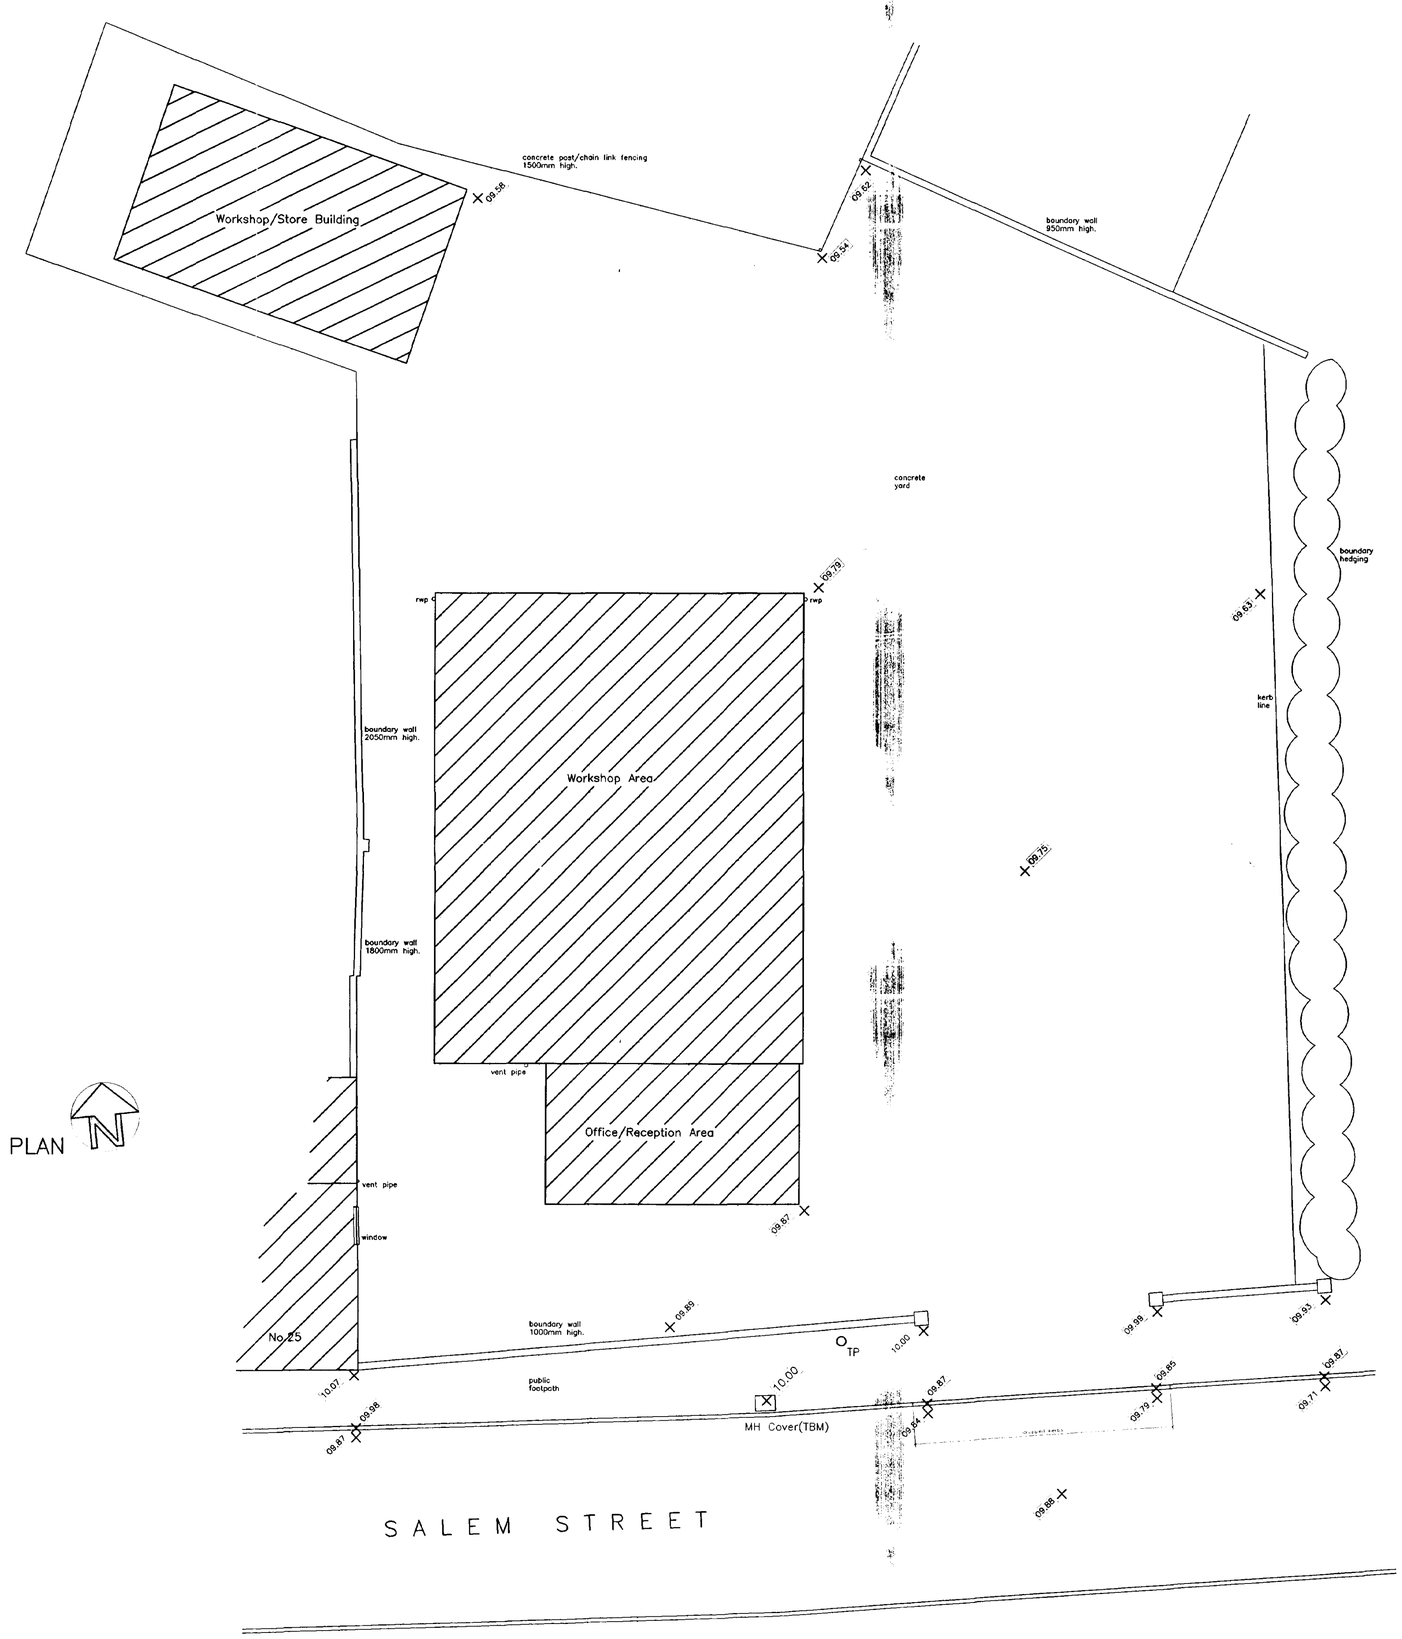

PLAN

SHDC
Planning & Development
04 APR 2003
Ref 0432/03

NEIL DOWLMAN
Architecture
Neil Dowlman Architecture Ltd
14 Market Place
Boston, Lincs PE21 6EH
Tel: 01205 357272 Fax: 01205 351115
Email: bostoo@neildowlman-architecture.co.uk
Member of The Royal Institute of British Architects
Members of The British Institute of Architectural Technologists
Chartered Architect
Architectural Technologists • Planning Supervisors
Project Managers • Party wall Surveyors • Access Consultants
Offices also at Alford & Grantham
www.neildowlman-architecture.co.uk

Client
Abbeyvale Developments Inc.

Scale
1:100

Project
Proposed Residential Development
Silver Drive Engineering
Salem Street
Gosberton Spalding Lincs.

Date
Feb. 2003

Drawn by:
NAH

Drawing No.
10/1-01


Title
Site Plan as Existing

Revision


DETERMINED
PL

© Design Copyright reserved. Written consent must be obtained before copying or reproducing this drawing.
Do not scale this drawing, use figured dimensions only. Contractors are responsible for taking and checking site dimensions. Any discrepancy must be reported to the Architectural Technologist immediately.

Rev A. Amended following meeting with Planning Officer 27/02/03 NAH

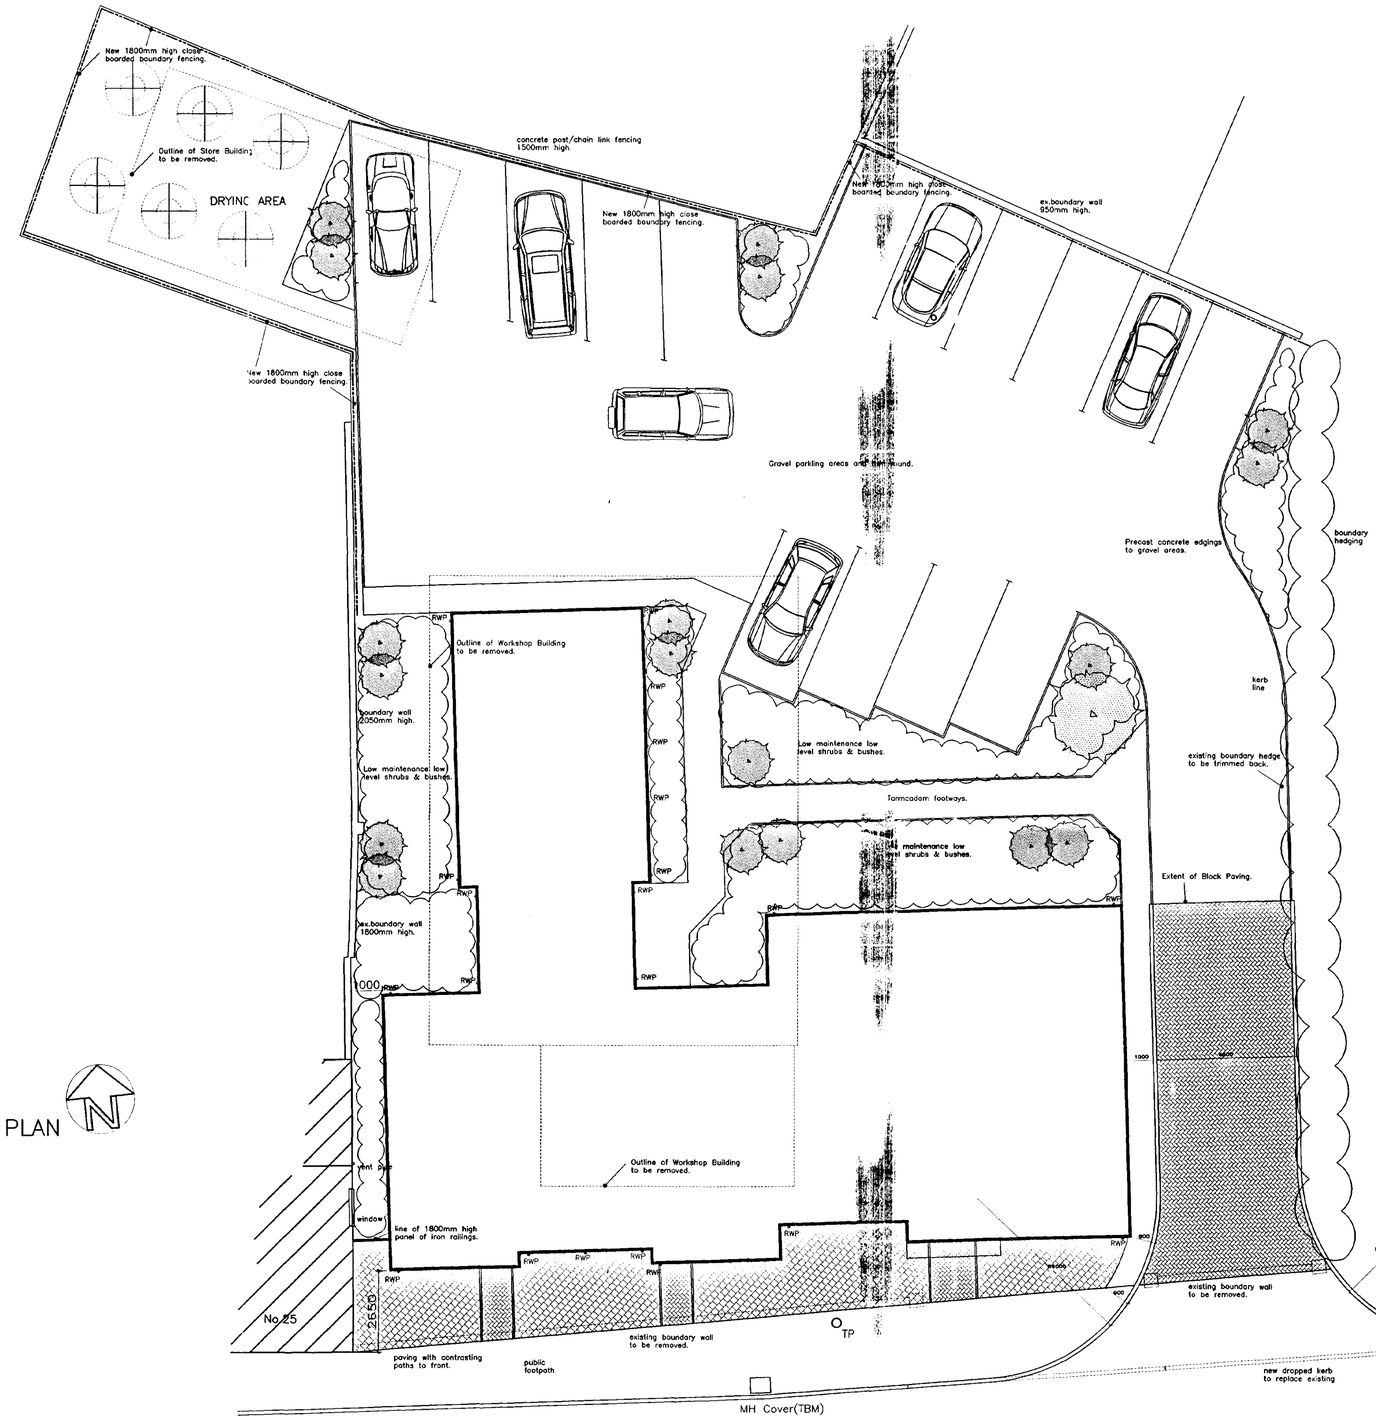

PLAN

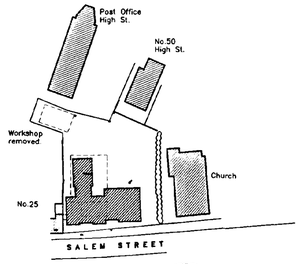

BLOCK PLAN
1:500


SHDC
Planning & Development
04 APR 2003
Ref 0432/03

NEIL DOWLMAN Architecture
Neil Dowlman Architecture Ltd
14 Market Place
Boston, Lincs PE21 6EH
Tel: 01205 357272 Fax: 01205 351115
Email: boston@neildowlman-architecture.co.uk
Member of The Royal Institute of British Architects
Members of The British Institute of Architectural Technologists
Chartered Architect
Architectural Technologists • Planning Supervisors
Project Managers • Party wall Surveyors • Access Consultants
Offices also at Alford & Grantham
www.neildowlman-architecture.co.uk

Client: Abbeyvale Developments Inc.	Scale: 1:100
Project: Proposed Residential Development Silver Drive Engineering Salem Street Gosberton Spalding Lincs.	Date: Feb. 2003 Drawn by: NAH Drawing No. P1074-07
Title: Site Plan as Proposed	Revision


Do not scale this drawing, use figured dimensions only. Contractors are responsible for taking and checking all site dimensions. Any discrepancy must be reported to the Architectural Technologist immediately.

Rev.A: Amended following meeting with Planning Officer 27/02/03 NAH
Rev.B: Building Regulation submission detail added 1/9/03 NAH
Rev.C: Boundary wall details added 5/8/03 NAH

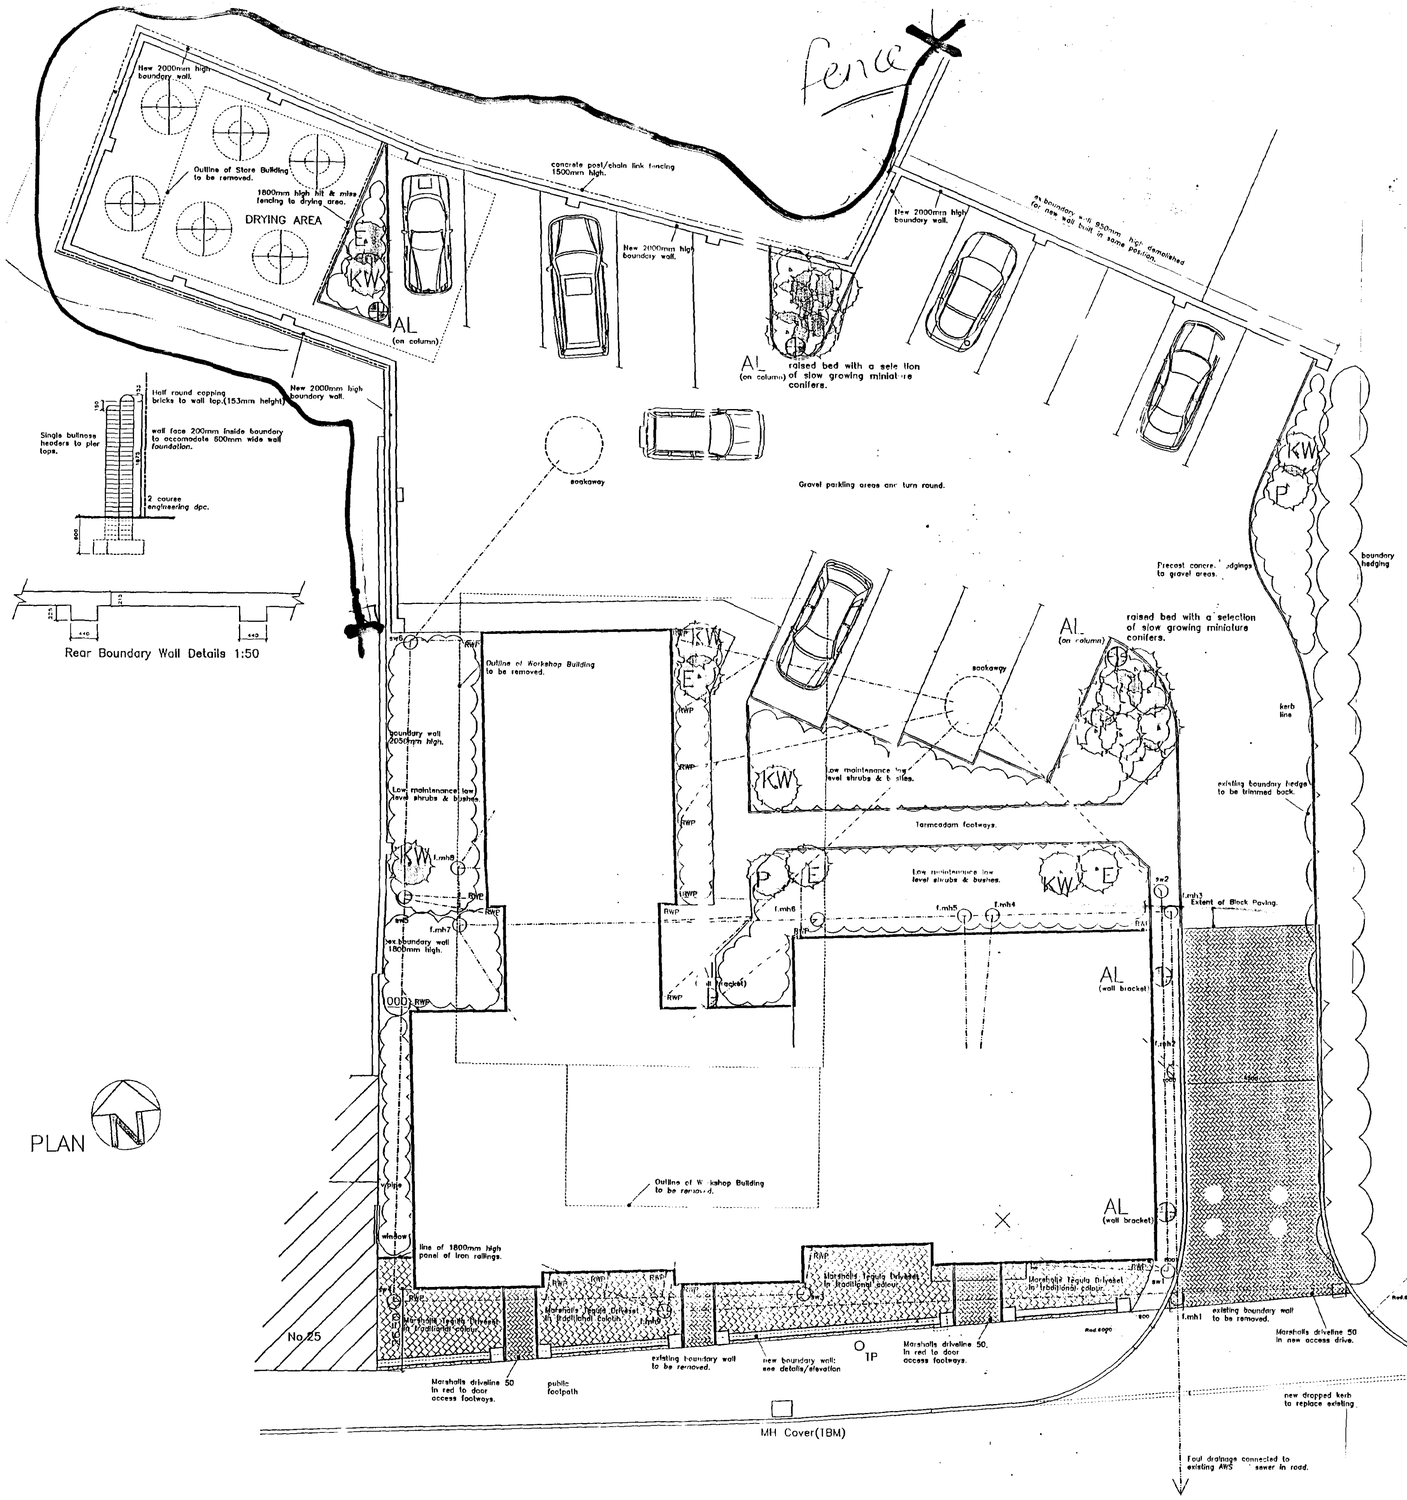



BOUNDARY WALL Elevation to salem Street.

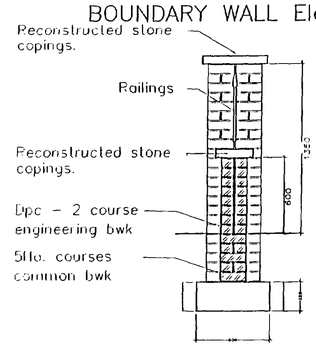

Front Boundary Wall Section


Trees

E Eucalyptus
KW Kilmarnock Willow (Minature Ornamental)
P Prunus (Ornamental Cherry)

Shrubs:Evergreen
Hebe
Euonymus Fortunei
Brachuglottis
Hebe
Choisya
Artemisia
Lavendula
Box
Calamagrostis

AL Amenity Lights by Lamps & Lighting Ltd
Strand Lantern heads on 2.0m high Columns
Strand Wall 1 wall mounted

External lights to be fitted with lamps having a luminous efficacy greater than 40 lumens per circuit-watt with automatic daylight and movement sensor controls.

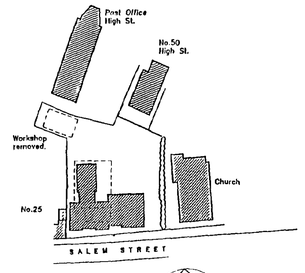

BLOCK PLAN
1:500

SHDC
Planning & Development
15 MAR 2005
Ref: 0432/03

Thanks
Robert

AMENDED PLAN
Ref. A1


NEIL DOWLMAN Architecture
Neil Dowlman Architecture Ltd
14 Market Place
Boston, Lincs PE21 6EH
Tel: 01205 357272 Fax: 01205 351115
Email: boston@neildowlman-architecture.co.uk
Member of The Royal Institute of British Architects
Members of The British Institute of Architectural Technologists
Chartered Architect
Architectural Technologists • Planning Supervisors
Project Managers • Party wall Surveyors • Access Consultants
Offices also at Alford & Grantham
www.neildowlman-architecture.co.uk

Client: Hanover Holdings Inc.

Project: Proposed Residential Development
Silver Drive Engineering
Salem Street
Gosberton Spalding Lincs.

Title: Site Plan as Proposed

Scale: 1:100
Date: Feb. 2003
Drawn by: NAH
Drawing No.: 1074-07
Revision: C

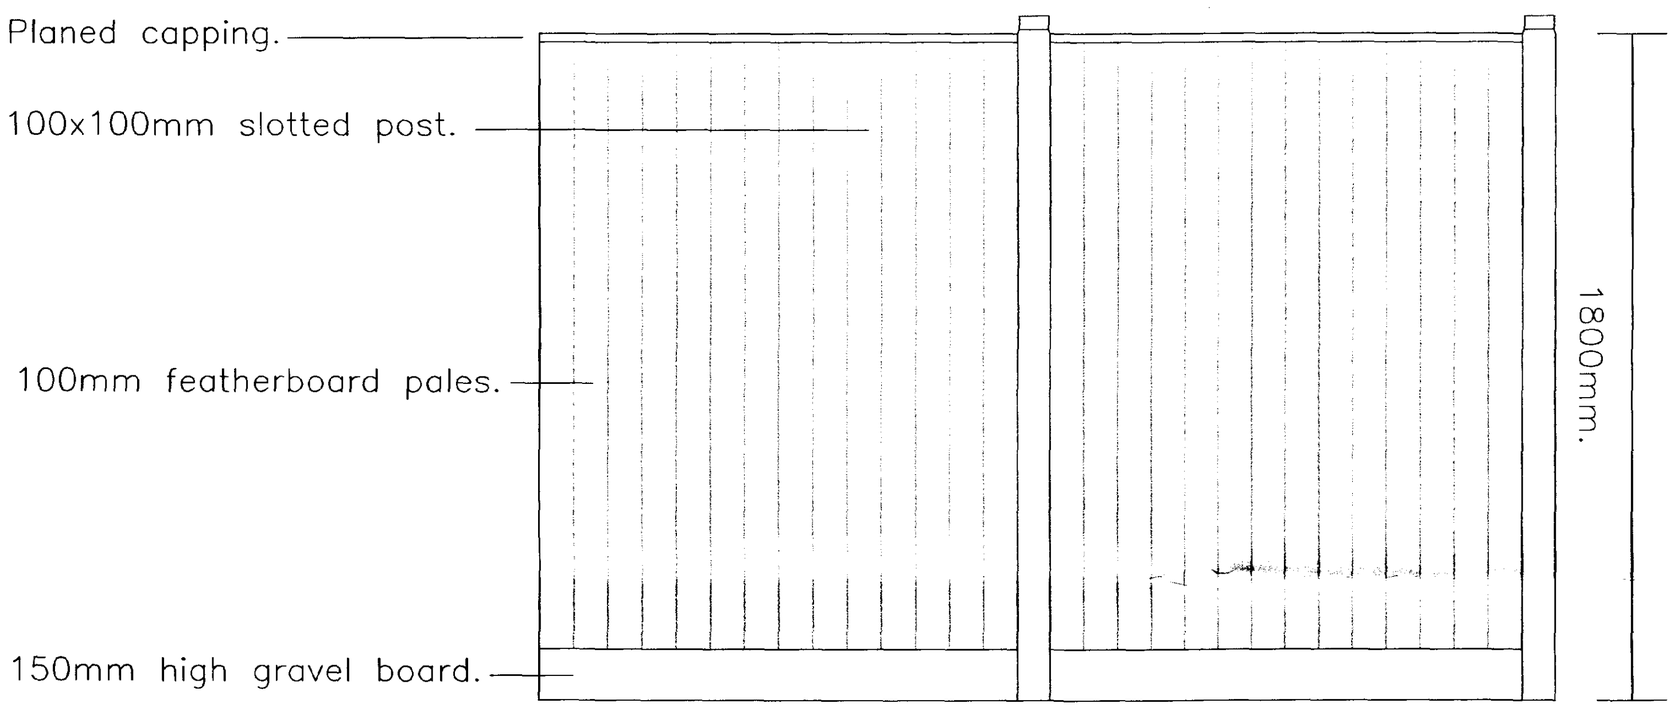

FENCE.

Member of The Royal
Institute of British
Architects

42 High Street, Wainfleet All Saints
Skegness, Lincolnshire. PE24 4BH
Tel: 01754 880146
Fax: 01754 880146
E-Mail: angela@absarc.com

ABSOLUTELY ARCHITECTS

Client
Hanover Holdings Inc.

Project
Proposed Residential
Development.
Salem Street,
Gosberton.

Title
Proposed Fencing

Scale	Date	Drawn by:
nts.	Mar '05	AK

Drawing No. 0016/01 **Revision** .

© The Copyright in this drawing is vested in Angela Kirby and no license or assignment of any kind has been, or is, granted to any third party whether by provision of copies or originals of the drawing or otherwise.

Do not scale this drawing, use figured dimensions only. Contractors are responsible for taking and checking site dimensions. Any discrepancy must be reported to the architect immediately.

A1

AMENDED PLAN
Ref. A1

SHDC
Planning & Development
15 MAR 2005
Ref: 0432/03