



Proposed Front Elevation

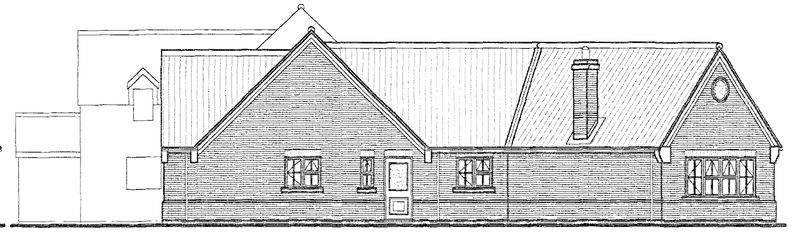


Proposed Side Elevation

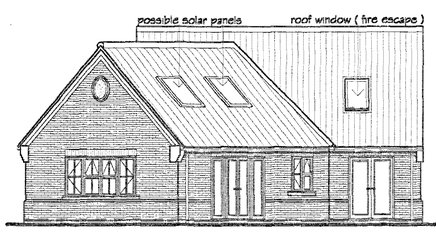


Proposed Rear Elevation




Proposed Side Elevation

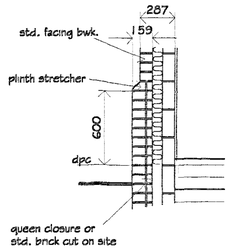


Typ. plinth stretcher detail to all external facing bwk.

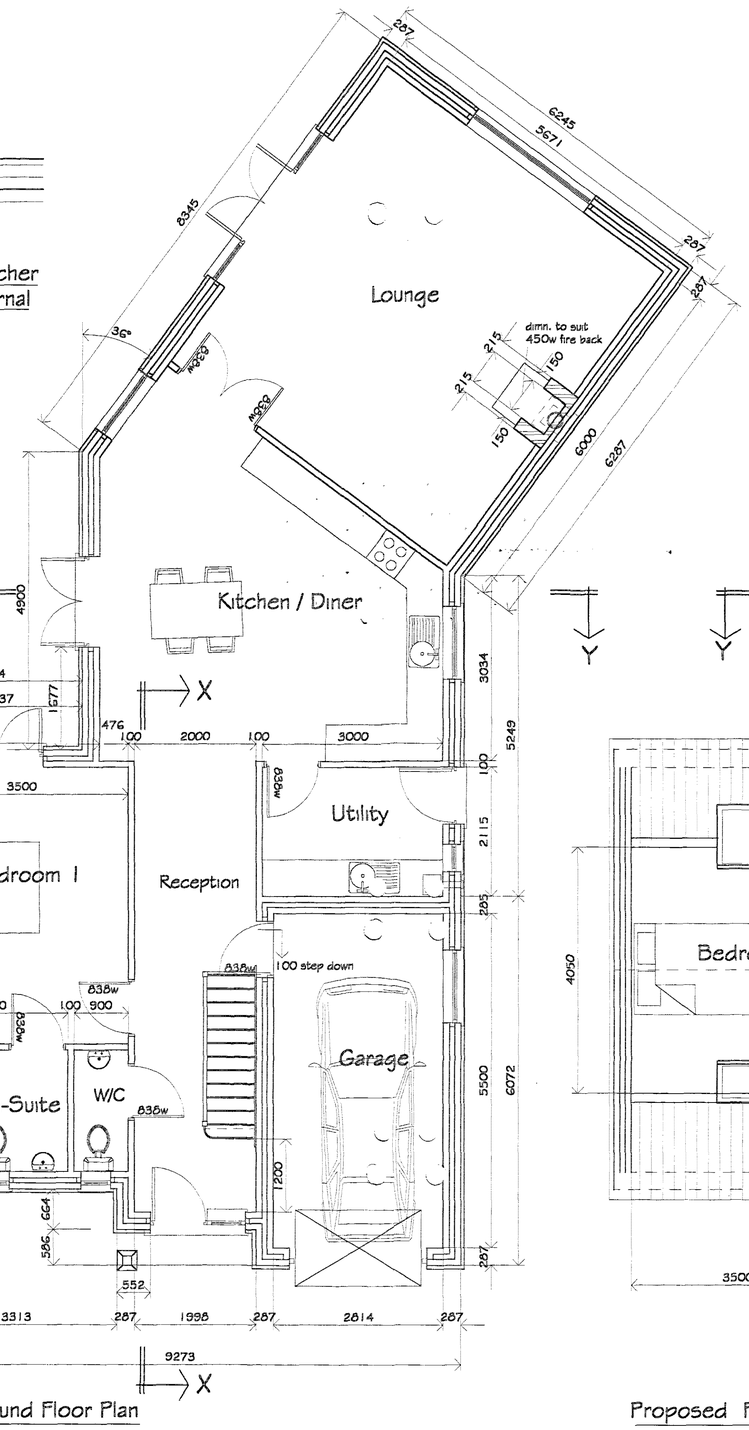


Proposed Ground Floor Plan

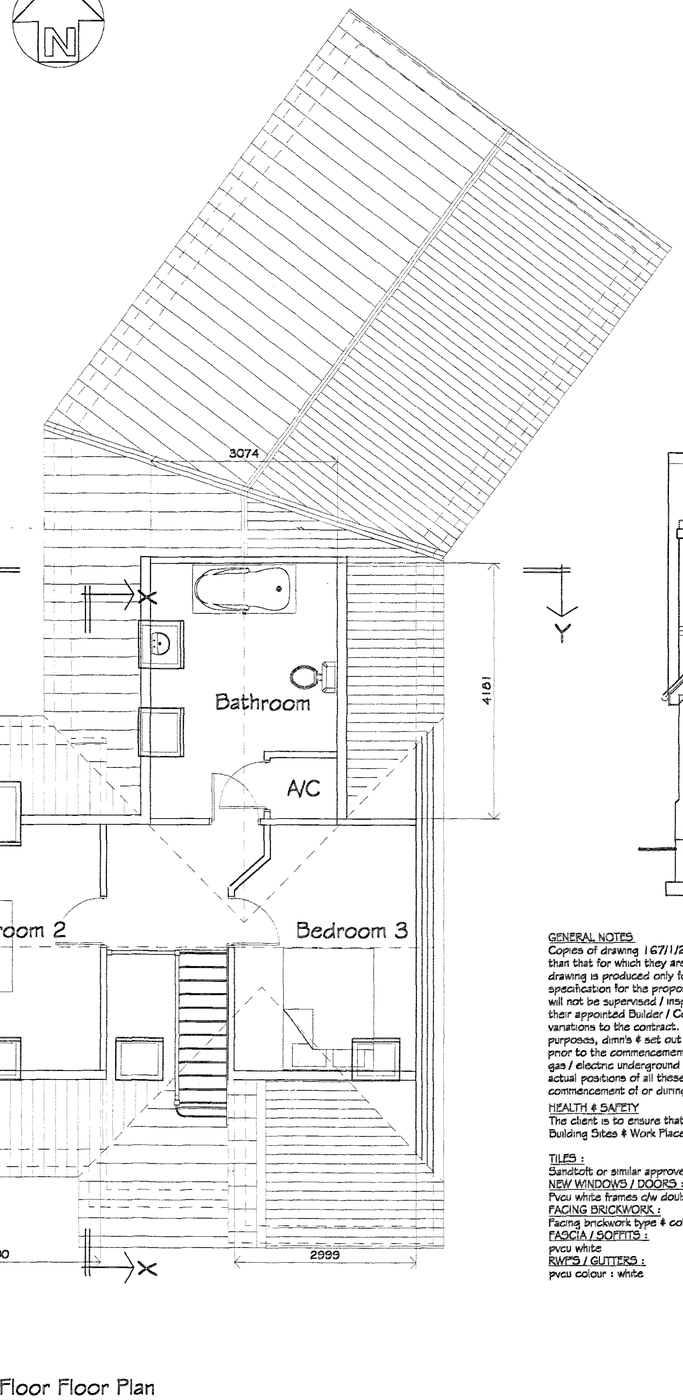

Proposed Floor Floor Plan

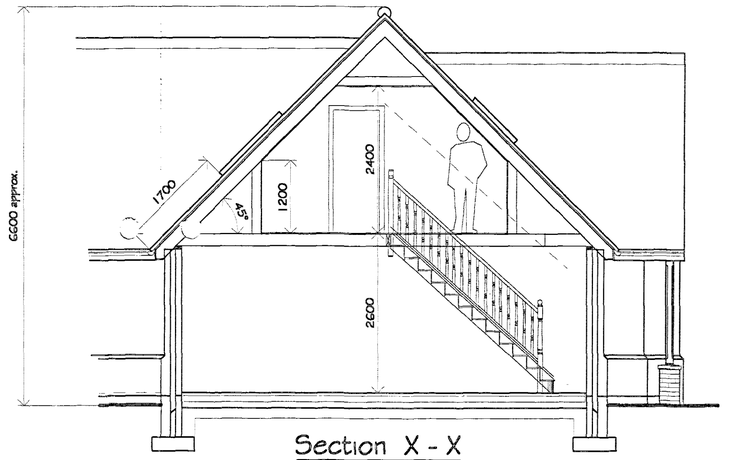

Section X - X

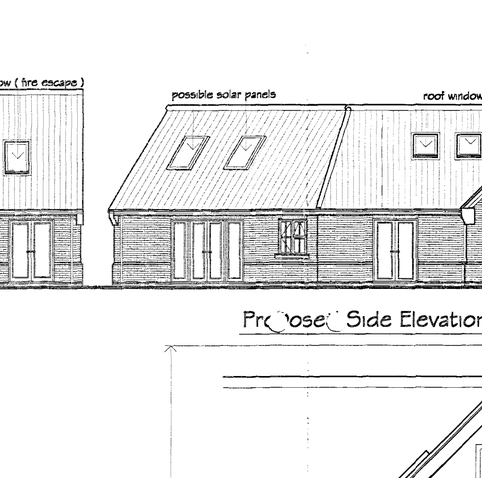

Section Y - Y

PRELIMINARY
not approved by shdc planning / building regs
mjw 7/9/06

A Revised to suit clients comments mjw 3/10/06

REVISIONS		BY	DATE
DRAWN	MJW	DATE	11/8/06
SCALE	1 / 50	CHECKED	

CLIENT
Mrs C. Vickers
Acacia House
45 High Street
Gosberton
Spalding
Lincs PE11 4NM

PROJECT
Proposed Bungalow to land rear of Acacia House
45 High Street, Gosberton, Spalding, Lincs. PE11 4NW

DETAILS
Proposed Floor Plans & Elevations

Malcolm Watson
architectural - detailing services
Residential - Commercial - Industrial - Agricultural
Planning & Building Regulations Submissions
13 Wimberley Way, Pinchbeck, Spalding, Lincs. PE11 3RY.
Tel / Fax : 01775 767550
email : mjw.13@btinternet.com

DRWG No. 167/1/2006A

GENERAL NOTES
Copies of drawing 167/1/2006 & 167/2/2006 must not be taken,traced or altered for any purpose other than that for which they are issued without written permission of MW Architectural - Detailing Services. The drawing is produced only for the purpose of obtaining Planning Permission & does not contain a full specification for the proposed works & must not be used as a contract document alone.The proposed work will not be supervised / inspected on site by MW Architectural / Detailing Services & it therefore the client or their appointed Builder / Contractor responsibility to control workmanship / materials / specification & any variations to the contract. All measurements on this drawing are not to be scaled for construction / ordering purposes, dimn's & set out of the works as shown on the drawing to be checked by the Builder / Contractor prior to the commencement of work & any discrepancies report immediately.The actual position of existing gas / electric underground service pipes / cables, surface water pipes / soakaways are not known / shown the actual positions of all these apparatus must be established by the Builder / Contractor prior to commencement of or during any work

HEALTH & SAFETY
The client is to ensure that the appointed contractor is familiar with & complies with Health & Safety for Building Sites & Work Places.

TILES :
Sandtoft or similar approved ' Plain Tile ' colour : tba
NEW WINDOWS / DOORS :
Pvcu white frames c/w double glazed 'K' glass sealed units & safety glass as reqd.
FACING BRICKWORK :
Facing brickwork type & colour tba
FASCIA / SOFFITS :
pvcu white
RWP'S / GUTTERS :
pvcu colour : white