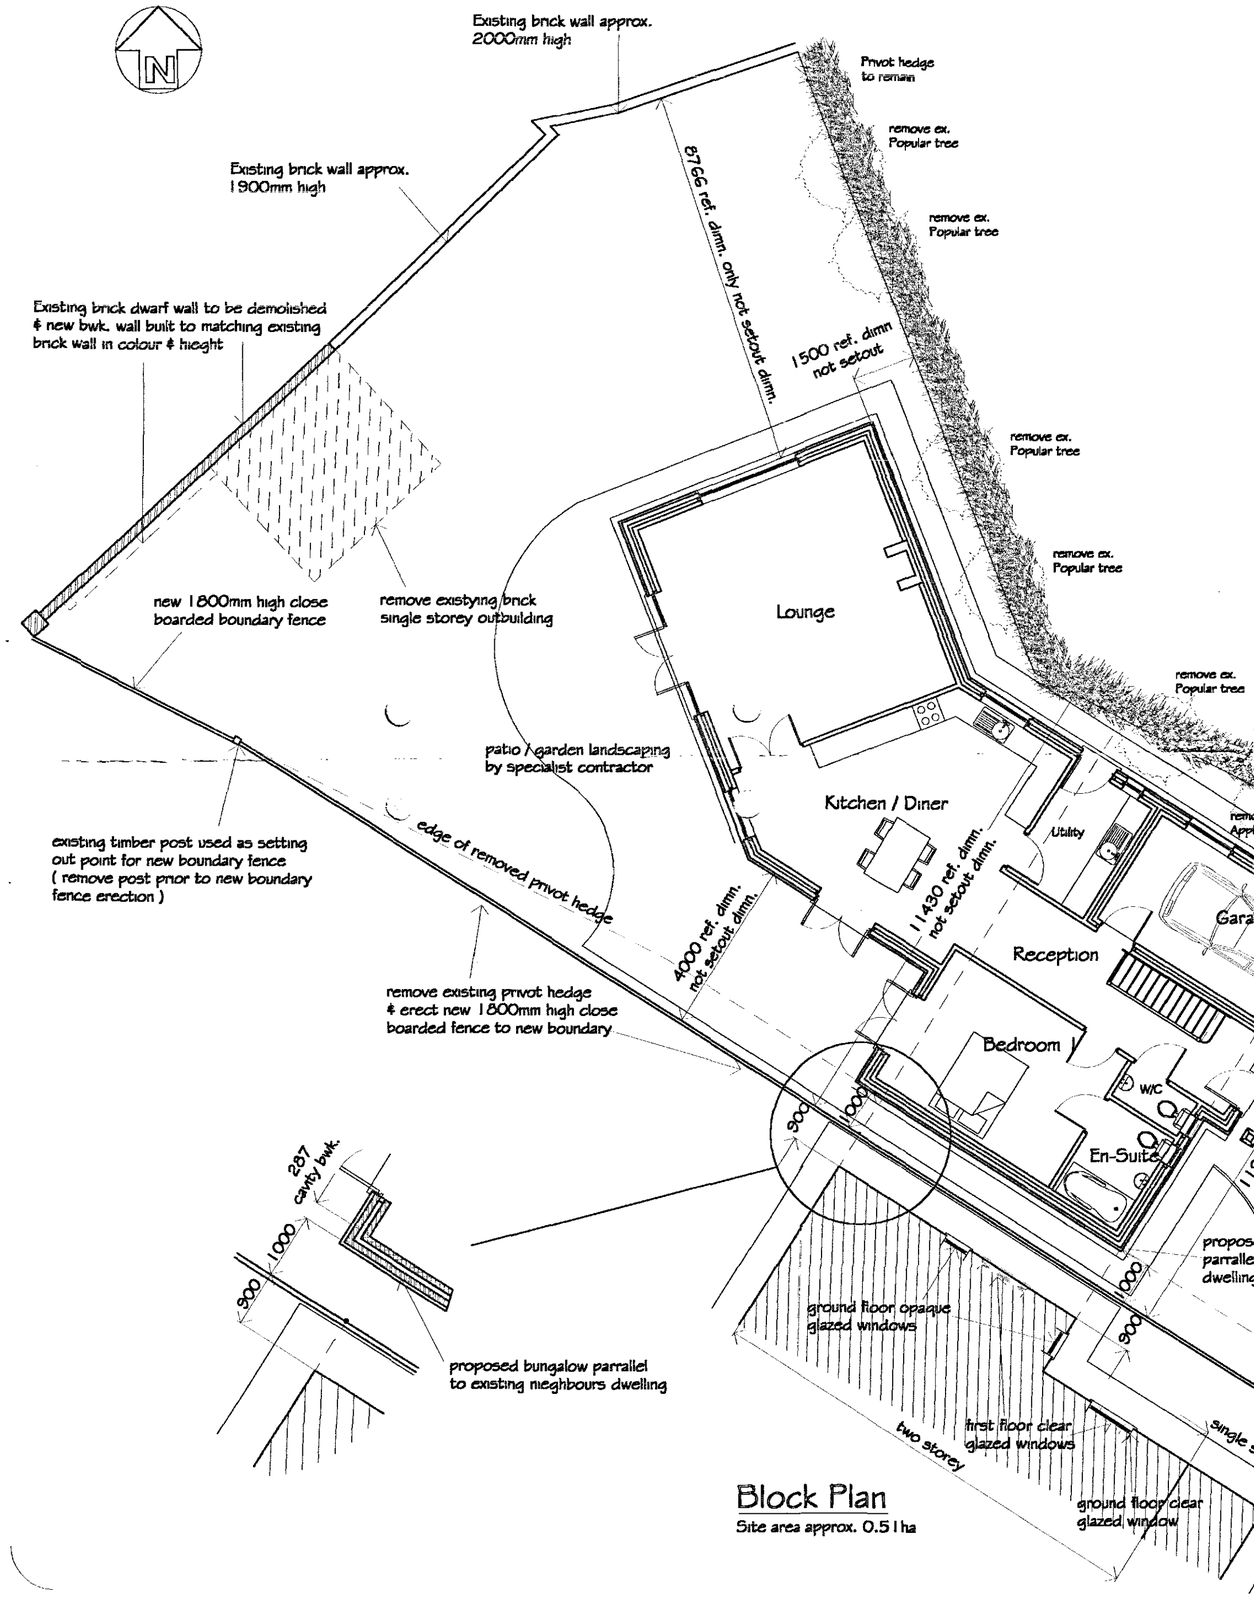


Block Plan

Site area approx. 0.51ha

PRELIMINARY
not approved by shdc planning / building regs
mjw 7/9/06

REVISIONS	BY	DATE
A Revised to suit clients comments	mjw	3/10/06

DRAWN	MJW	DATE	11/8/06
SCALE	1/100	CHECKED	

CLIENT
Mrs C. Vickers
Acacia House
45 High Street
Gosberton
Spalding
Lincs PE11 4NM

PROJECT
Proposed Bungalow to land rear of Acacia House
45 High Street, Gosberton, Spalding, Lincs. PE11 4NW

DETAILS
Block Plan

Malcolm Watson
architectural - detailing services
Residential - Commercial - Industrial - Agricultural
Planning & Building Regulations Submissions
13 Wimberley Way, Pinchbeck, Spalding, Lincs. PE11 3RY.
Tel / Fax : 01775 767650
email : mjw.13@btinternet.com

DRWG No. 167/2/2006 A