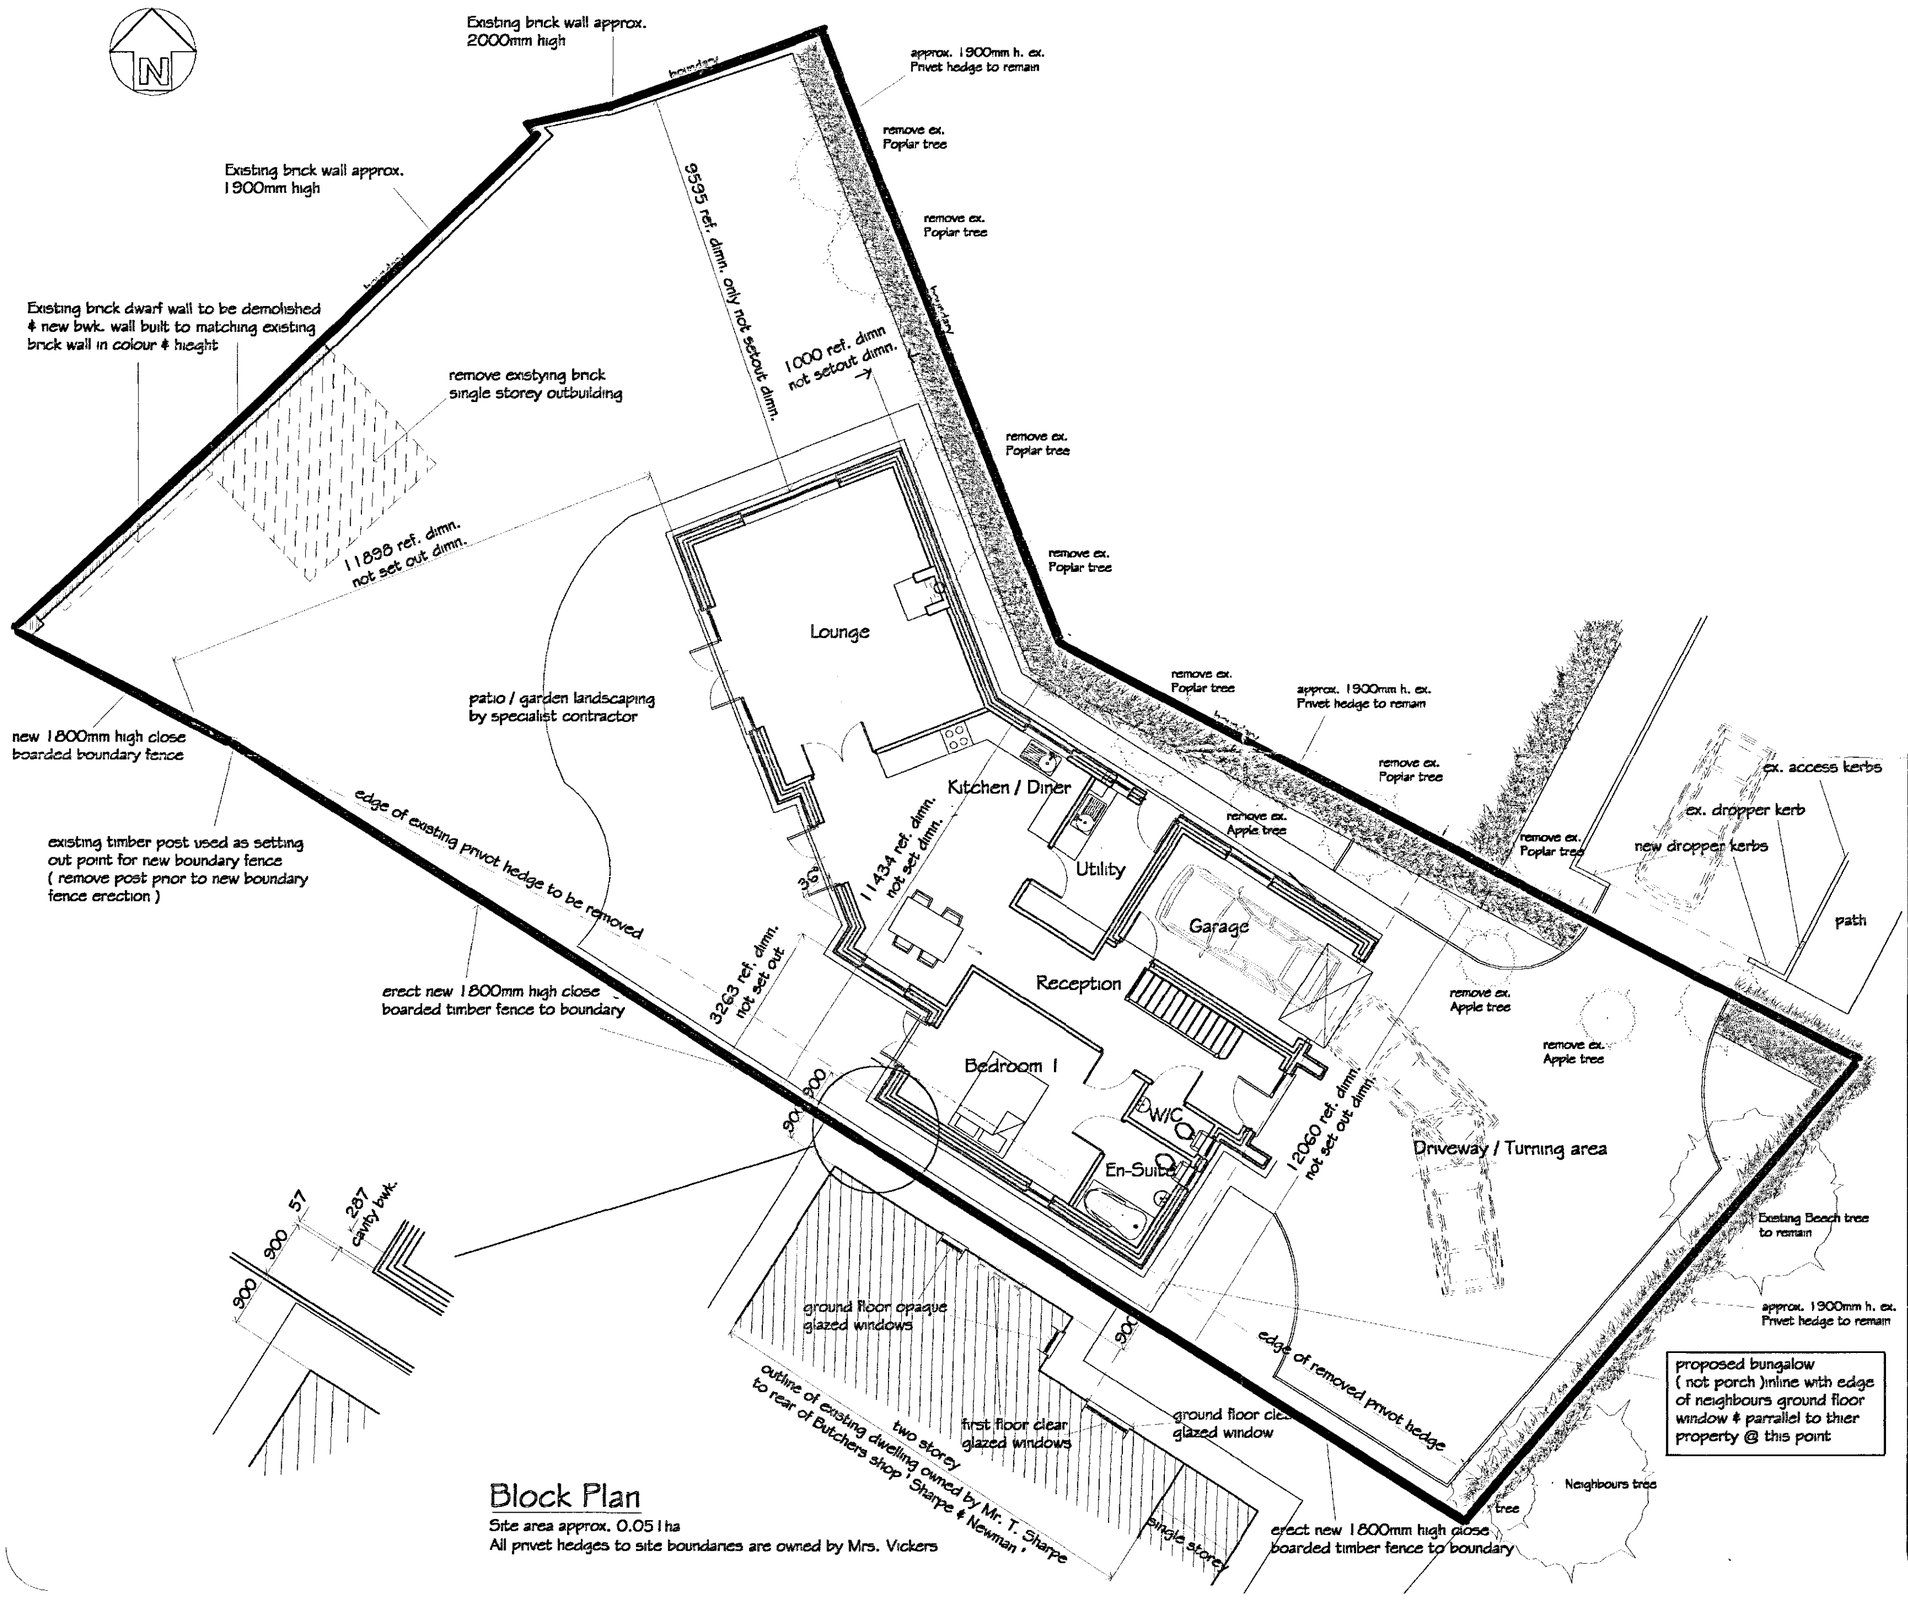



## Block Plan

Site area approx. 0.051 ha

All privet hedges to site boundaries are owned by Mrs. Vickers

| | | | |
|---|---|---|---|
| D | Revised to suit clients comments | mjw | 22/3/07 |
| C | Revised to suit clients comments | mjw | 28/3/07 |
| B | Revised to suit SHDC Planning Pre-Application & clients comments | mjw | 28/11/06 |
| A | Revised to suit clients comments | mjw | 3/10/06 |

| REVISIONS | | BY | DATE |
|---|---|---|---|
| DRAWN | MJW | DATE | 11/8/06 |
| SCALE | 1 / 100 | CHECKED | |

CLIENT Mrs C. Vickers
Acacia House
45 High Street
Gosberton
Spalding
Lincs PE11 4NM

SHDC Planning & Development
03 APR 2007
Ref: 0438/07

PROJECT

Proposed Chalet Bungalow to land rear of Acacia House
45 High Street, Gosberton, Spalding, Lincs. PE11 4NW

PLANNING

DETAILS

Block Plan

Malcolm Watson
architectural - detailing services
Residential - Commercial - Industrial - Agricultural
Planning & Building Regulations Submissions
13 Wimberley Way, Pinchbeck, Spalding, Lincs. PE11 3RY.
Tel / Fax : 01775 767650
email : mjw.13@btinternet.com
Local Authority BUILDING CONTROL Partner

DRWG No. 167/2/2006[D]