
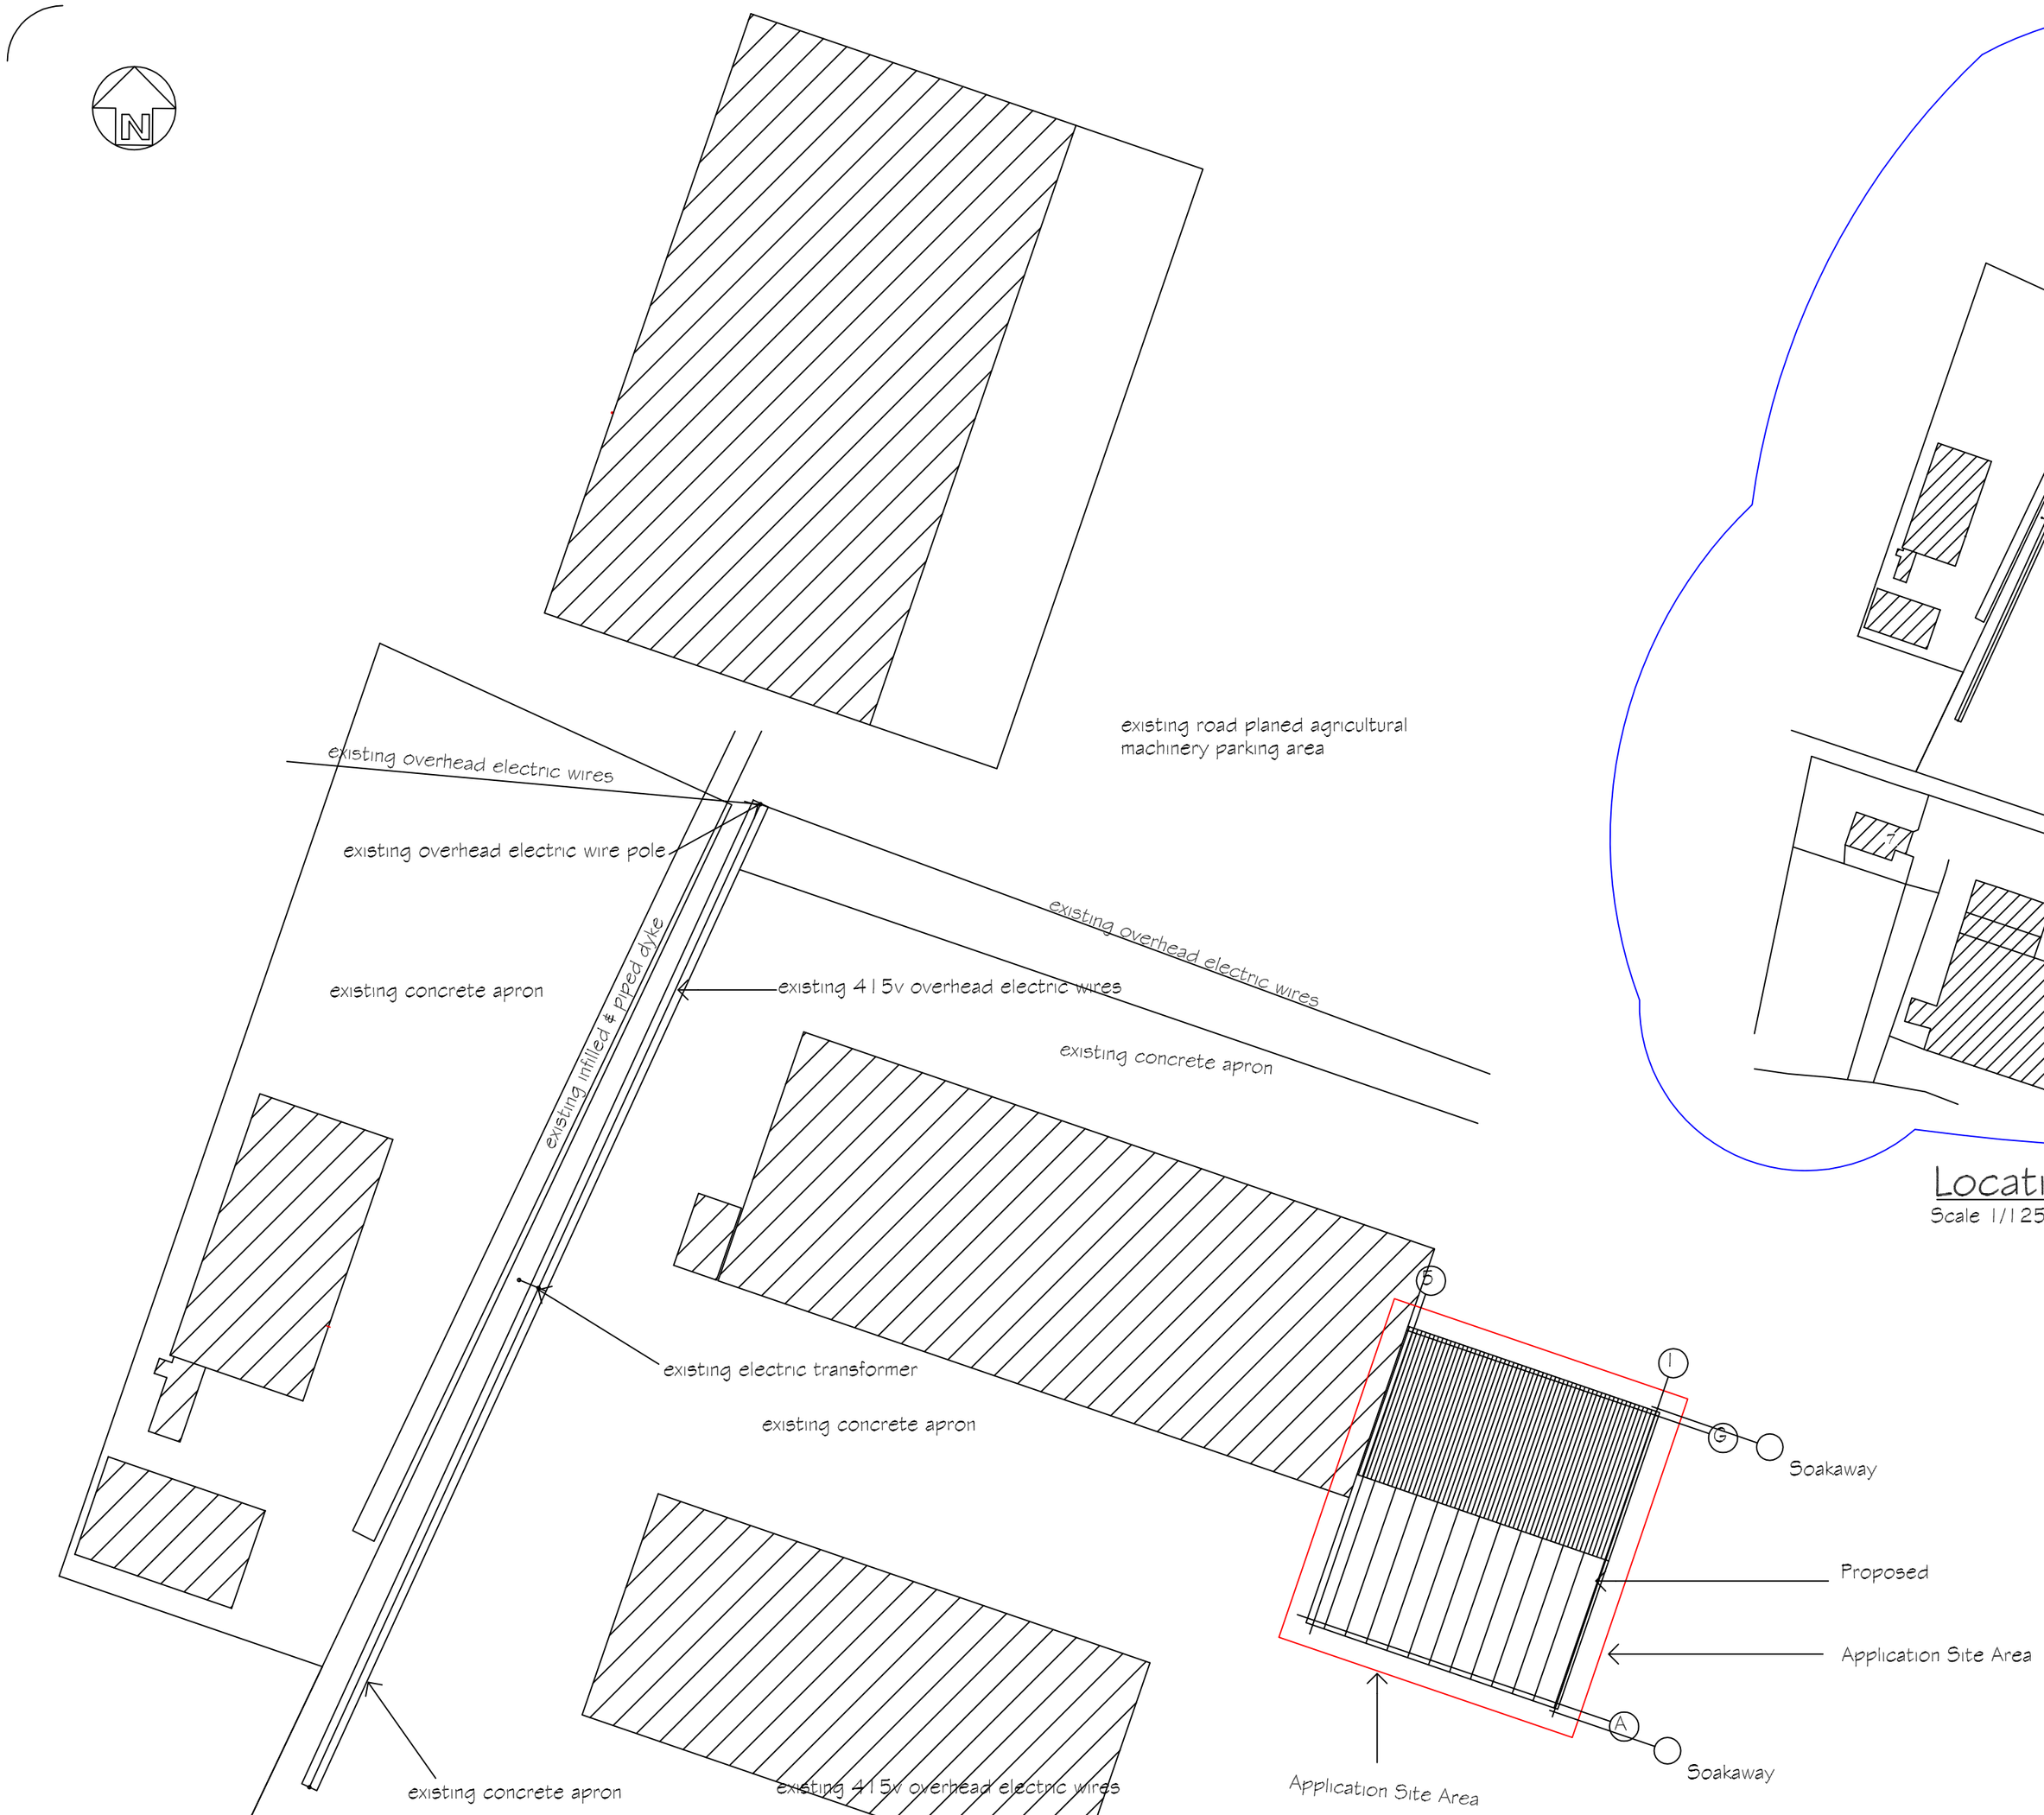


Block Plan

Scale 1/500
Application Site Area 0.090 ha
Due to nearness of overhead electric wires and support structures ensure adequate protection / warning for personnel / machinery. Seek advice from Western Power Distribution for this area

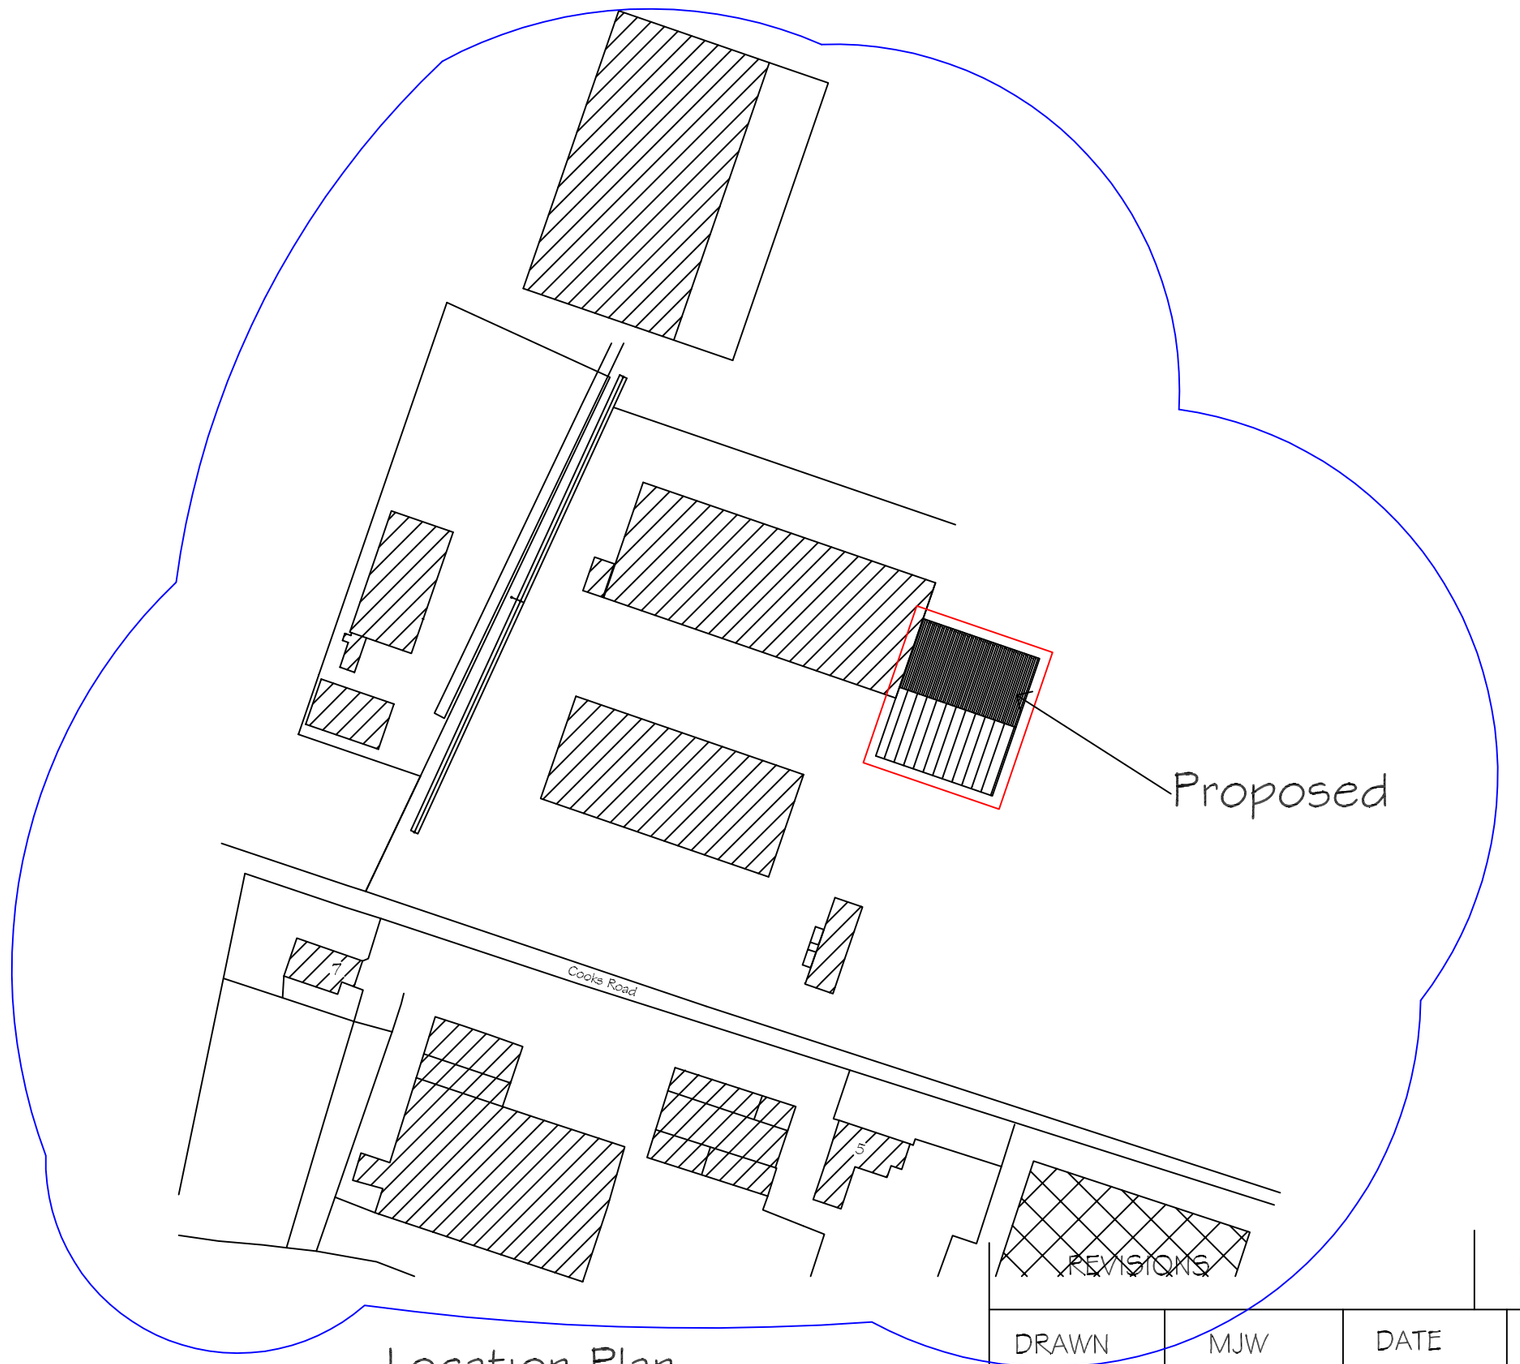

Location Plan

Scale 1/1250

REVISIONS	BY	DATE

DRAWN	MJW	DATE	14/2/18
SCALE	As Shown	CHECKED	

CLIENT

P.C.Thorold Ltd.
5 Bank House Farm
Cooks Road
Gosberton
PE11 4PE

PROJECT

Proposed end extension to existing building for loading / unloading agricultural products - Part Retrospective

DETAILS

Location / Block Plan

Malcolm Watson
architectural - detailing services
Residential - Commercial - Industrial - Agricultural
Planning & Building Regulations Submissions

13 Wimberley Way, Pinchbeck, Spalding, Lincs. PE11 3RY.
Tel / Fax : 01775 767650
email : mjw.13@btinternet.com

partner LABC

DRWG No. 523/LP/BP/2018

A2