


PLEASE DO NOT SCALE FROM THIS DRAWING

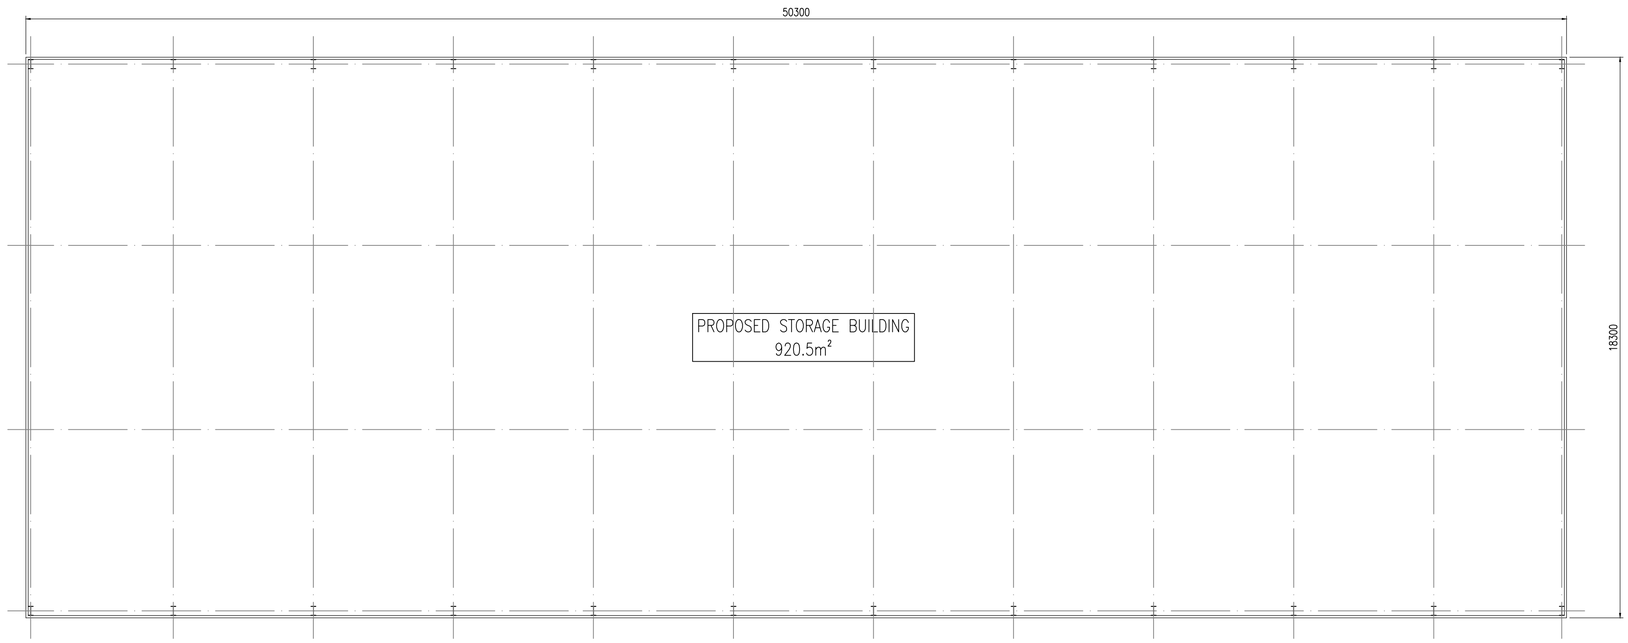


PROPOSED ARRANGEMENT – STORAGE BUILDING
SCALE 1:100

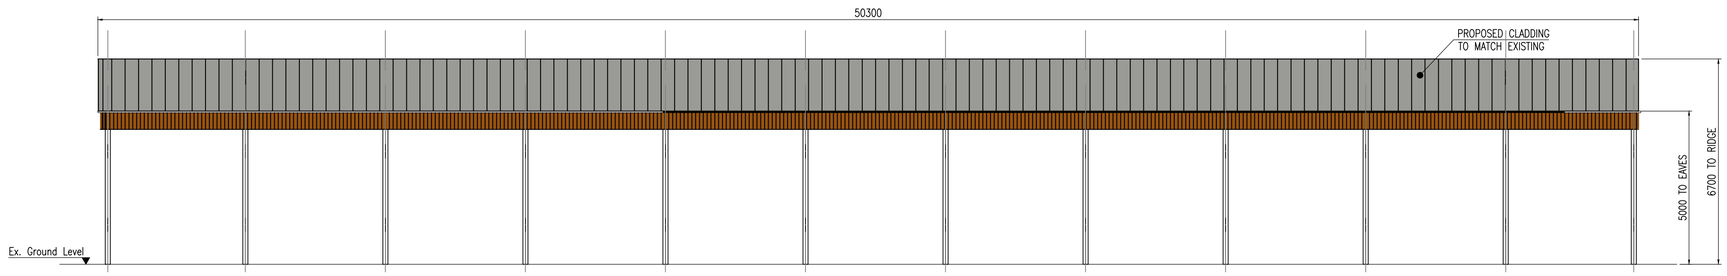

PROPOSED SIDE ELEVATION
SCALE 1:100

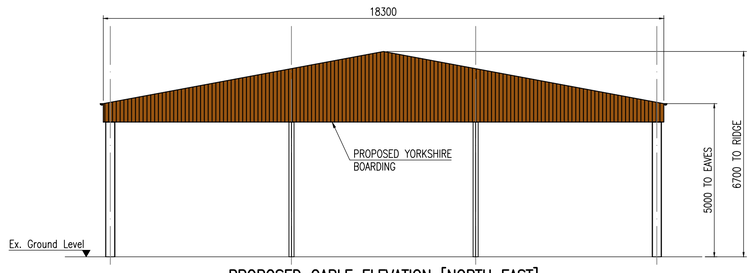

PROPOSED GABLE ELEVATION [NORTH EAST]
SCALE 1:100

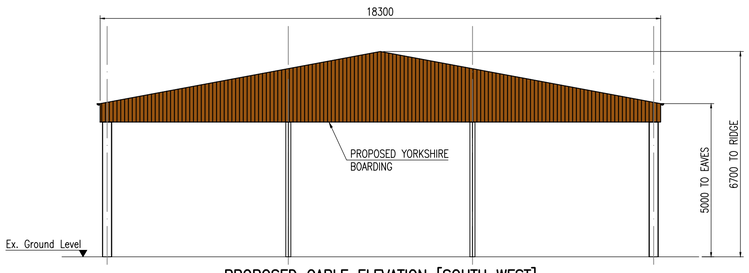

PROPOSED GABLE ELEVATION [SOUTH WEST]
SCALE 1:100

SCALE BAR 1:100

0 5 10 15 20

Rev	Date	Remarks

Status
FOR PRIOR NOTIFICATAION

Project
Proposed Agricultural Store Building, Hills Farm, Gosberton Bank, PE11 4PB For Mr J East (Hills Farm)

Title
Proposed Store Building

Proposed Arrangement & Elevations

Date	Apr. '24	Scale	1:100 @A1
Drawn	JL	Checked	JE
Design	-	File Name	EAST-03

DRG No. EAST-03 Rev -