


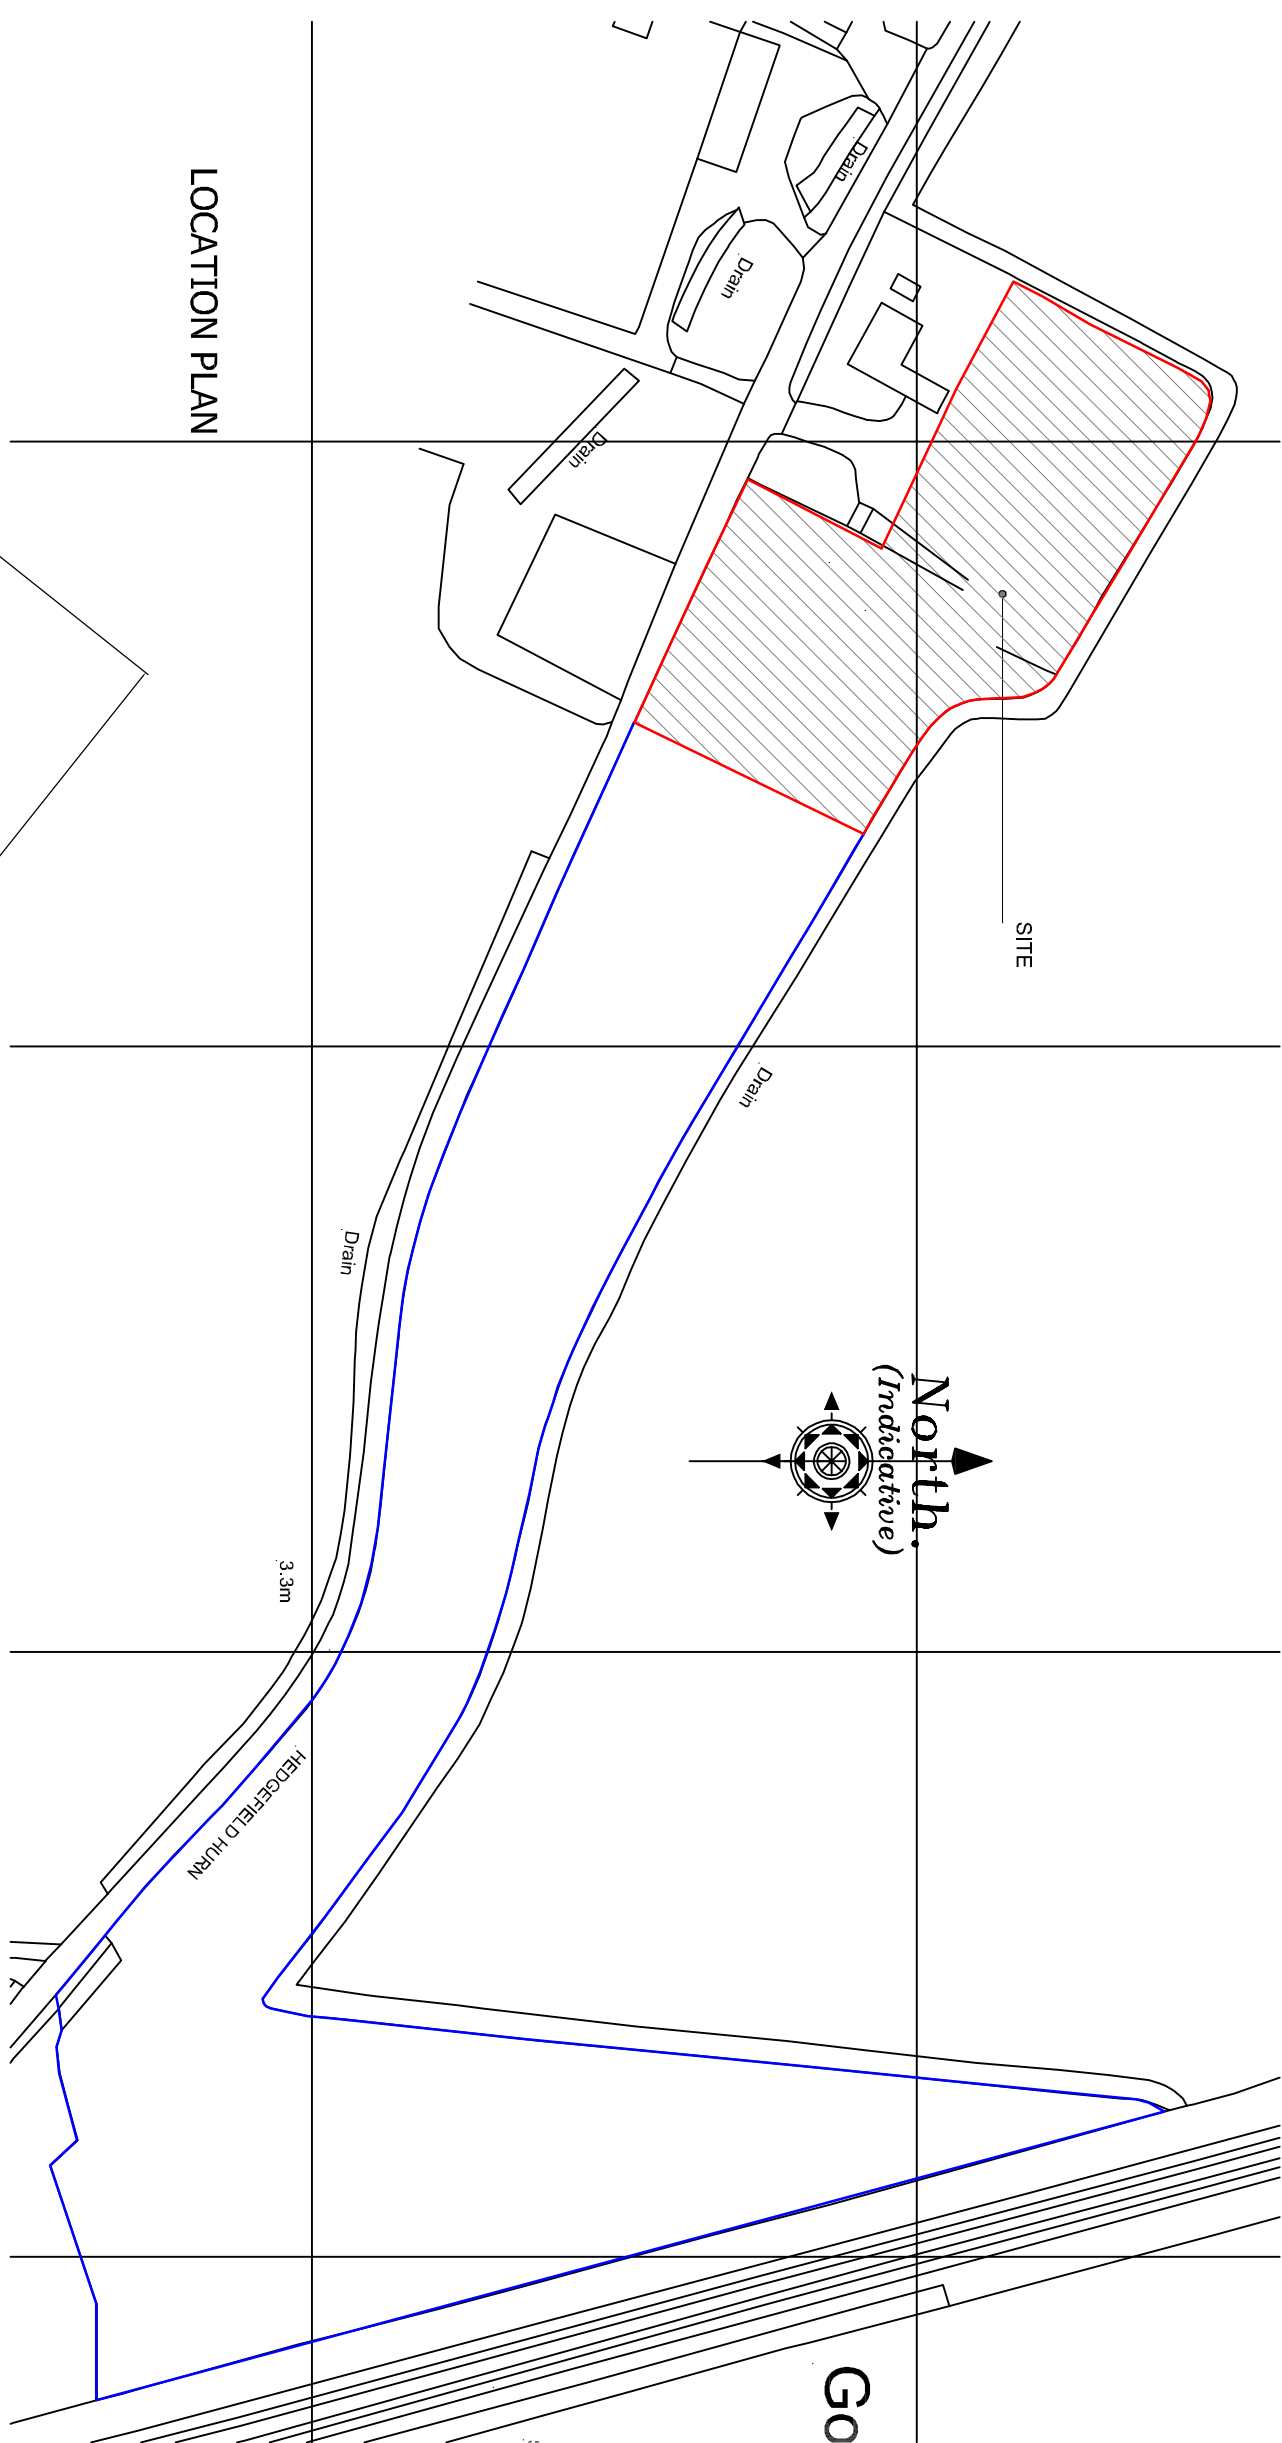
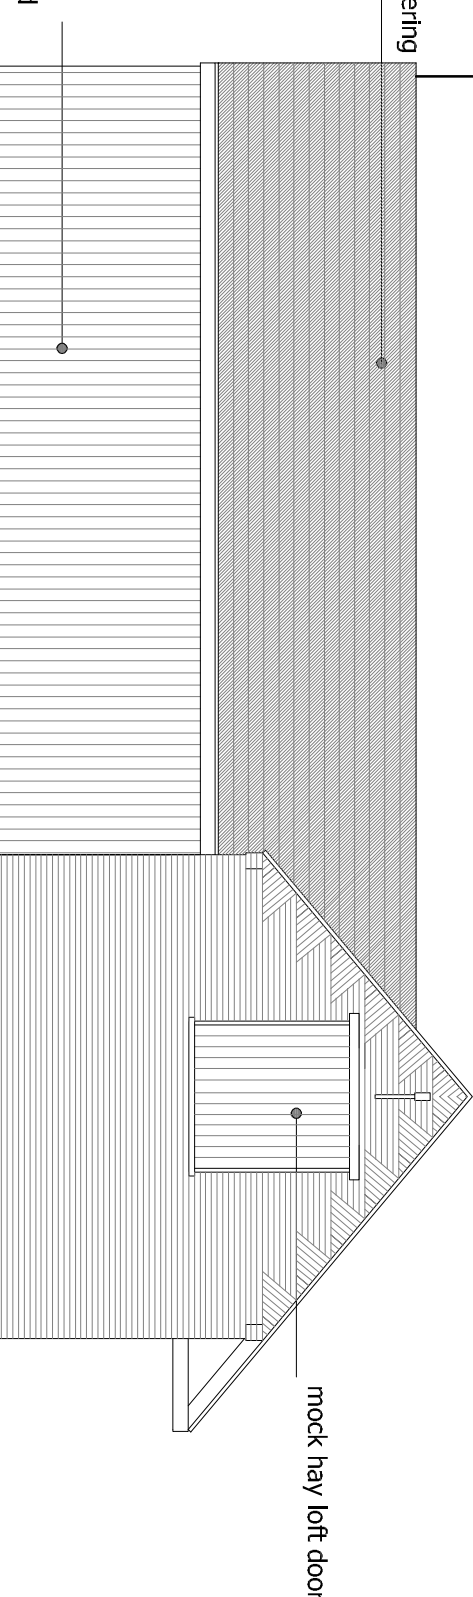


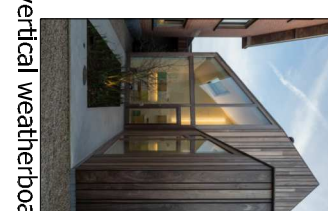


lead and running gear for door
facing bricks to match existing

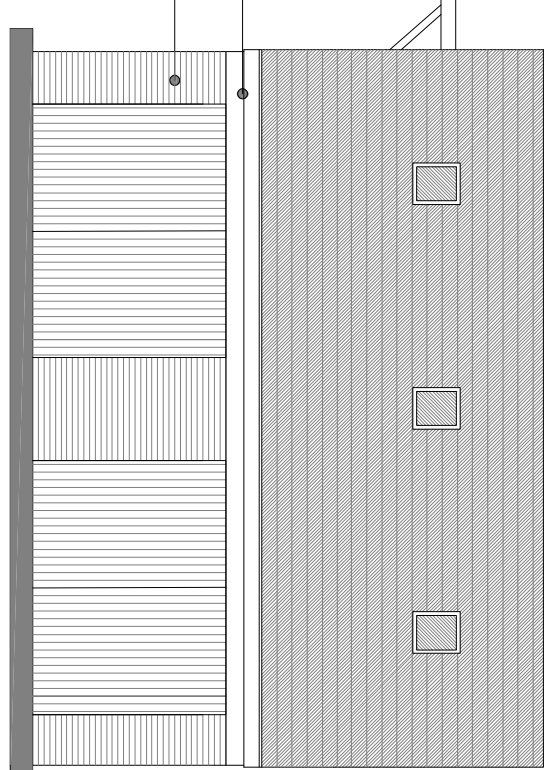


natural slate roof covering with
3 course detailing

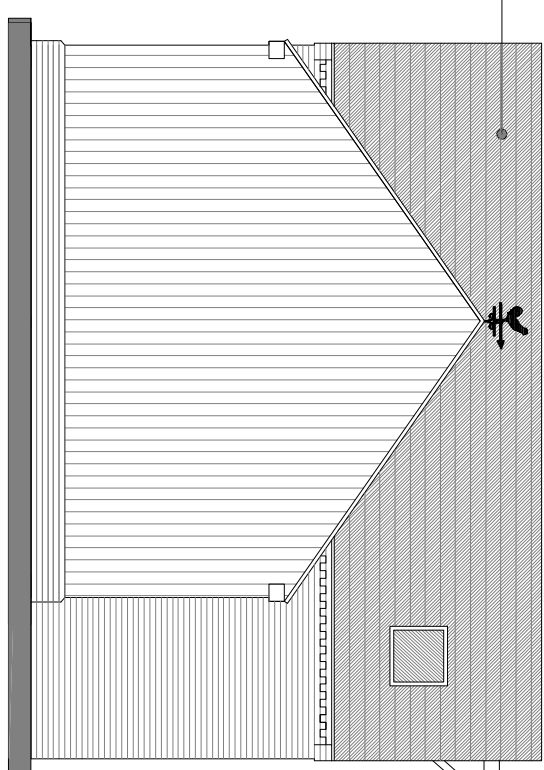

mock hay loft door

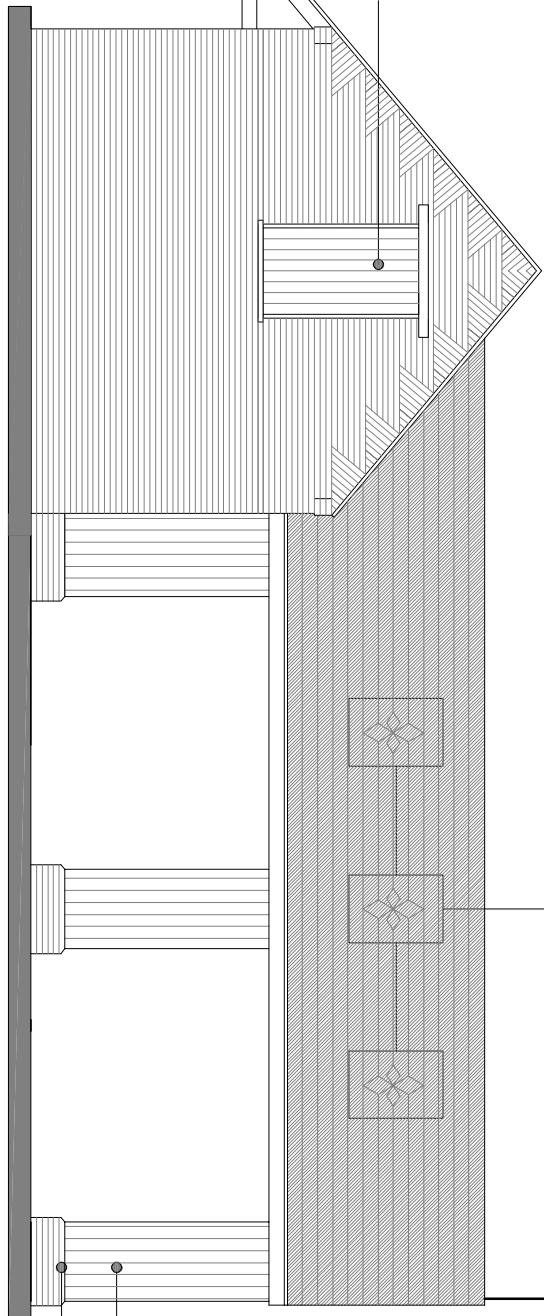

oak cladding
brick plinth to
match barn

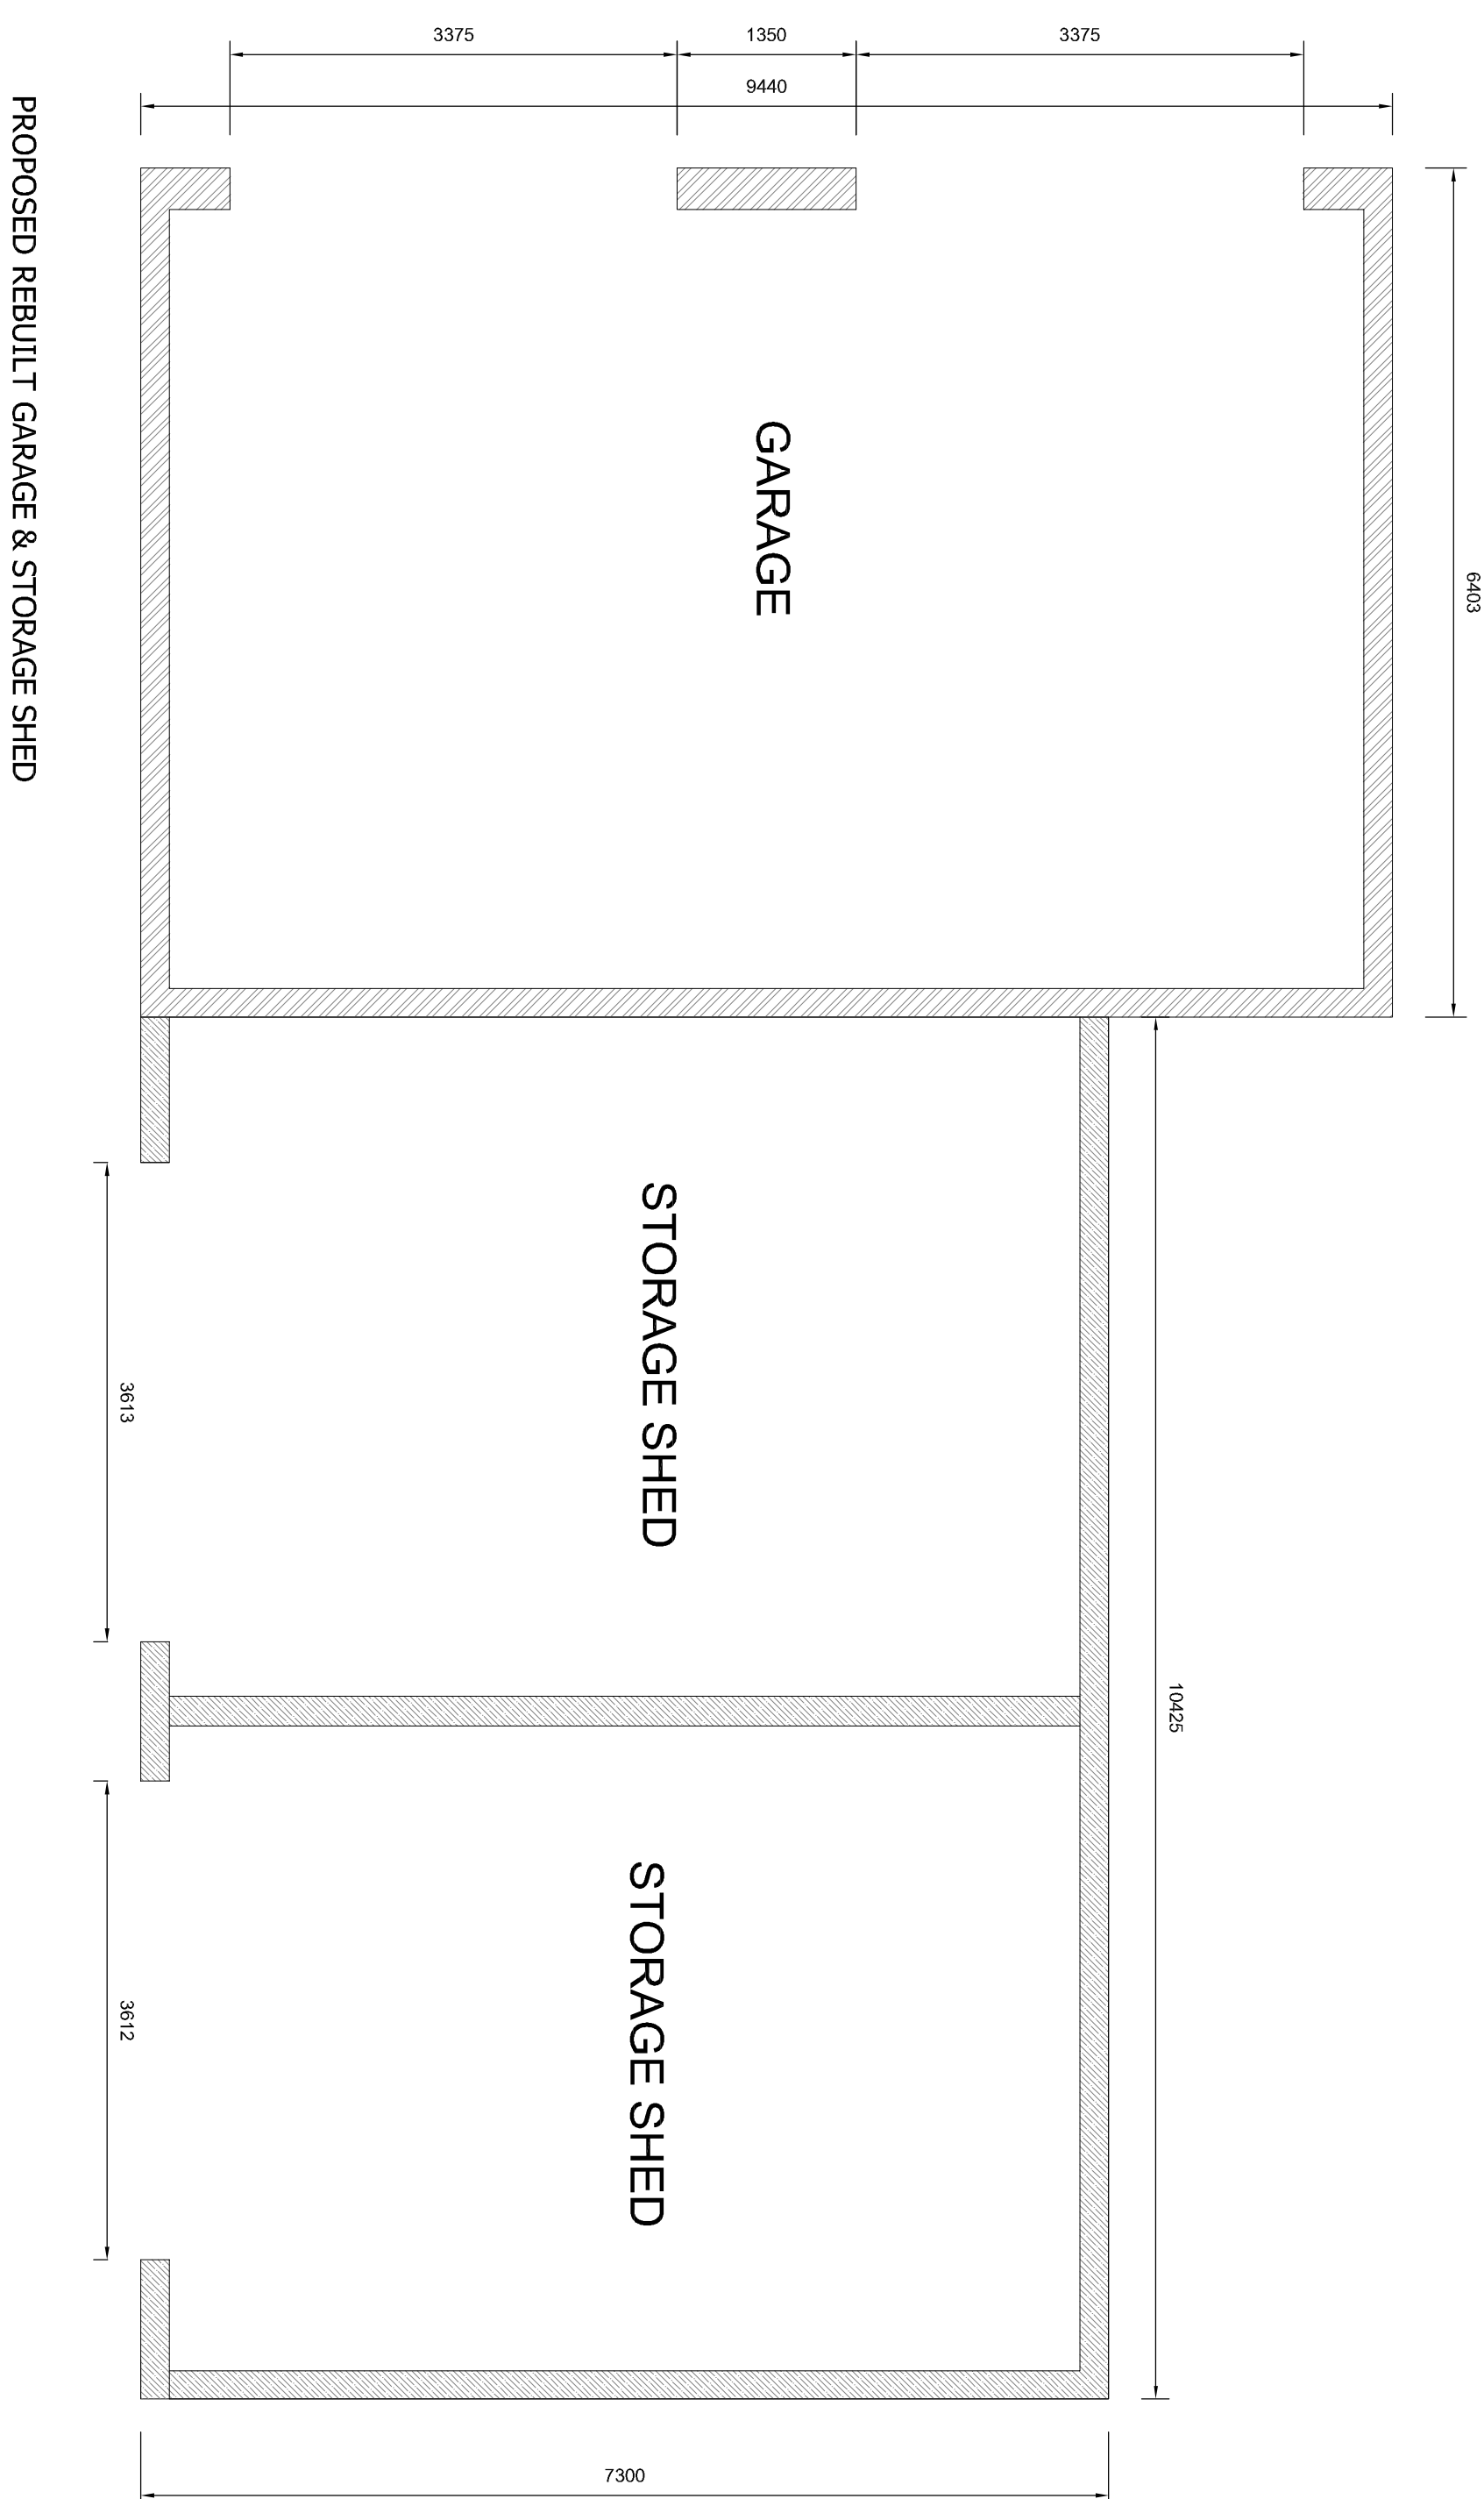

B
Revision
05/01/22
19/05/2020
AWM
Drawn
Approved to details
Drawn
Approved to roof configuration and garage and store plan

Client
Ms Mel Firth

Project
Barn Conversion - Hazelwood Grange

Drawing
Planning - Block, Location, garage & Store Plans

Scale
1:1250, @ A1
1:1250, 1:100, 1:250, Drawn
TAC
Checked
AWM
Date
21/05/2020

Trevor A Clay RIBA Ltd, 14 Old Fenkirk Road, Weston Hills, Spalding, Lincs, PE26OD
01406 380027
trevor@tacaarchitects.co.uk