
0m 10m

Scale 1:125 at A4

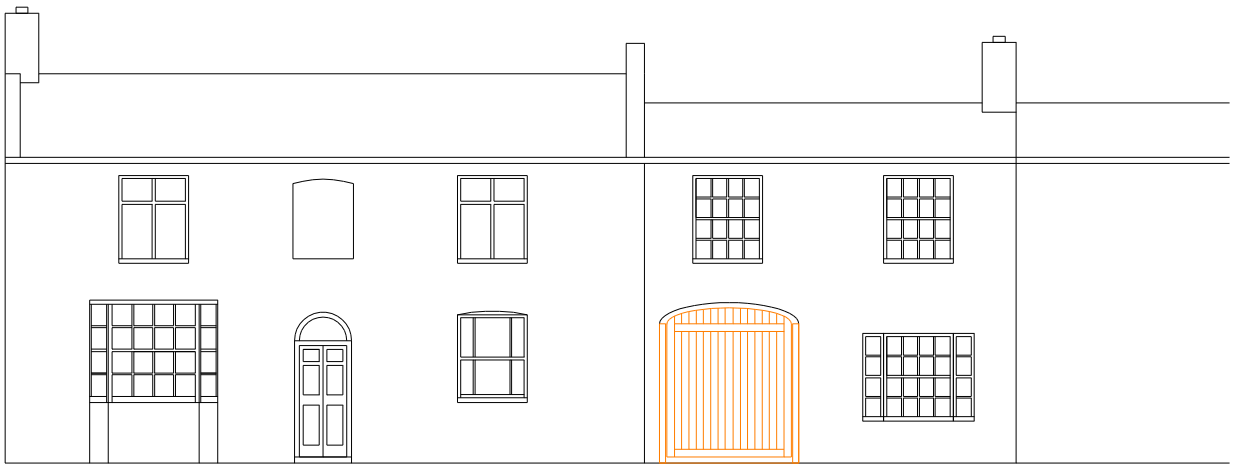

High Street Elevation

Existing Metal Gates
To be replaced with new timber gates.



Munton & Clayton Steelwork Services Ltd	42 High Road, Moulton, Spalding, Lincolnshire, PE12 6PE.	Reference: 1198	Sheet No: SK01b	Drawn: PAG	Date: 14/05/2026
		Client: Thorold Produce Ltd		Contract: The Bell Inn - Gosberton	