
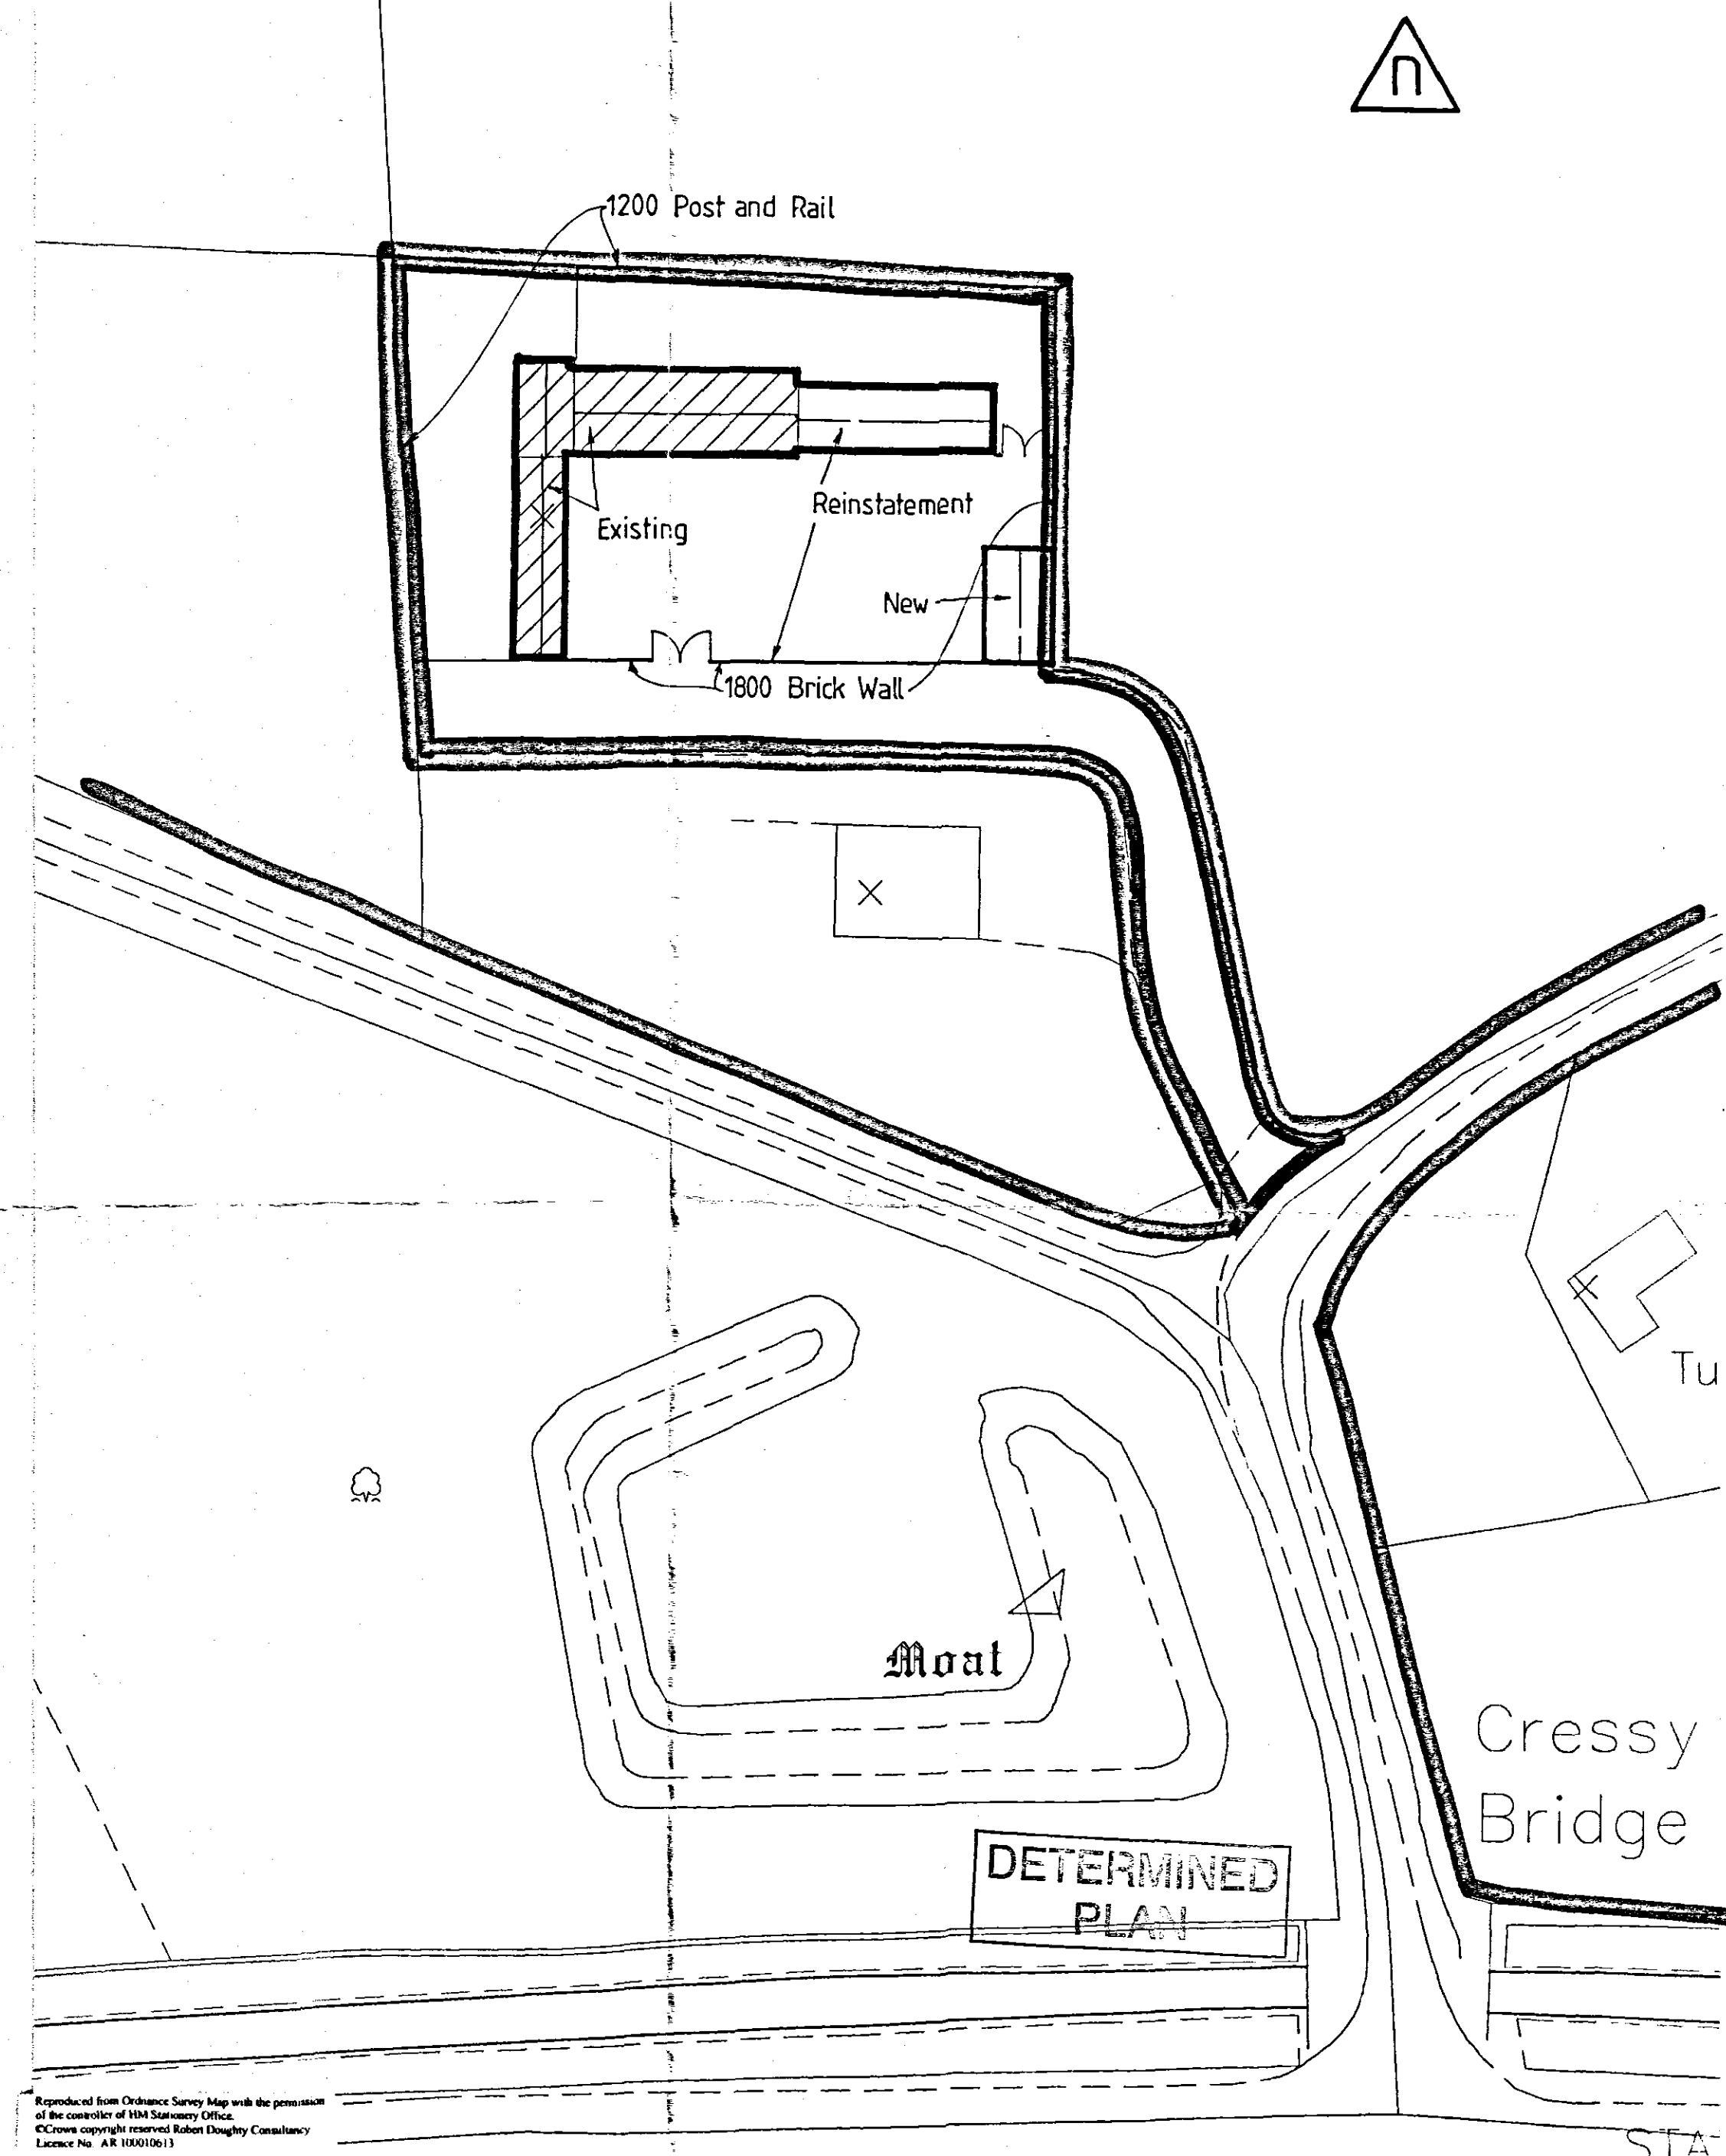
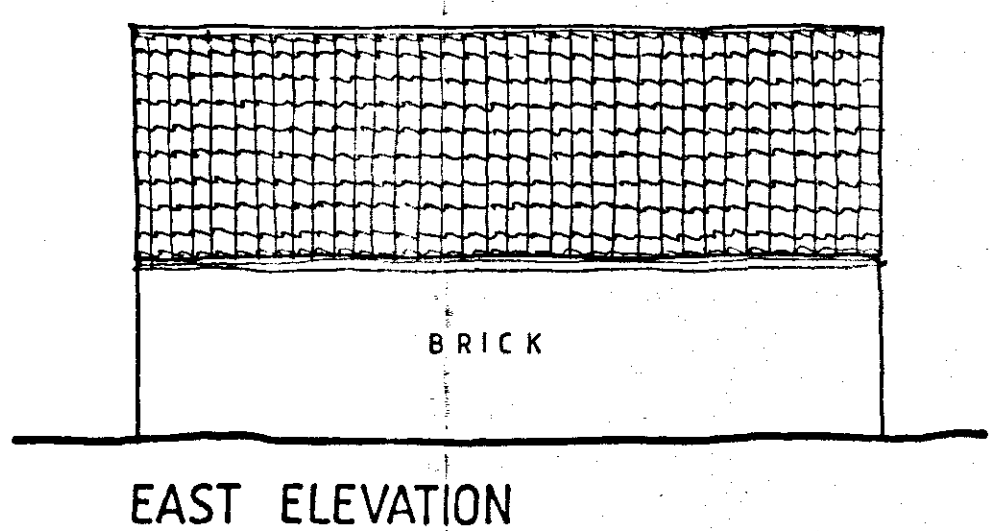
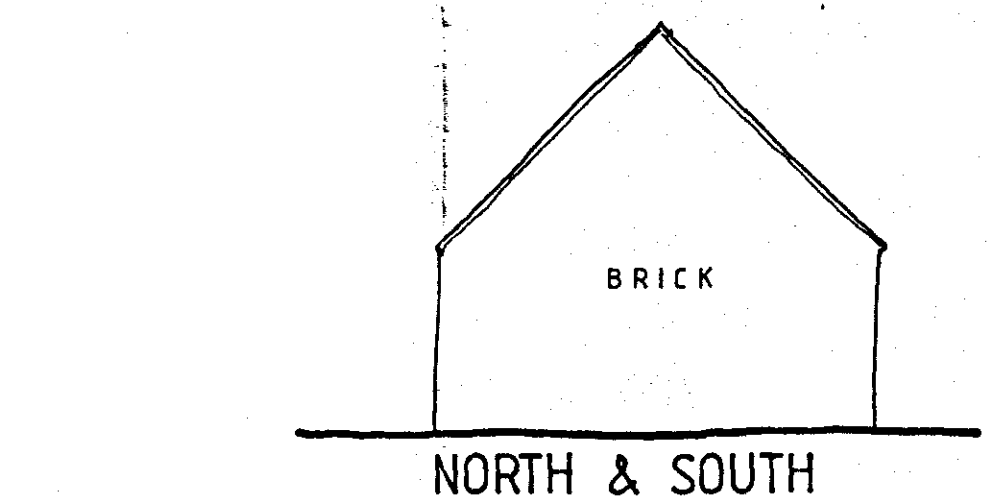
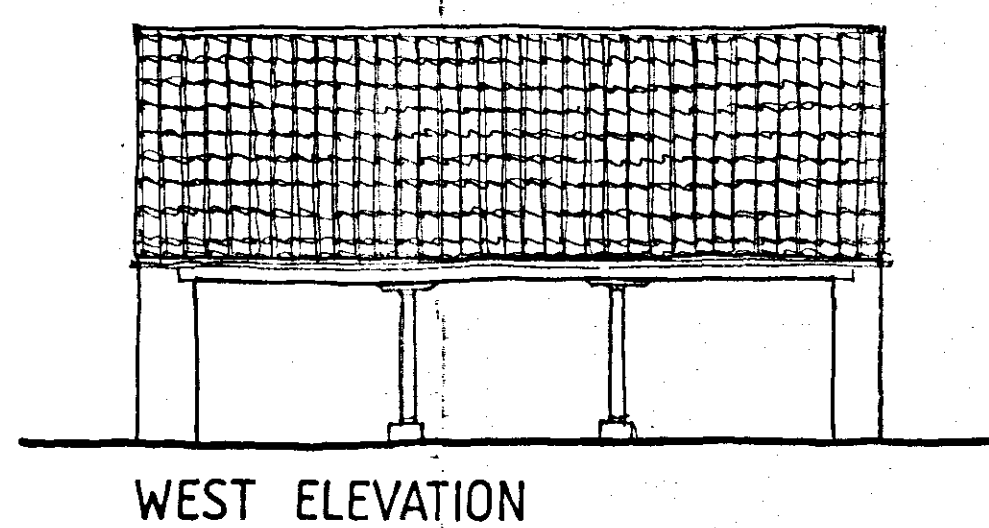
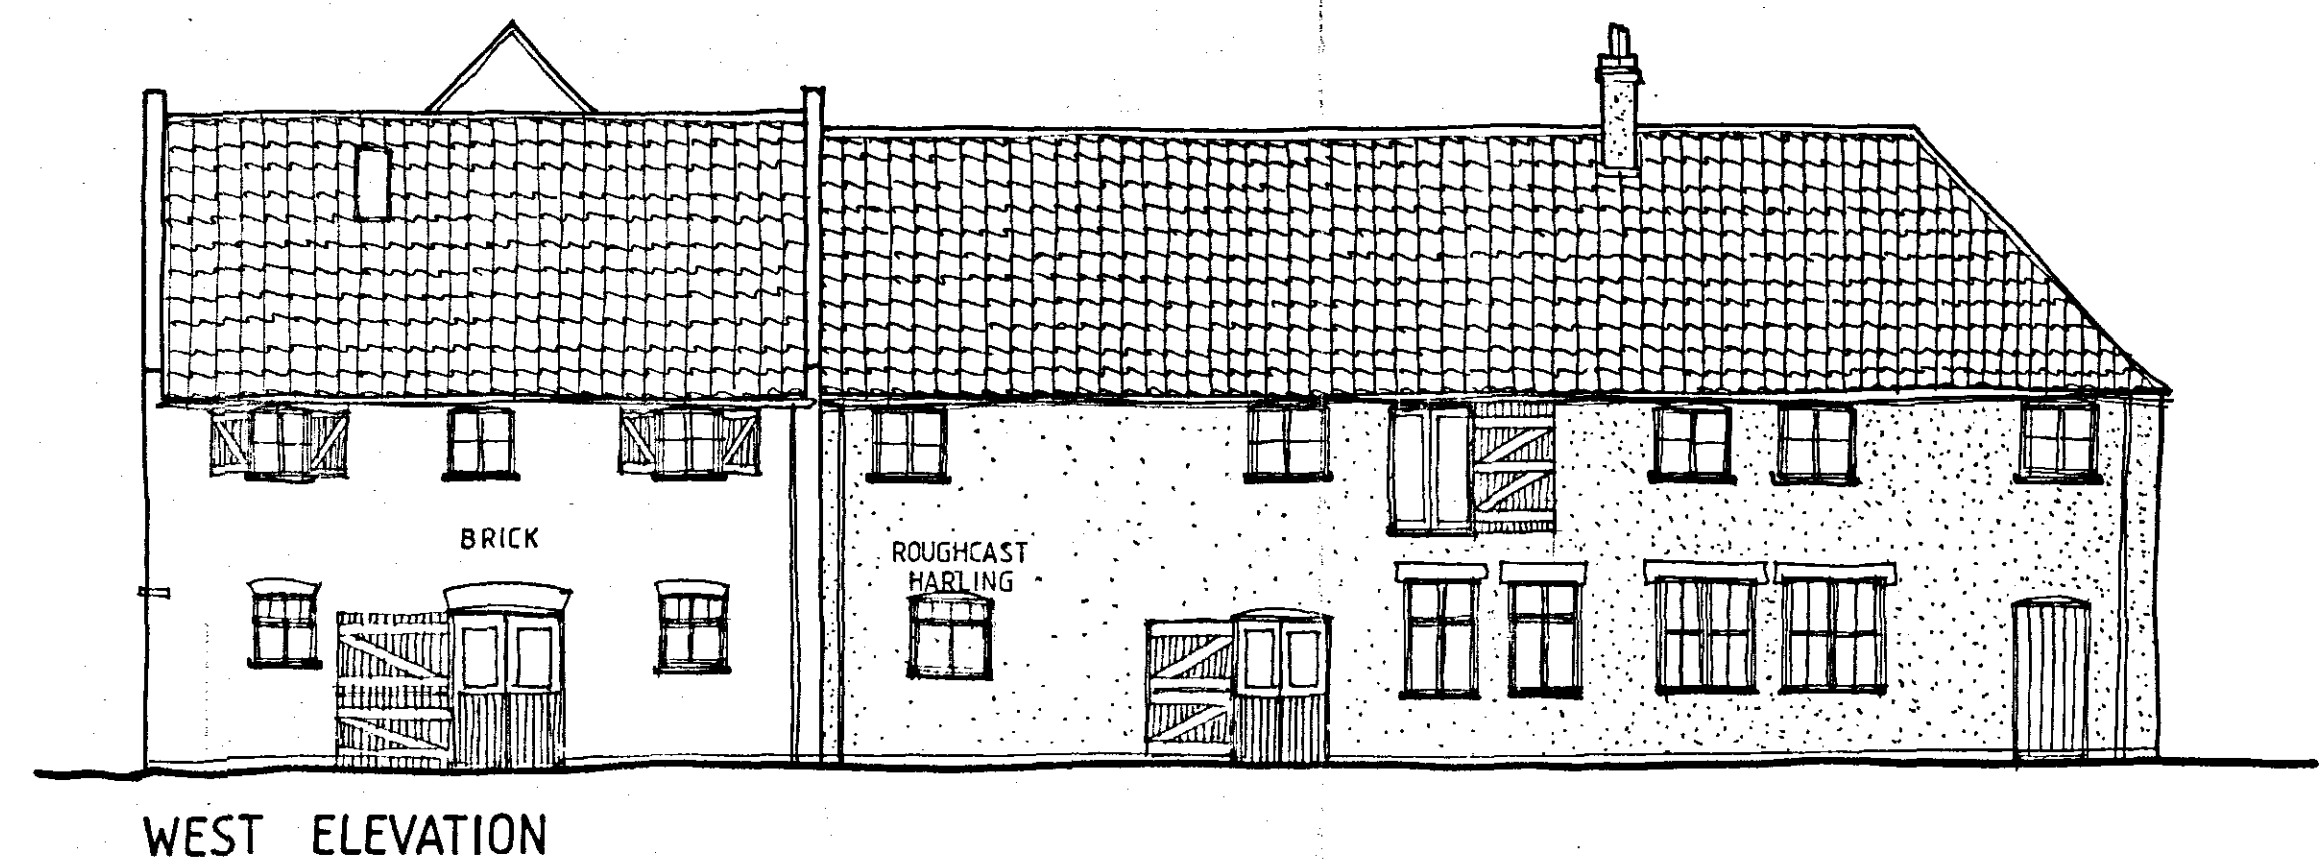
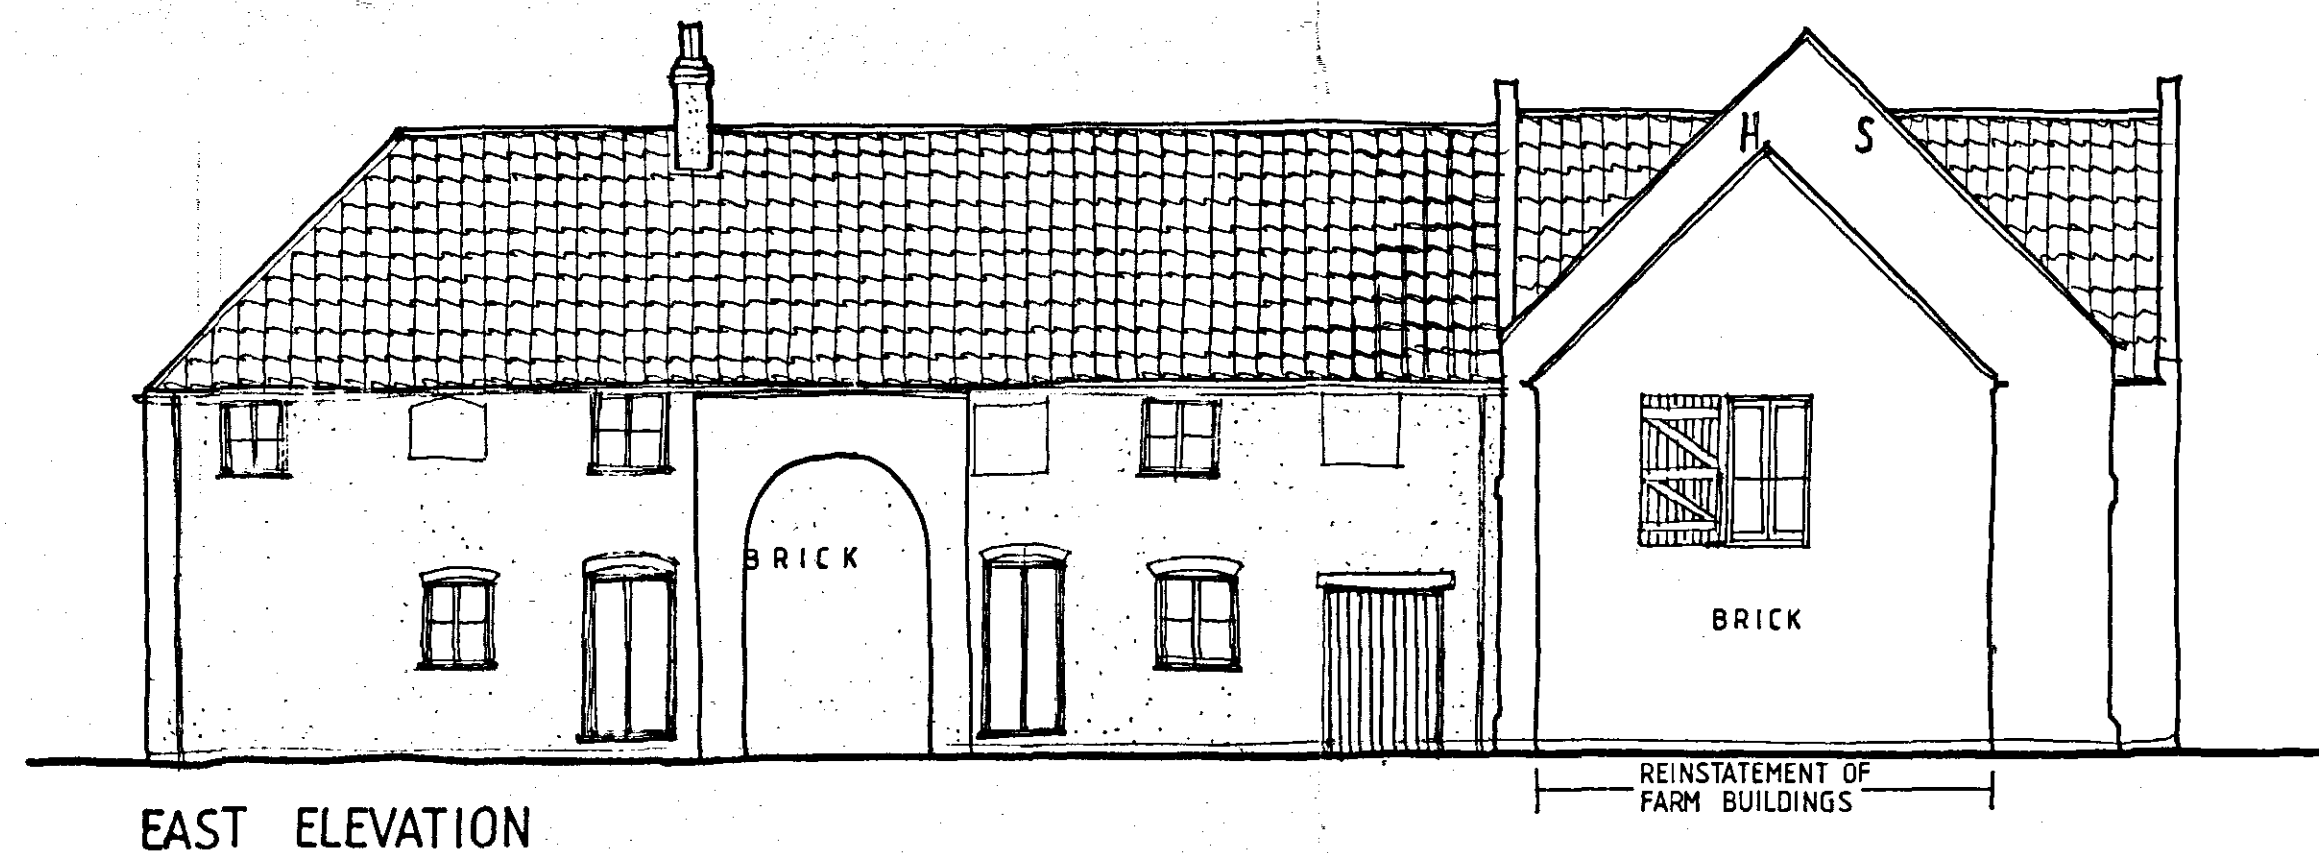
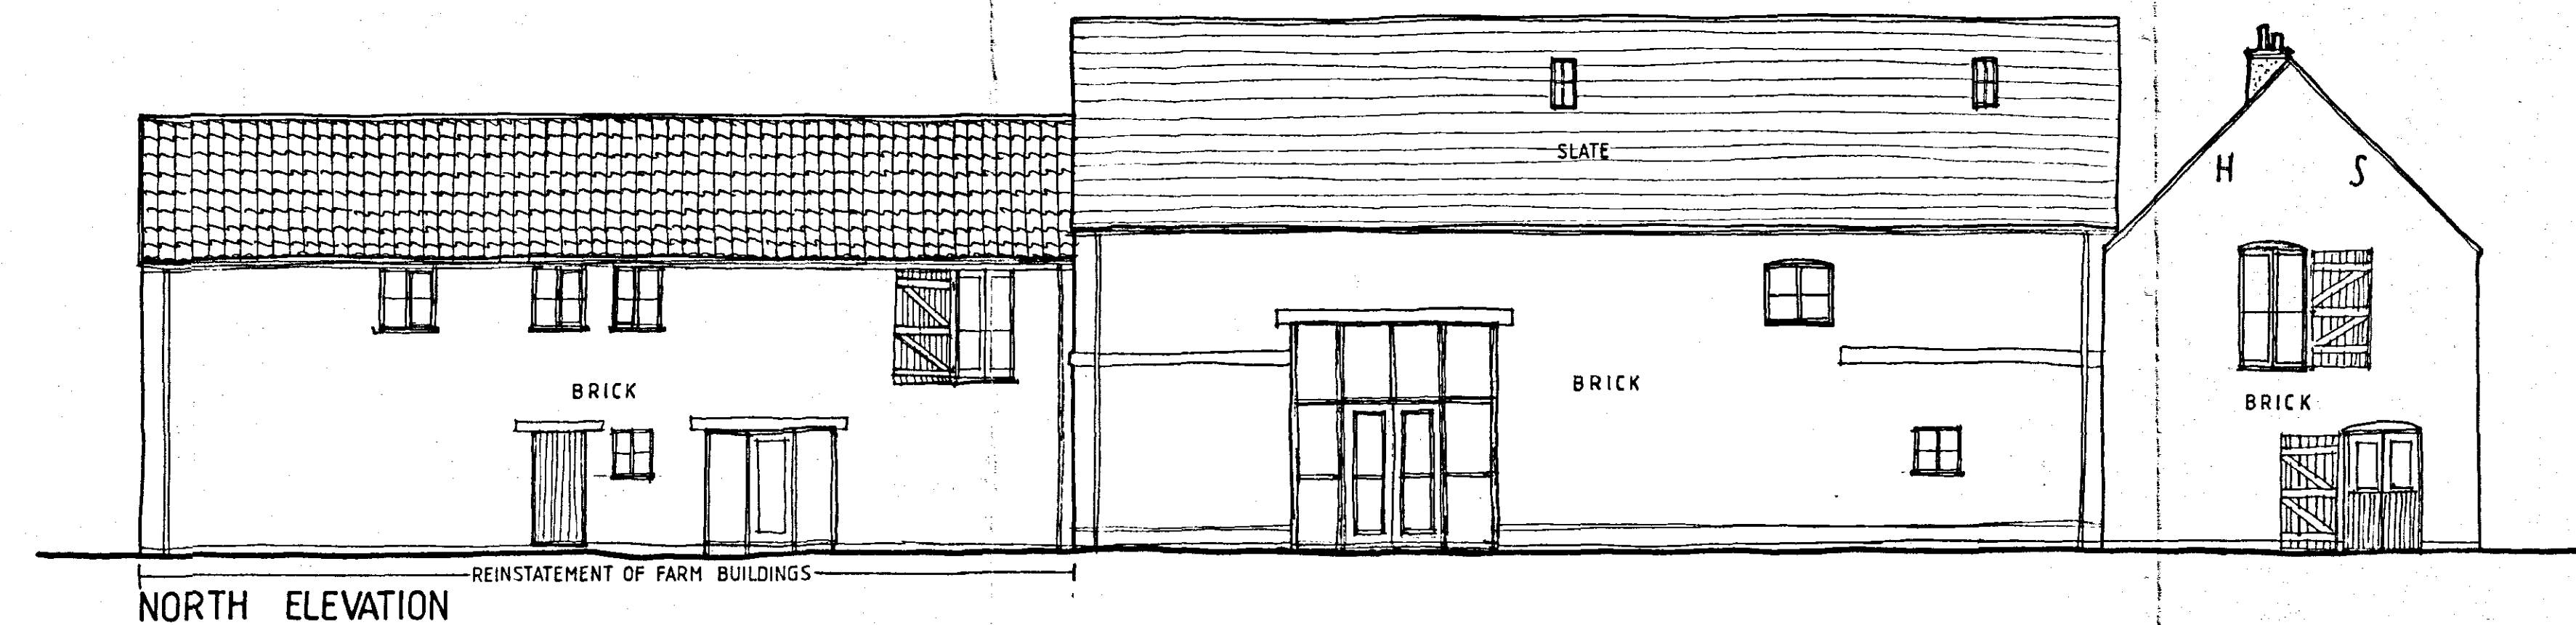


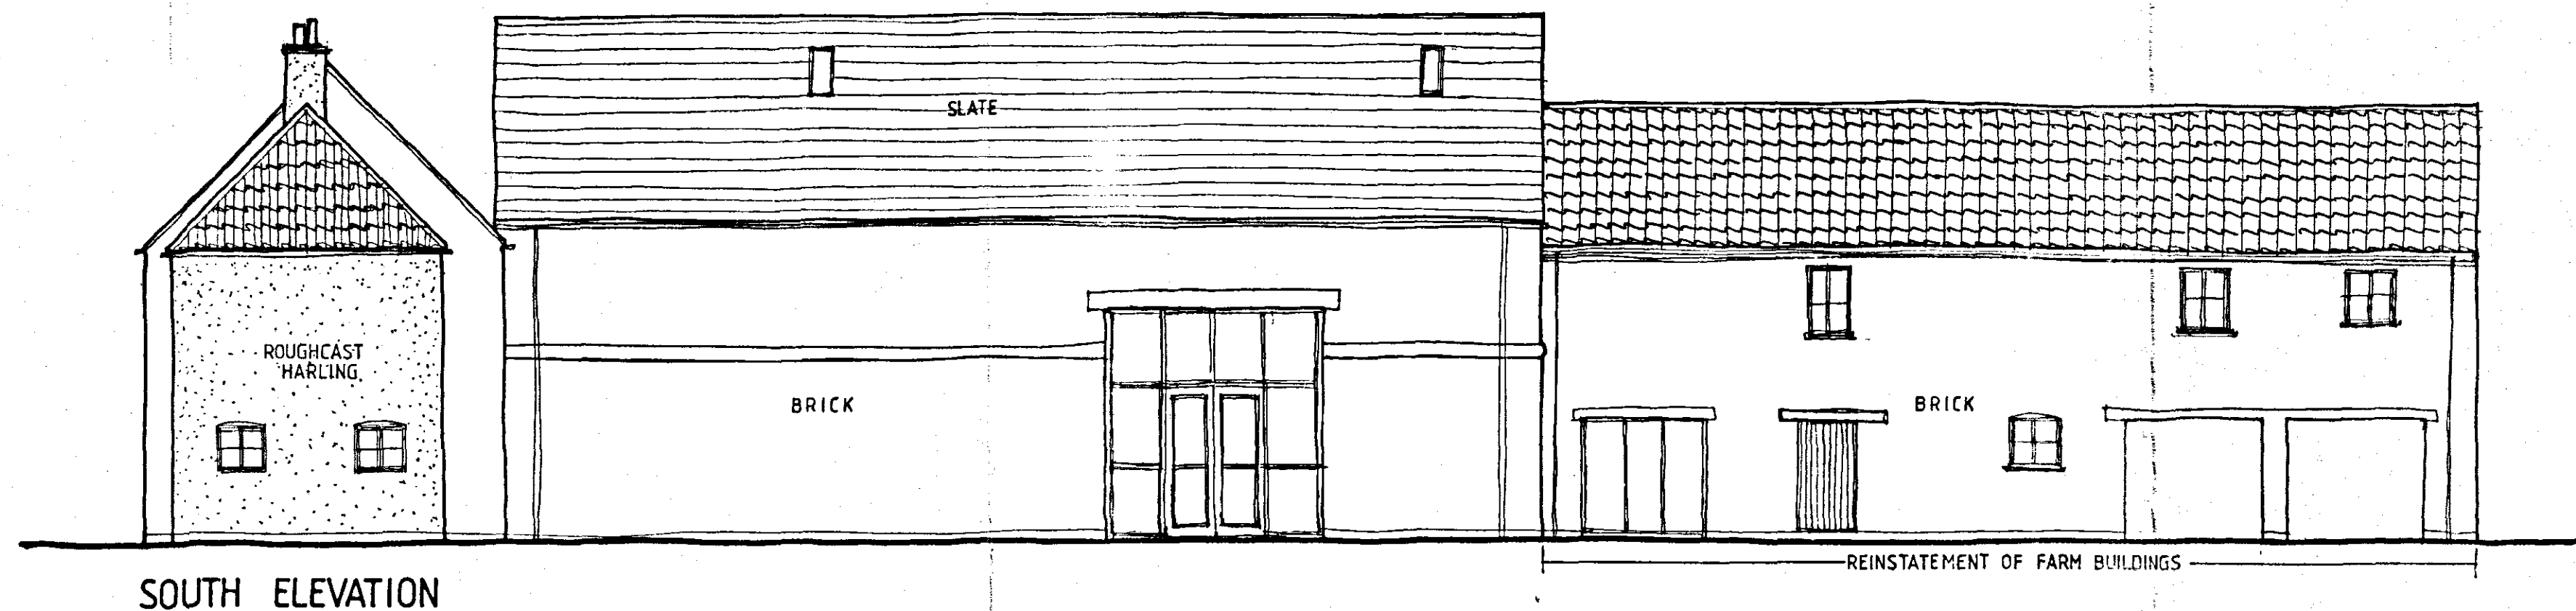

Reproduced from Ordnance Survey Map with the permission of the Controller of Her Majesty's Stationery Office.  
© Crown copyright reserved Robert Doughty Consultancy  
Licence No. AR 100010613

**BLOCK PLAN 1:500**

SHDC  
Planning & Development  
- 5 APR 2007  
Ref: 0452107

**DRAWING**  
04 APR 2007  
**ISSUED**

A. GJ. In accordance with SHDC comments 03/07

| Rev. | By | Notes | Date |
|------|----|-------|------|
|      |    |       |      |

**rdc**  
Robert Doughty  
Consultancy  
32 High Street, Helpwingham  
© Steadford, Lincolnshire NG34 0RA  
Tel: 01529 421648  
Fax: 01529 421358  
Email: admin@rdc-landplan.co.uk  
Web: www.rdc-landplan.co.uk

Client: **MR & MRS T. C. SMITH**

Project: **CRESSY HALL FARM BARN**

Drawing title: **Conversion / Reinstatement / Elevations**

| Job No. | Drawing No. | Rev. | Drawn |
|---------|-------------|------|-------|
| 650/1   | E/01        |      | GJ    |

| Scale | Date  | Checked |
|-------|-------|---------|
| 1:100 | 12/06 |         |

DO NOT SCALE FROM THIS DRAWING. All measurements should be checked against the site conditions and any discrepancies should be brought to the attention of the Robert Doughty Consultancy.