
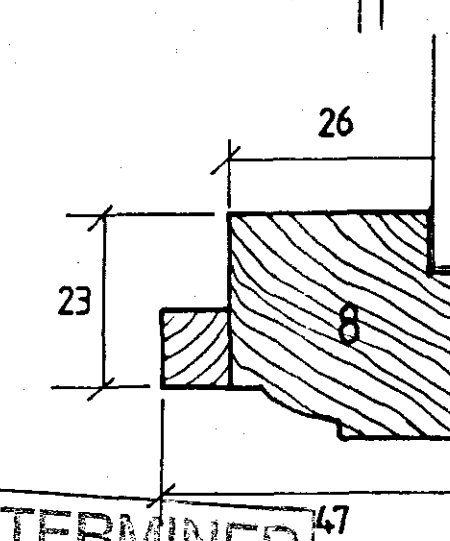
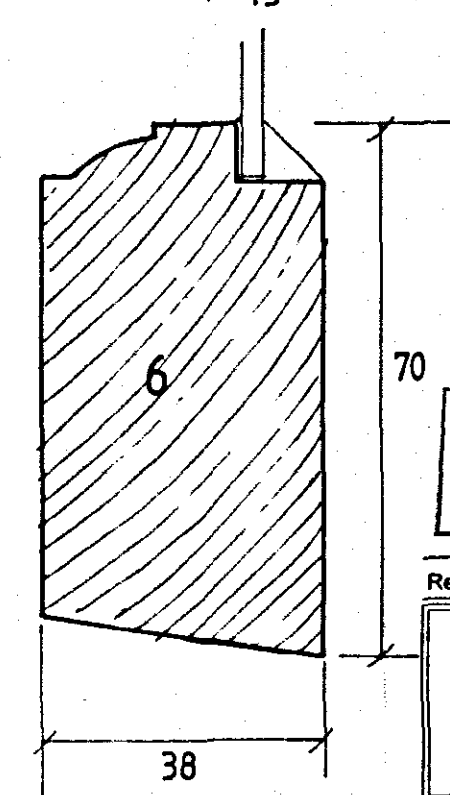
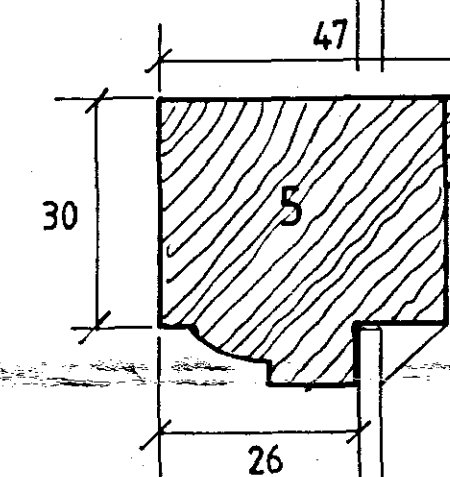
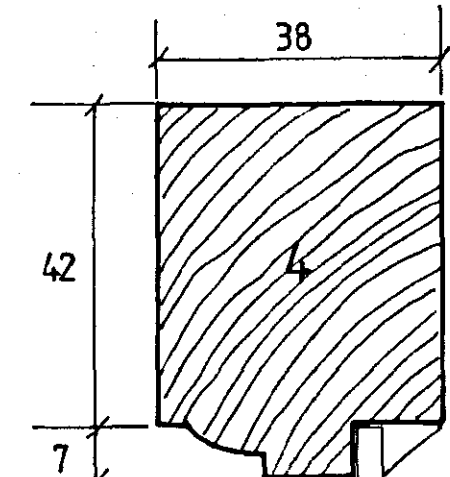
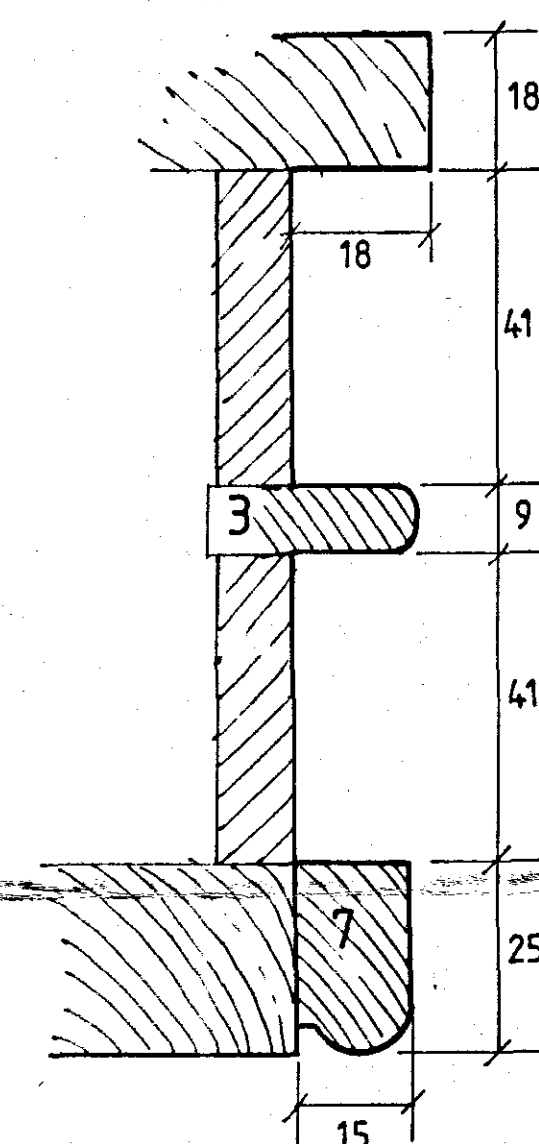
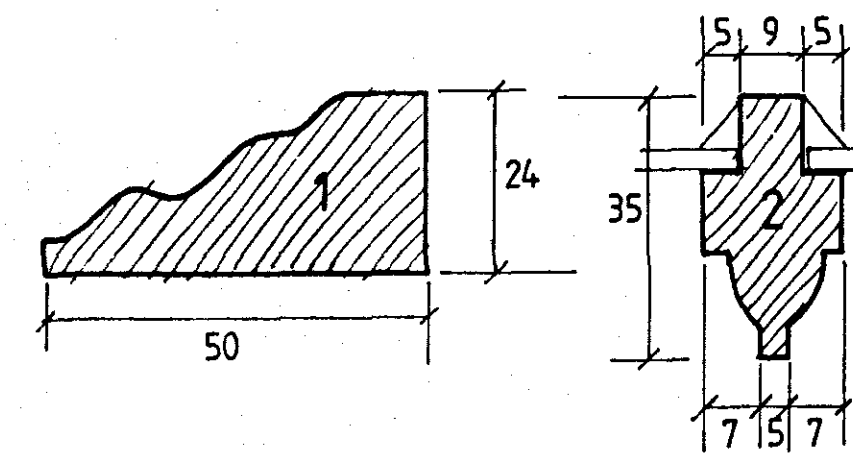
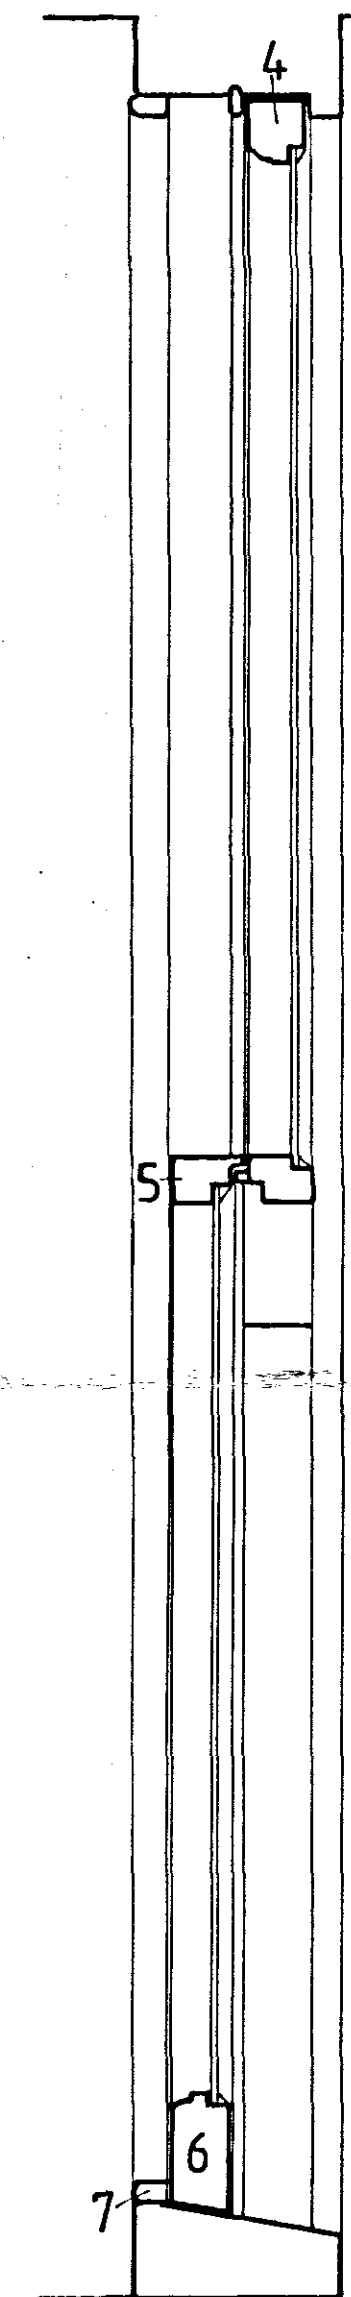


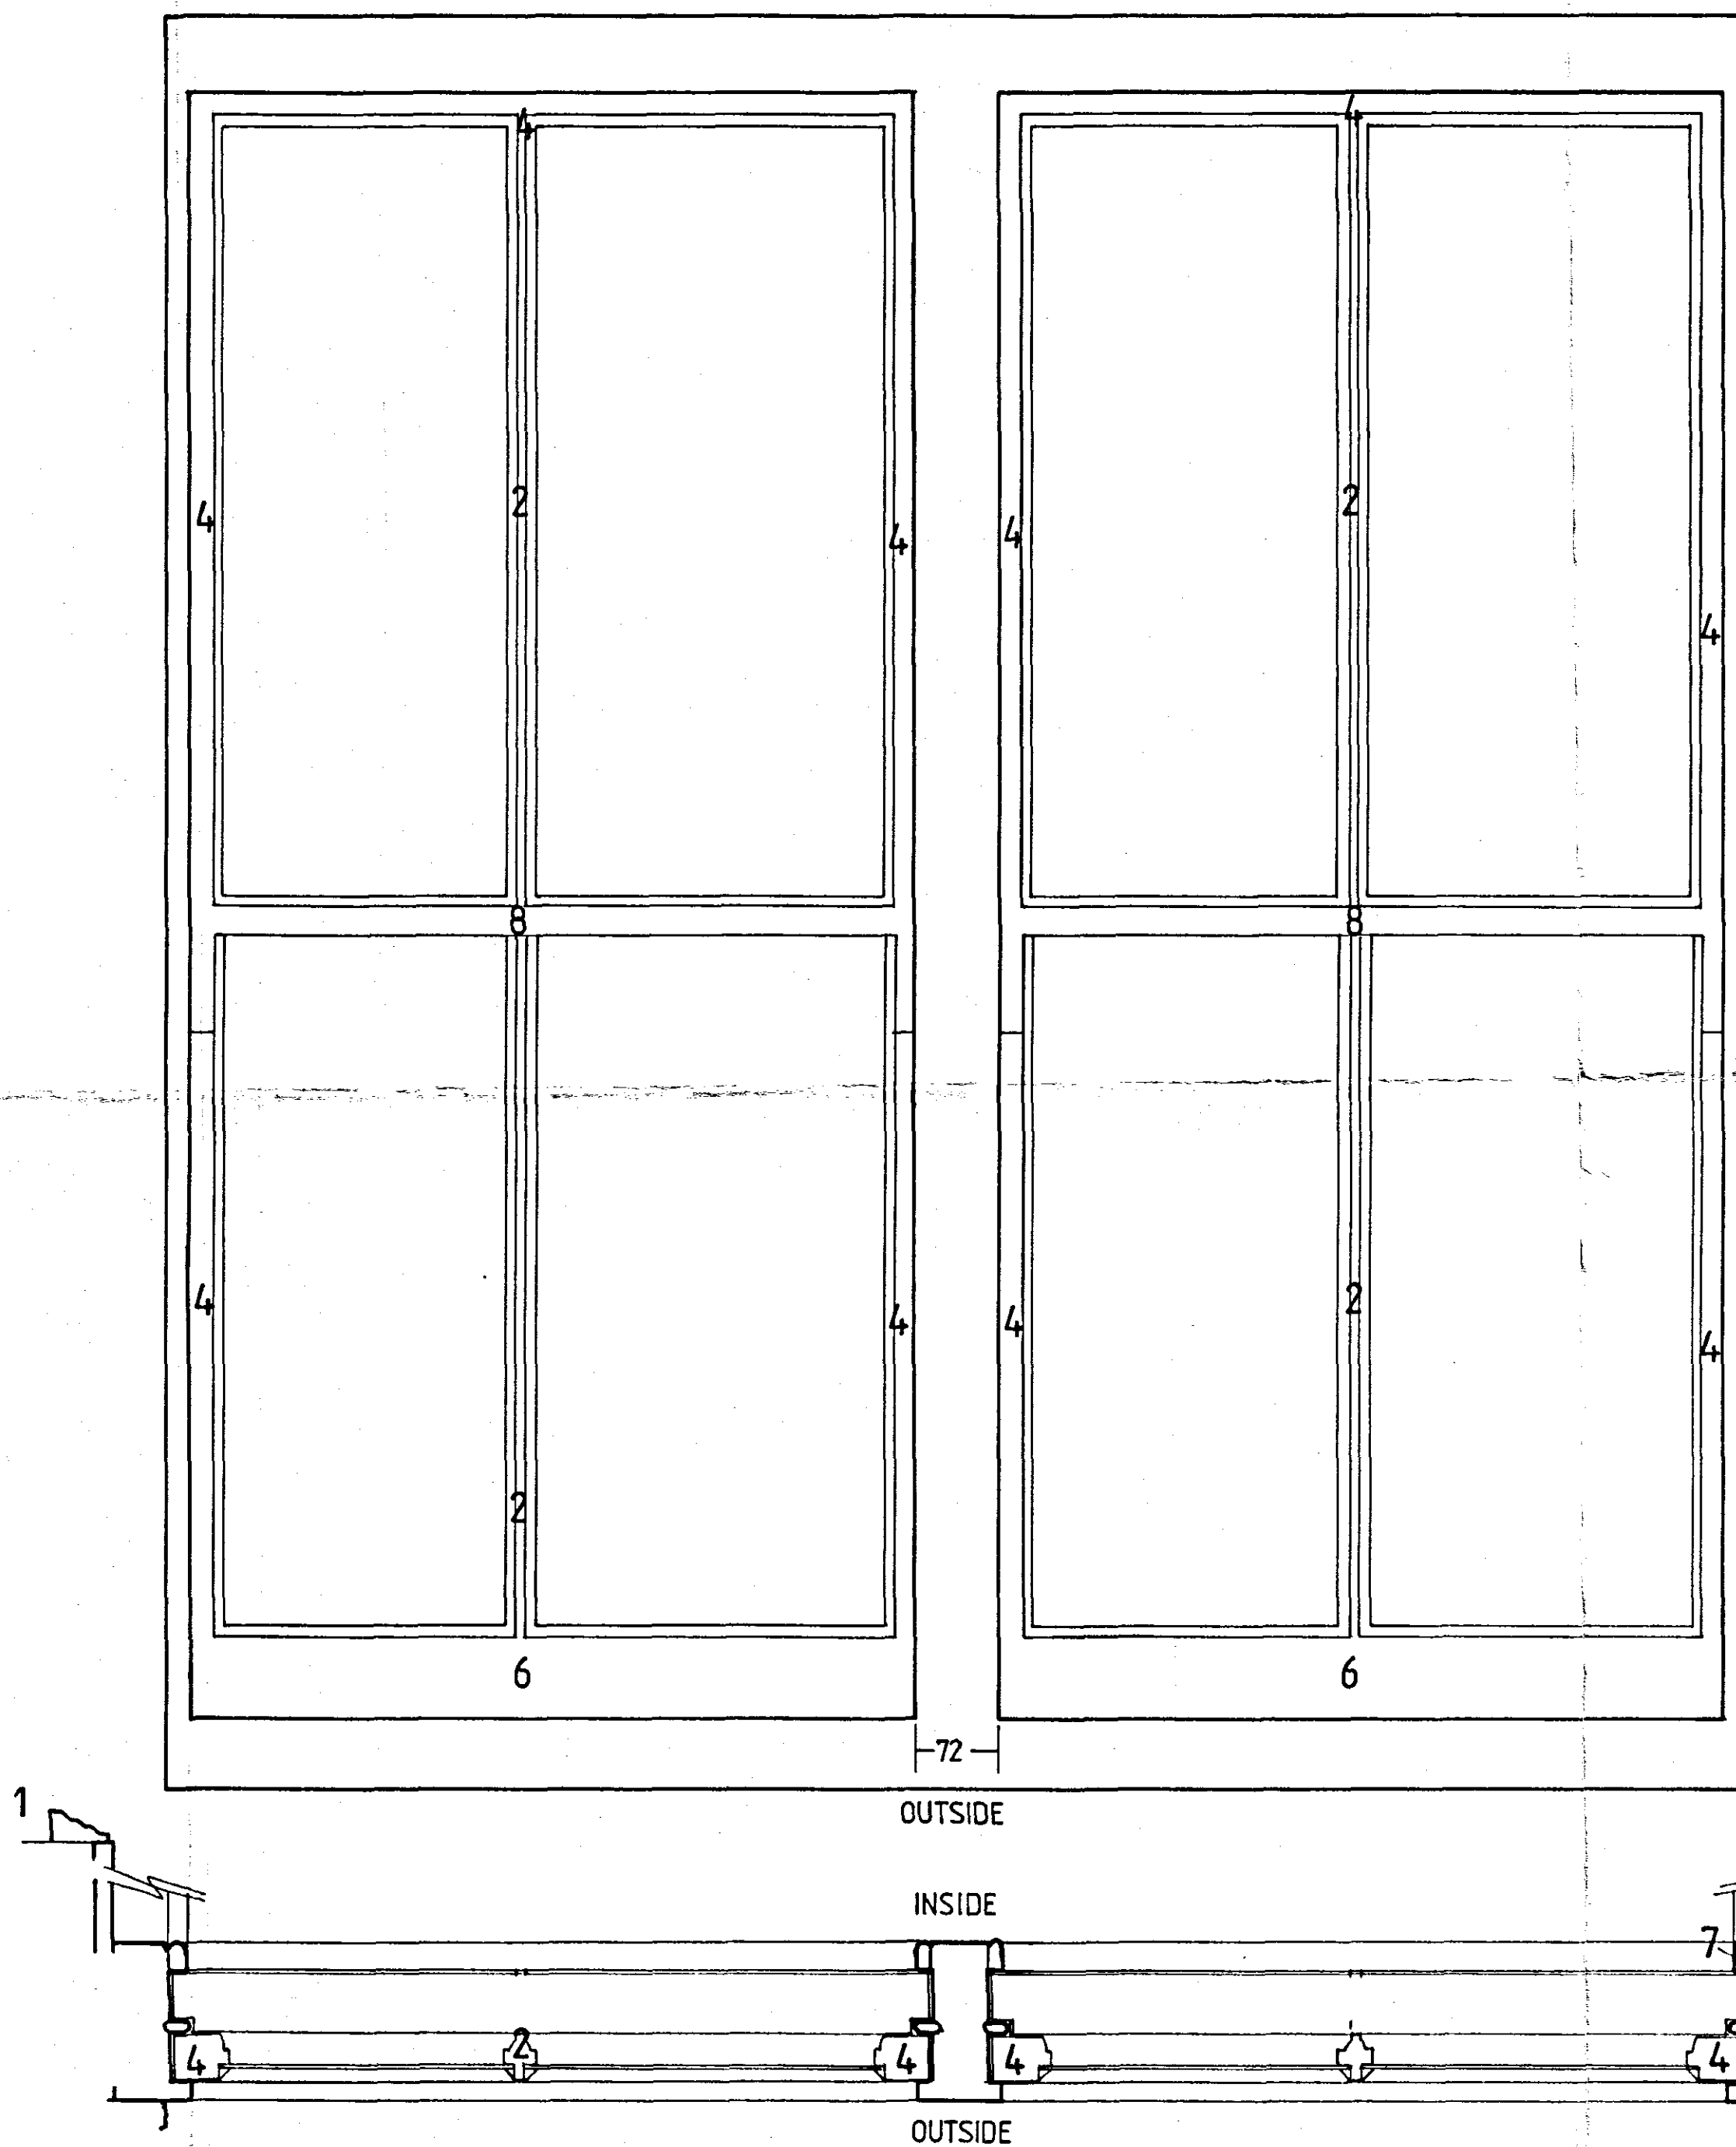

DETERMINED PLAN

SHDC
Planning & Development
- 5 APR 2007
Ref: 0453/07

DRAWING
04 APR 2007
ISSUED

Rev.	By	Notes	Date
rdc Robert Doughty Consultancy 32 High Street, Helpingham Sleaford, Lincolnshire NG34 0RA Tel: 01529 421646 Fax: 01529 421358 Email: admin@rdc-landplan.co.uk Web: www.rdc-landplan.co.uk			
Client: MR & MRS T C SMITH			
Project: CRESSY HALL FARM BARN			
Drawing title: OPENING 14 details			
Job No. 650/1	Drawing No. 0D / 01	Rev.	Drawn GJ
Scale 1:10 & 1:1	Date 02 / 07	Checked	

DO NOT SCALE from this drawing. All measurements should be checked against on site conditions and any discrepancies should be brought to the attention of the Robert Doughty Consultancy.