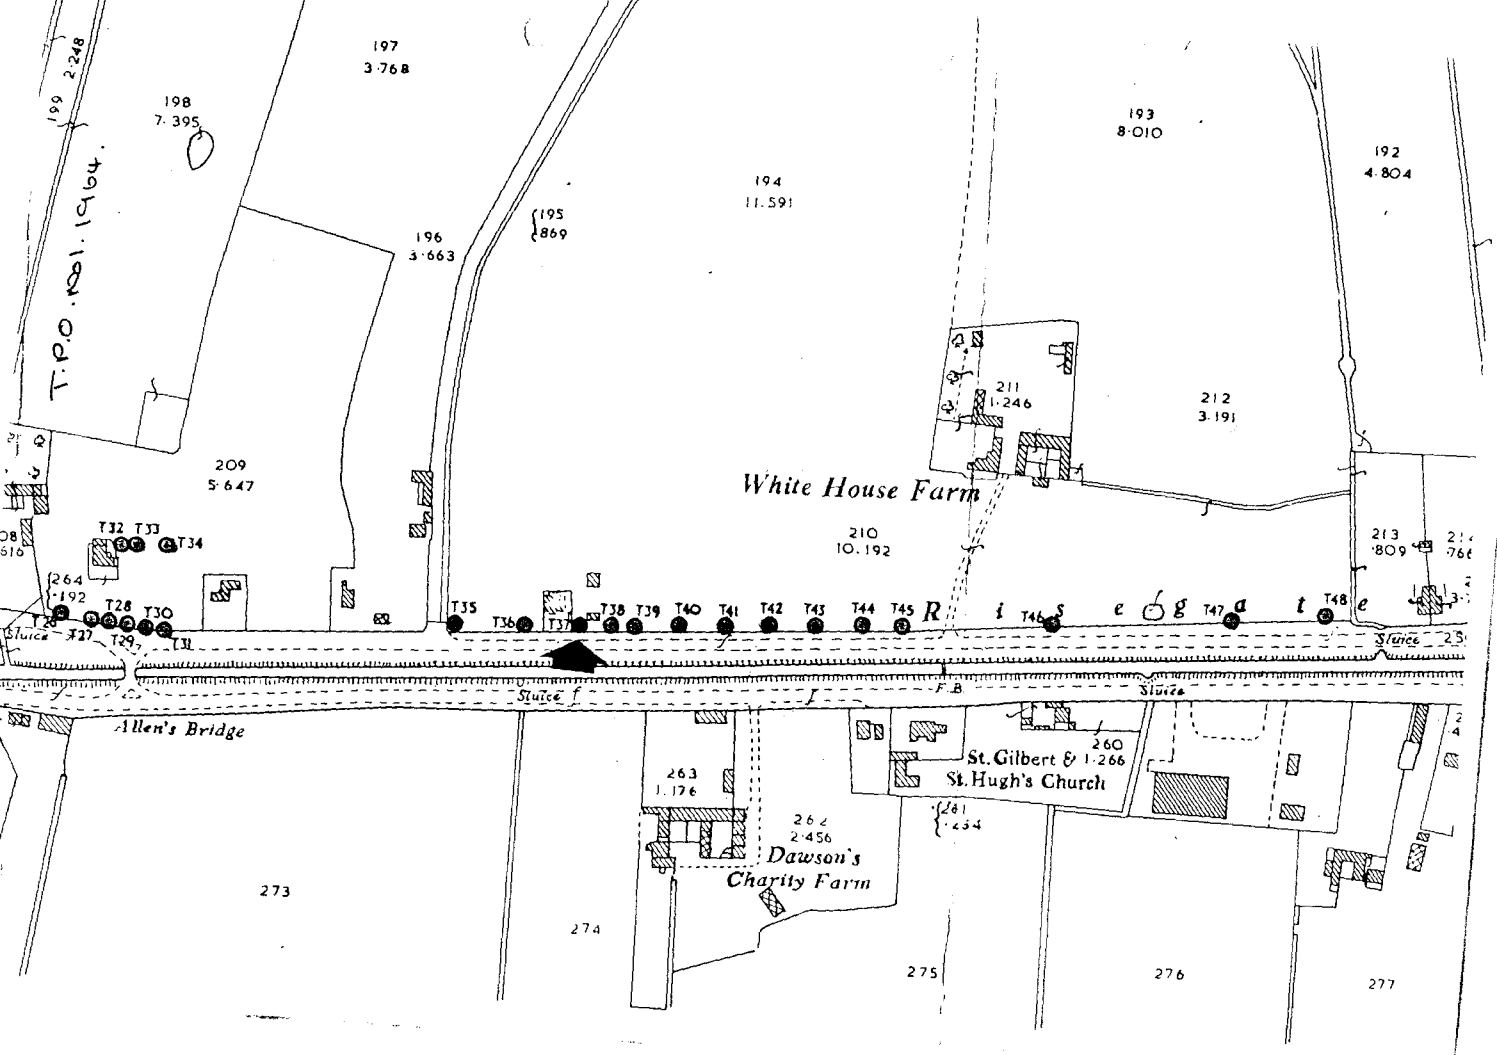
T.P.O. No. 1964.
197
3·768
198
7·395
199
2·248
196
3·663
195
·869
194
11·591
193
8·010
192
4·804
209
5·647
211
1·246
212
3·191
White House Farm
210
10.192
213
·809
T32 T33 T34
264
·192
T28 T30
T35 T36 T37 T38 T39 T40 T41 T42 T43 T44 T45 T46 T47 T48
Sluice
T27 T29 T31
Sluice
F.B
Sluice
Allen's Bridge
263
1.176
262
2·456
Dawson's
Charity Farm
260
St. Gilbert &
St. Hugh's Church
1·266
273
274
275
276
277

Trees specified individually
(encircled in black on the map)

No. on Map	Description	Situation
T. 1	Ash	South side of Swale Bank, Risegate, Gosberton.
T. 2	Hawthorn	"
T. 3	"	"
T. 4	"	"
T. 5	"	"
T. 6	"	"
T. 7	"	"
T. 8	"	"
T. 9	"	"
T.10	"	"
T.11	"	"
T.12	"	"
T.13	"	"
T.14	Ash	"
T.15	"	"
T.16	"	"
T.17	"	"
T.18	"	"
T.19	"	"
T.20	"	"
T.21	"	"
T.22	"	"
T.23	Hawthorn	"
T.24	Sycamore	"
T.25	"	"
T.26	Oak	North side of Risegate Eau, Risegate, Gosberton.
T.27	Elm	"
T.28	"	"
T.29	"	"
T.30	"	"
T.31	"	"
T.32	Horse Chestnut	In O.S. No.209, Risegate, Gosberton.
T.33	"	"
T.34	"	"
T.35	Ash	North side of Risegate Eau, Risegate, Gosberton.
T.36	"	"
T.37	"	"
T.38	Poplar	"
T.39	Sycamore	"

A.D.S
ASBURY DRAWING SERVICE
50, CHATSWORTH RD. STAMFORD
LINCS. PE9 2UR TEL 0780 52980

ALL WELDS TO BE 6mm FILLET CONT. U.O.N.

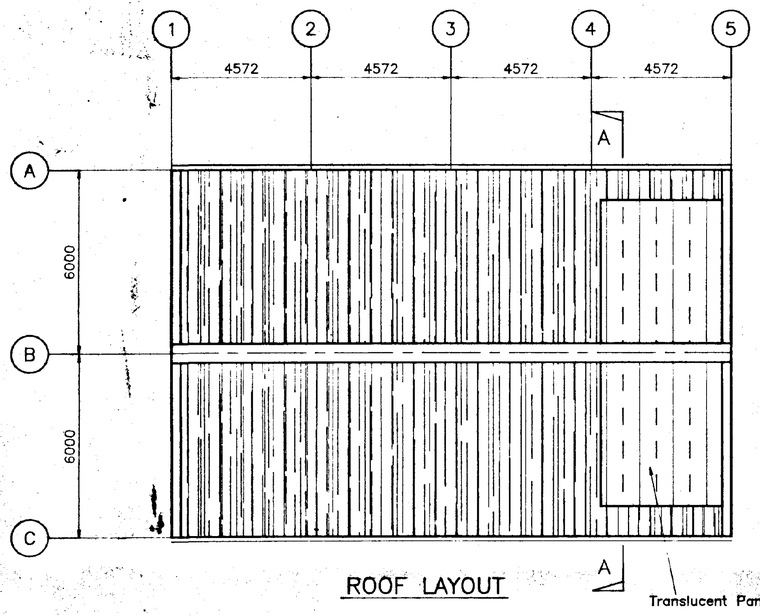

ROOF LAYOUT

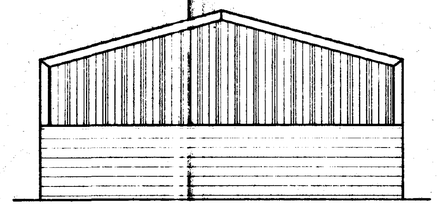

ELEVATION ON GRIDLINE 1

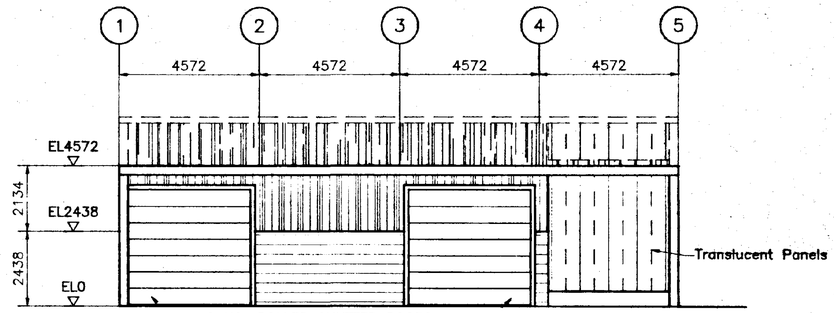

2 NO. ROLLER SHUTTER DOORS
MAX HIEGHT TO BE DETERMINED BY STRUCTURAL STEEL FRAME.

ELEVATION ON GRIDLINE C

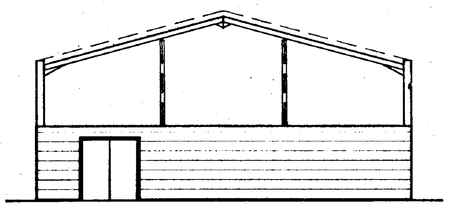

SECTION AA

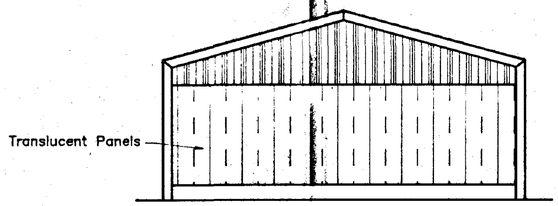

ELEVATION ON GRIDLINE 5

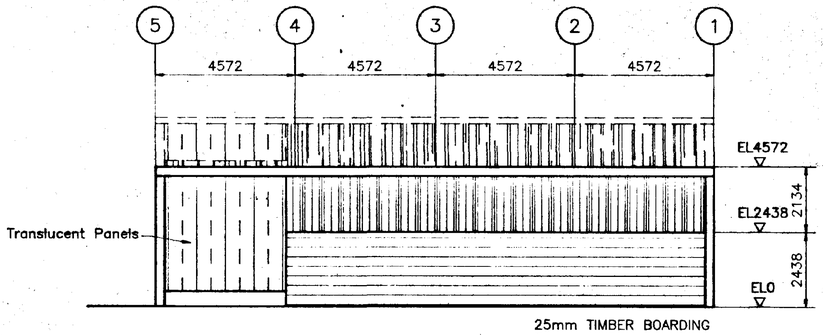

ELEVATION ON GRIDLINE A

DETERMINED PLAN
SOUTH HOLLAND DC HOUSING & PLANNING
0 4 MAY 1995
Ref: 0445/95
OFFICE COPY

SPECIFICATION:

ROOF:– SINGLE SKIN "BIG 6" FIBRE CEMENT SHEETS PITCHED @ 15°
VERTICAL: SINGLE SKIN METAL COLOUR JUNIPER GREEN C/W 25mm TIMBER WALLING FIXED TO STRUCTURAL BEAMS

BOLT HOLES
M12 BOLTS=14 DIA. HOLES
M16 BOLTS=18 DIA HOLES
M20 BOLTS=22 DIA HOLES
M22 BOLTS=24 DIA HOLES
M24 BOLTS=26 DIA HOLES
HD BOLT HOLES= BOLT+4 TOL MIN.

REV.	By	Date	Description

Scales	1:100
Project Number	C5009
Drawing Number	01 Rev.
Drawn	A.D.S Date 16/03/95
Checked	Date
Approved	Date

Drawing Title: Proposed Layout
Project Description: New Crop & Chicken Store
Client:

POTTER FABRICATIONS
VICARAGE FARM
PARSONS DROVE
WEST PINCHBECH