


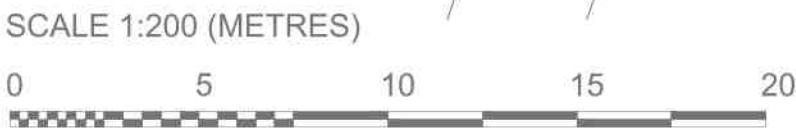


Proposed Block Plan

1:200 @ A1



Location Plan 1:1250 @ A 1

Area = 1294m2

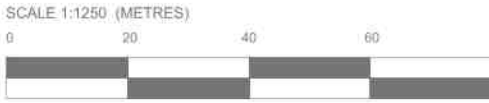

Legend

- Proposed new hedgerow
- Bin Storage
- Grass
- Pavours
- Proposed 1.4m high post & rail fence
- Gravel
- Grey Tarmac
- Proposed 1.6m high fencing
- Indian Sandstone patio slabs

REV	DATE	BY	REVISION NOTES
			Suite 2, Clare Hall, St Ives Business Park, Parsons Green, St Ives, Cams, PE27 4WY
			PROJECT Barn adj. Ebenezer House, Cheal Road, Gosberton, Spalding, Lincolnshire, PE11 4JG
			CLIENT Mr Parker
			DRAWING TITLE Site Location Plan and Proposed Block Plan
			DRAWN BY LJ
			SCALE 1:200 1:1250 @ A1
			DATE 24/07/24
			DWG. No. 24-03-100
			REV.