




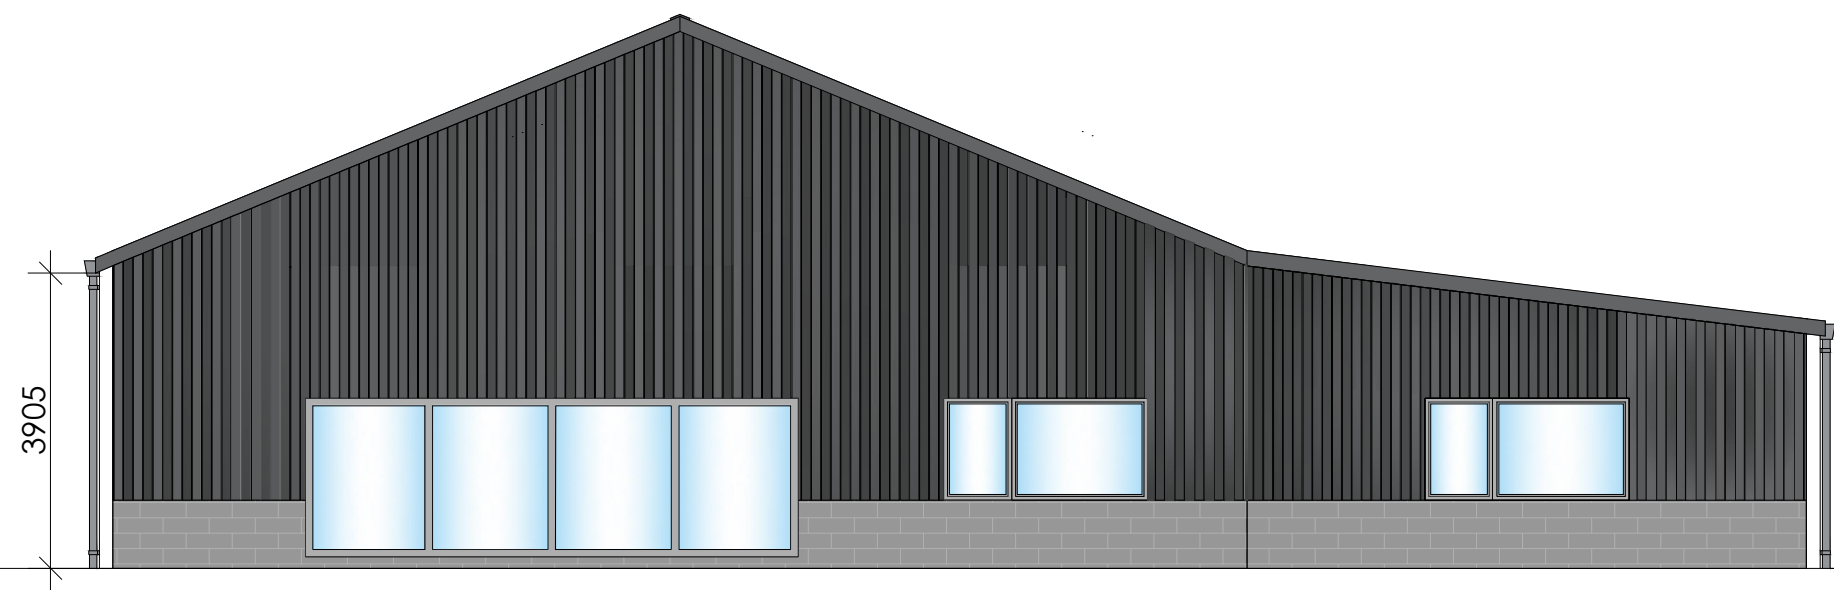

1:100 Front (South) Elevation

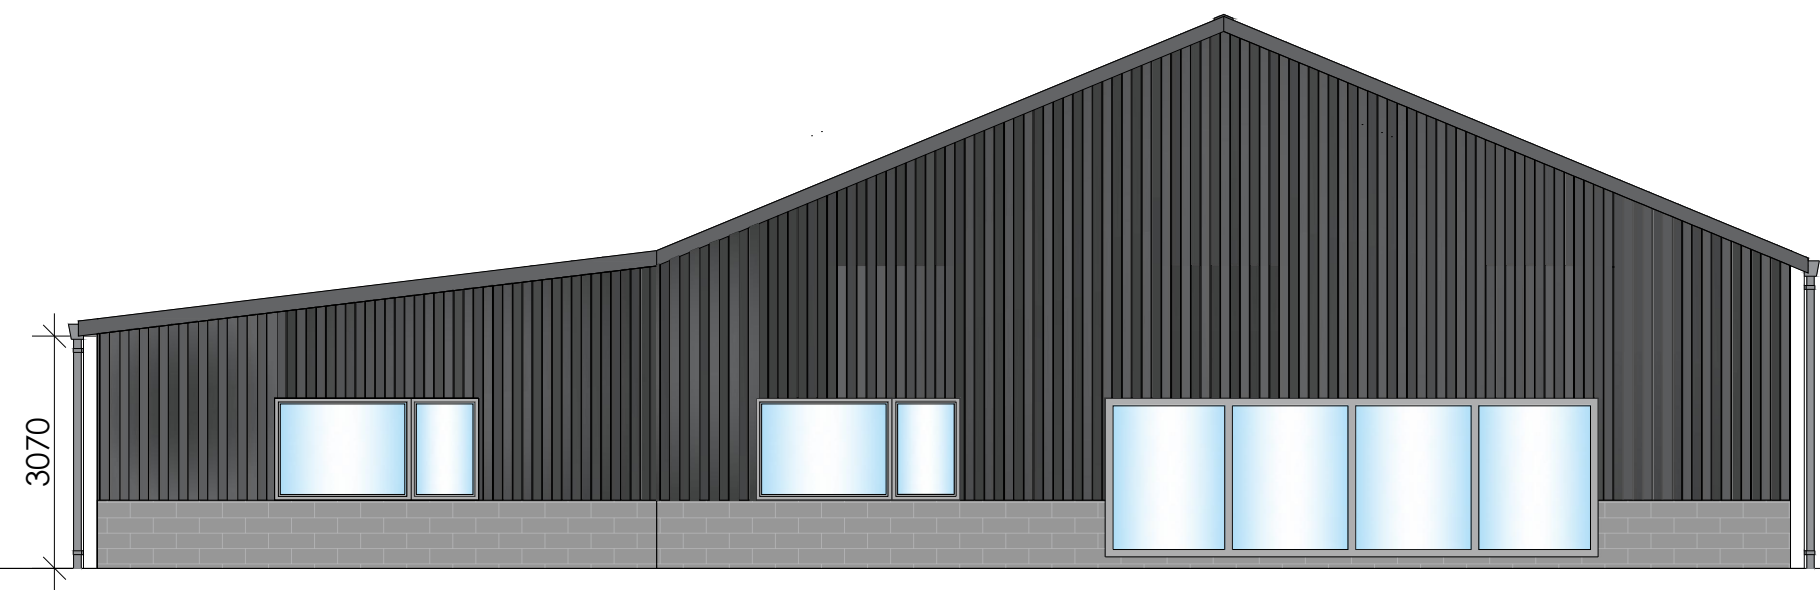


1:100 Rear (North) Elevation

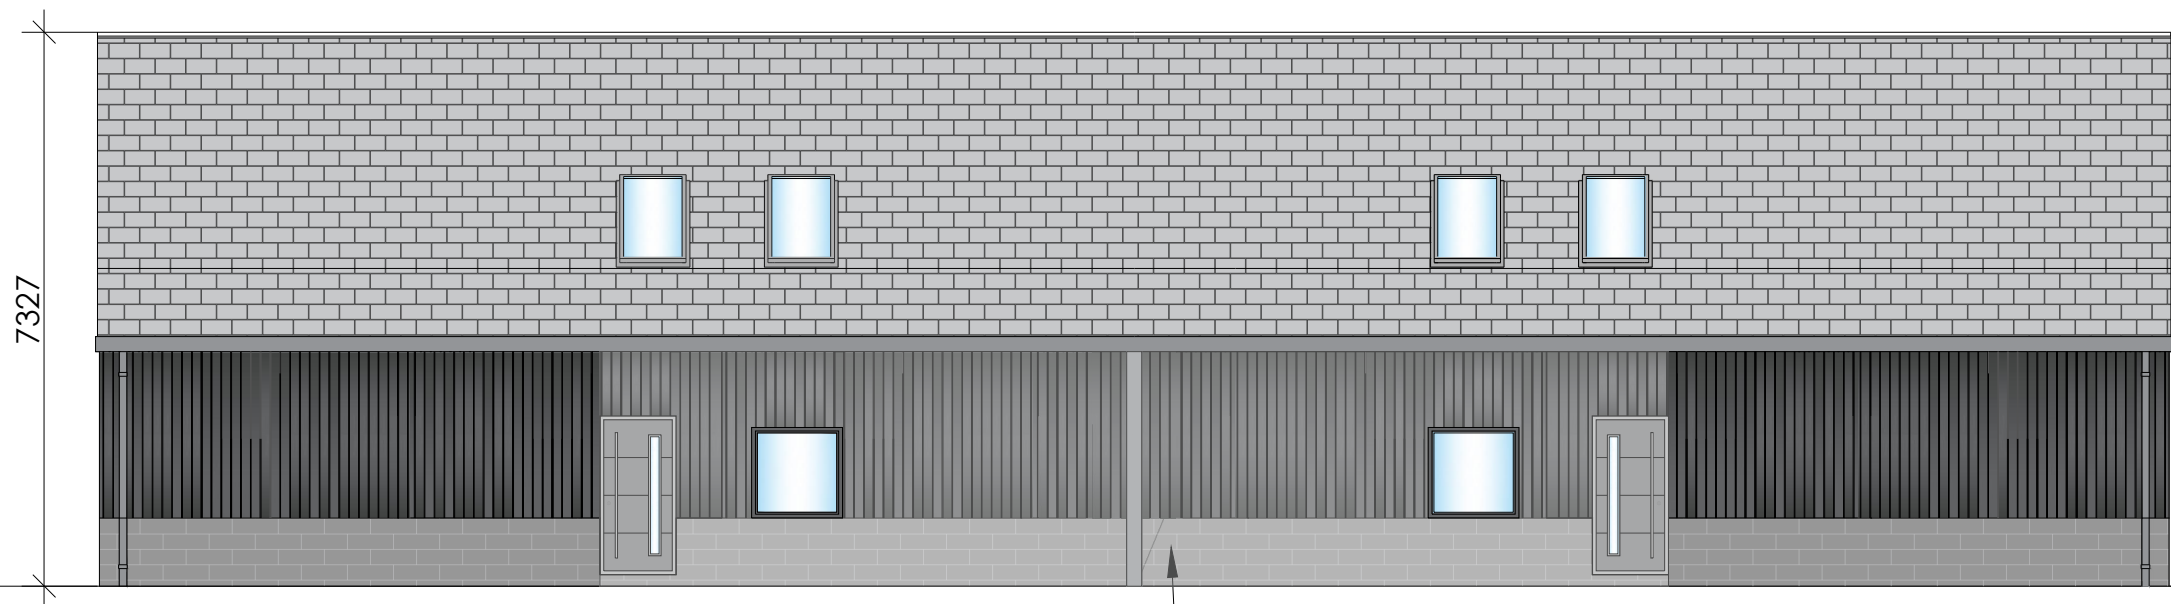


1:100 Side (East) Elevation


Open carport/parking

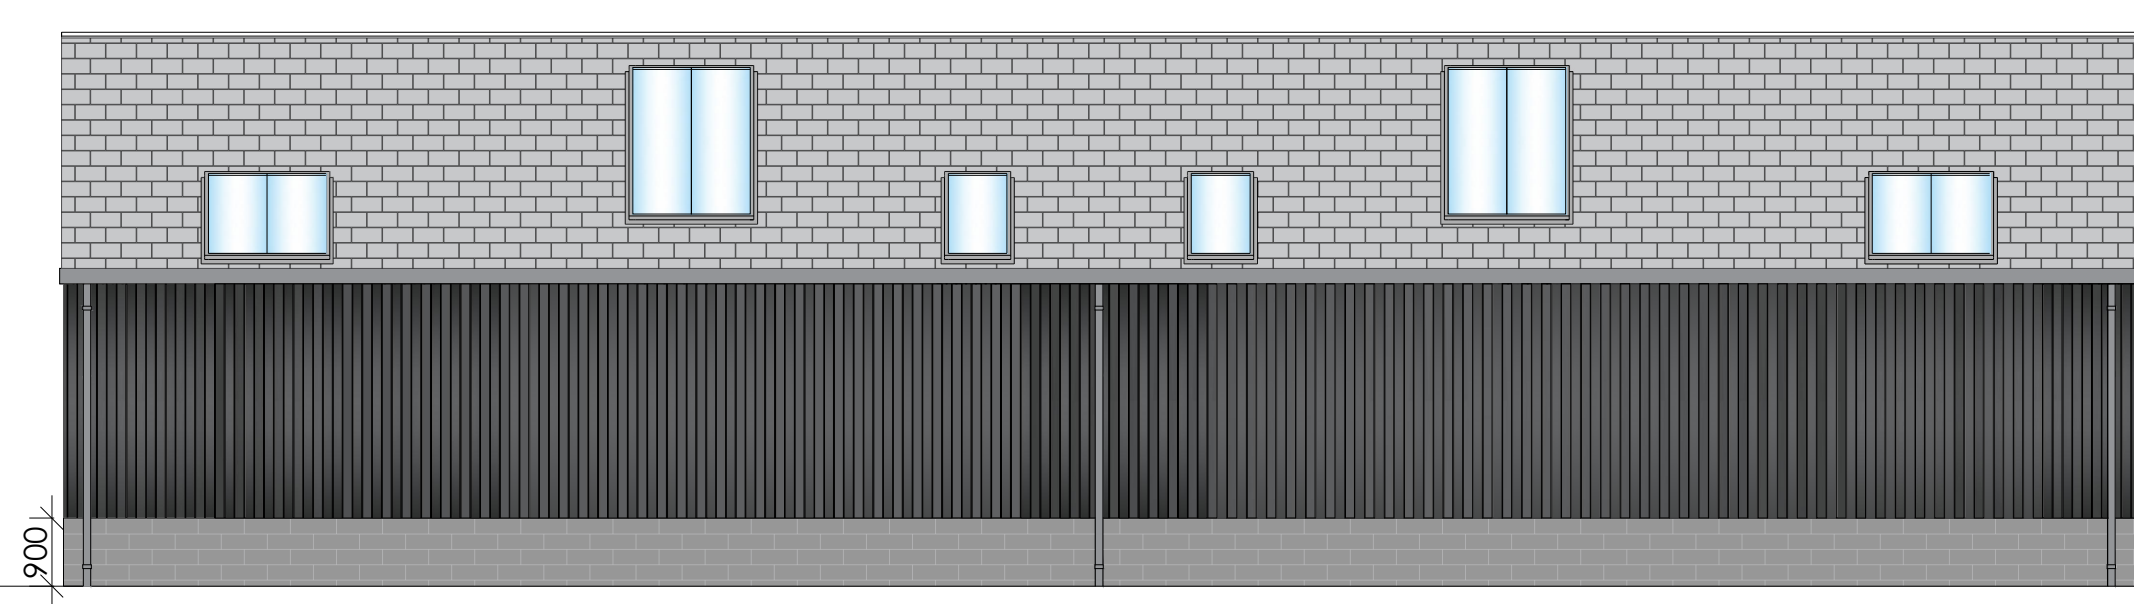

1:100 Side (West) Elevation

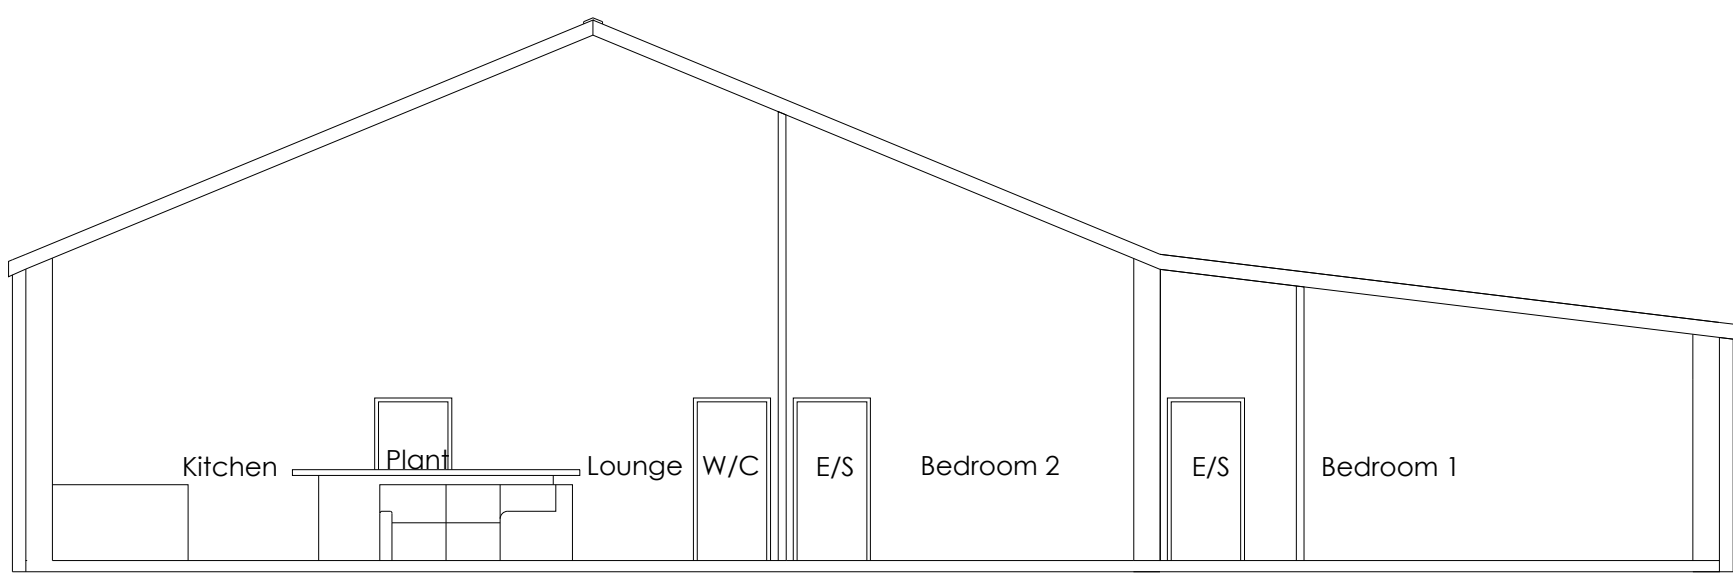

1:100 Proposed Section
A-A

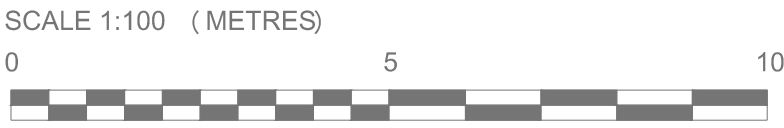

REV	DATE	BY	REVISION NOTES
			Suite 2, Clare Hall, St Ives Business Park, Parsons Green, St Ives, Cambs, PE27 4WY
			© COPYRIGHT Tel: 01480 494959 Email: enquiries@planningandarchitecture.co.uk Web: www.planningandarchitecture.co.uk
			PARTNERS in PLANNING and ARCHITECTURE
			PROJECT Barn adj. Ebenezer House, Cheal Road, Gosberton, Spalding, Lincolnshire, PE11 4JG
			CLIENT Mr Parker
			DRAWING TITLE Proposed Elevations and Section
			DRAWN BY U
			SCALE 1:100 @ A2
			DATE 15/05/24
			DWG. No. 24-03-102
			REV.