


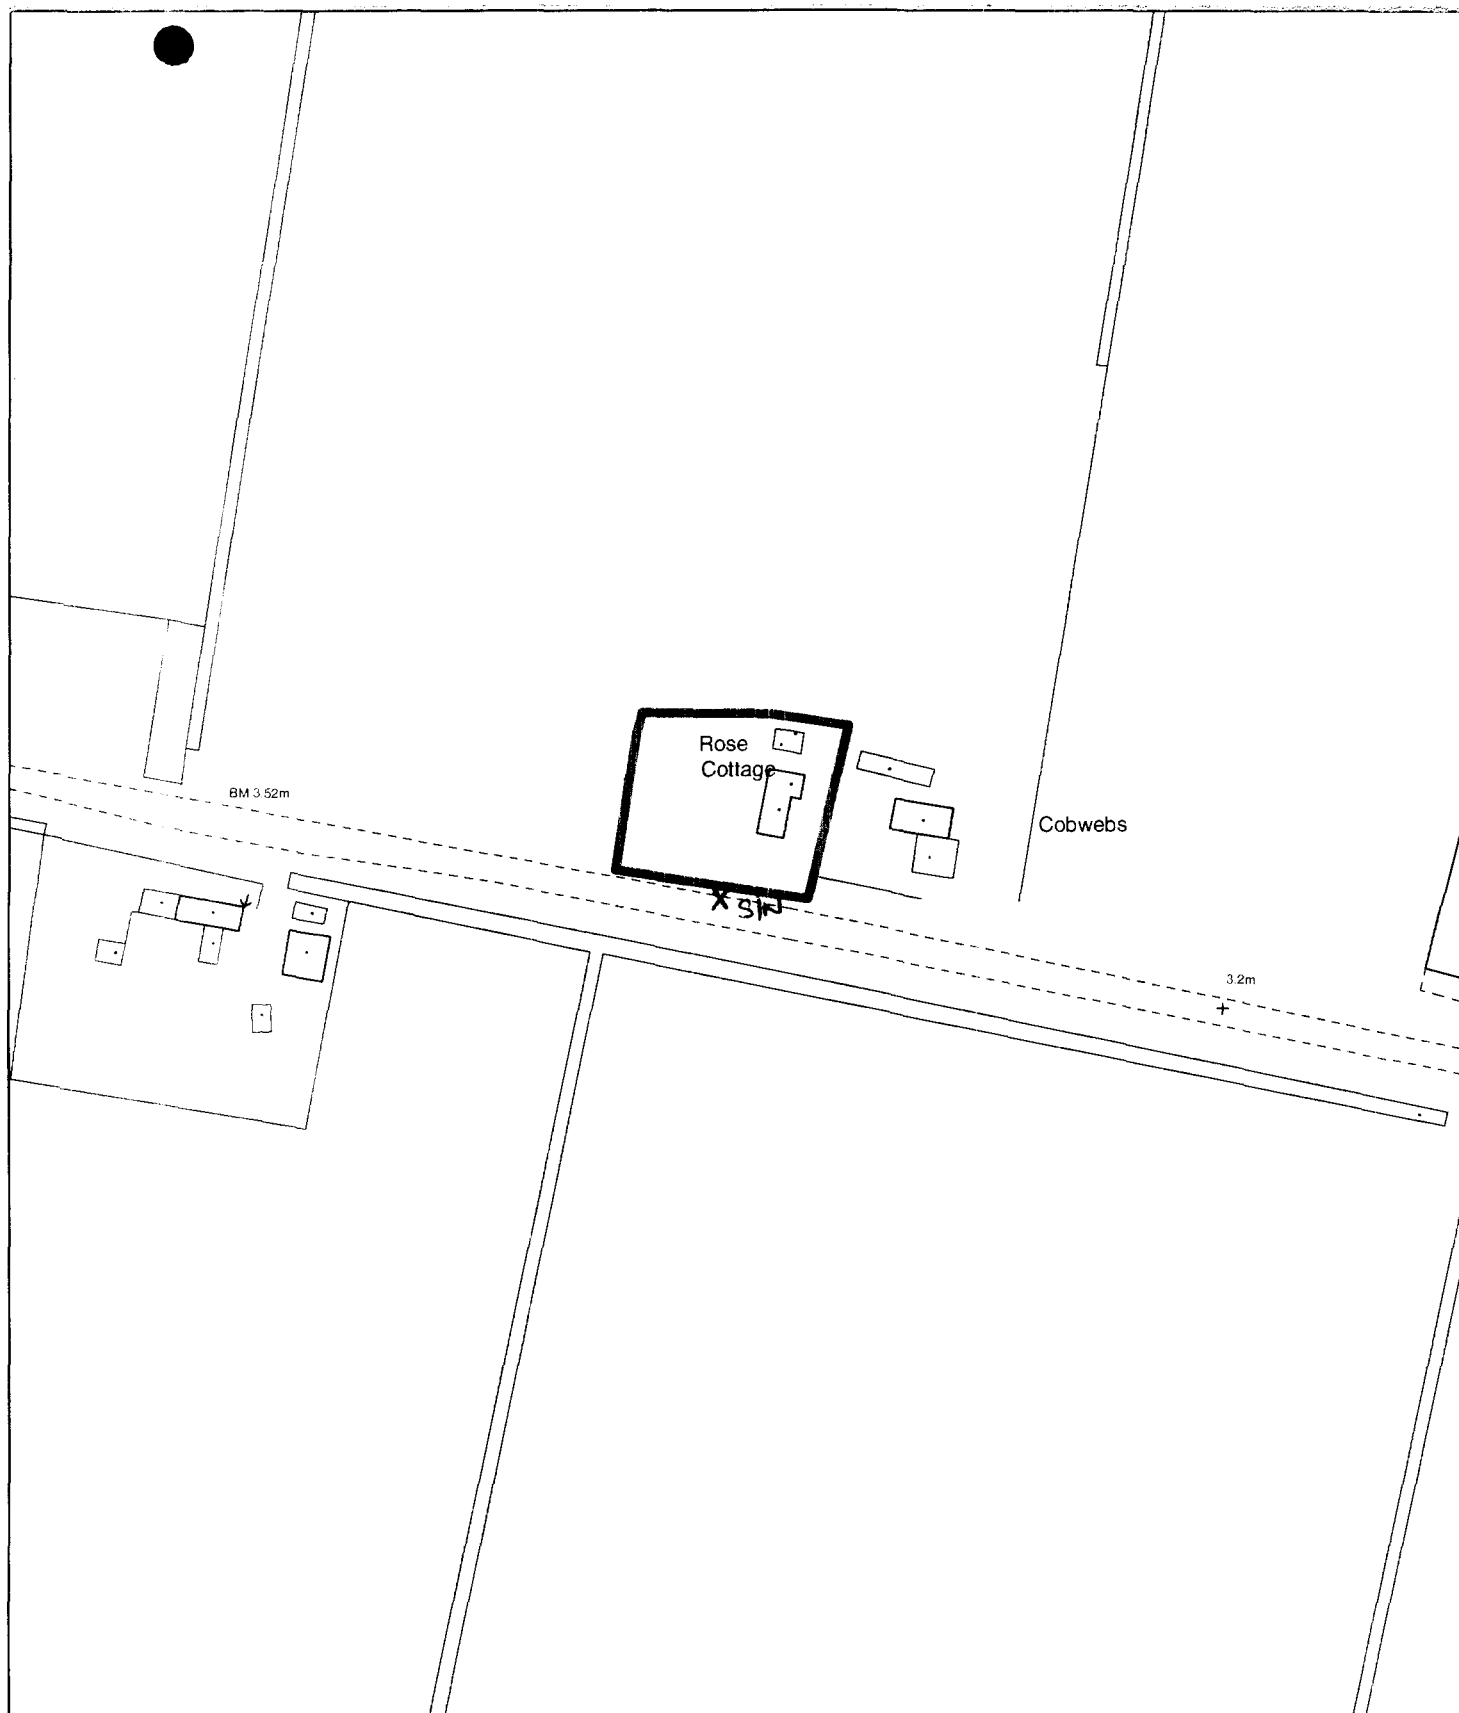

Planning Application Location Plan **Ward Member Notification**


H08/0467/02

Scale: 1:1250


Planning and Development

Council Offices, Priory Road, Spalding, Lincolnshire
 PE11 2XE

PLEASE DO NOT COPY THIS PLAN
 This map is reproduced from Ordnance Survey material with
 permission of Ordnance Survey on behalf of Her Majesty's
 Stationery Office (c) Crown copyright. Unauthorised reproduction
 infringes Crown copyright and may lead to prosecution or civil
 proceedings. South Holland District Council LA079413 2002

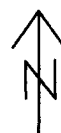

DETERMINED
PLAN

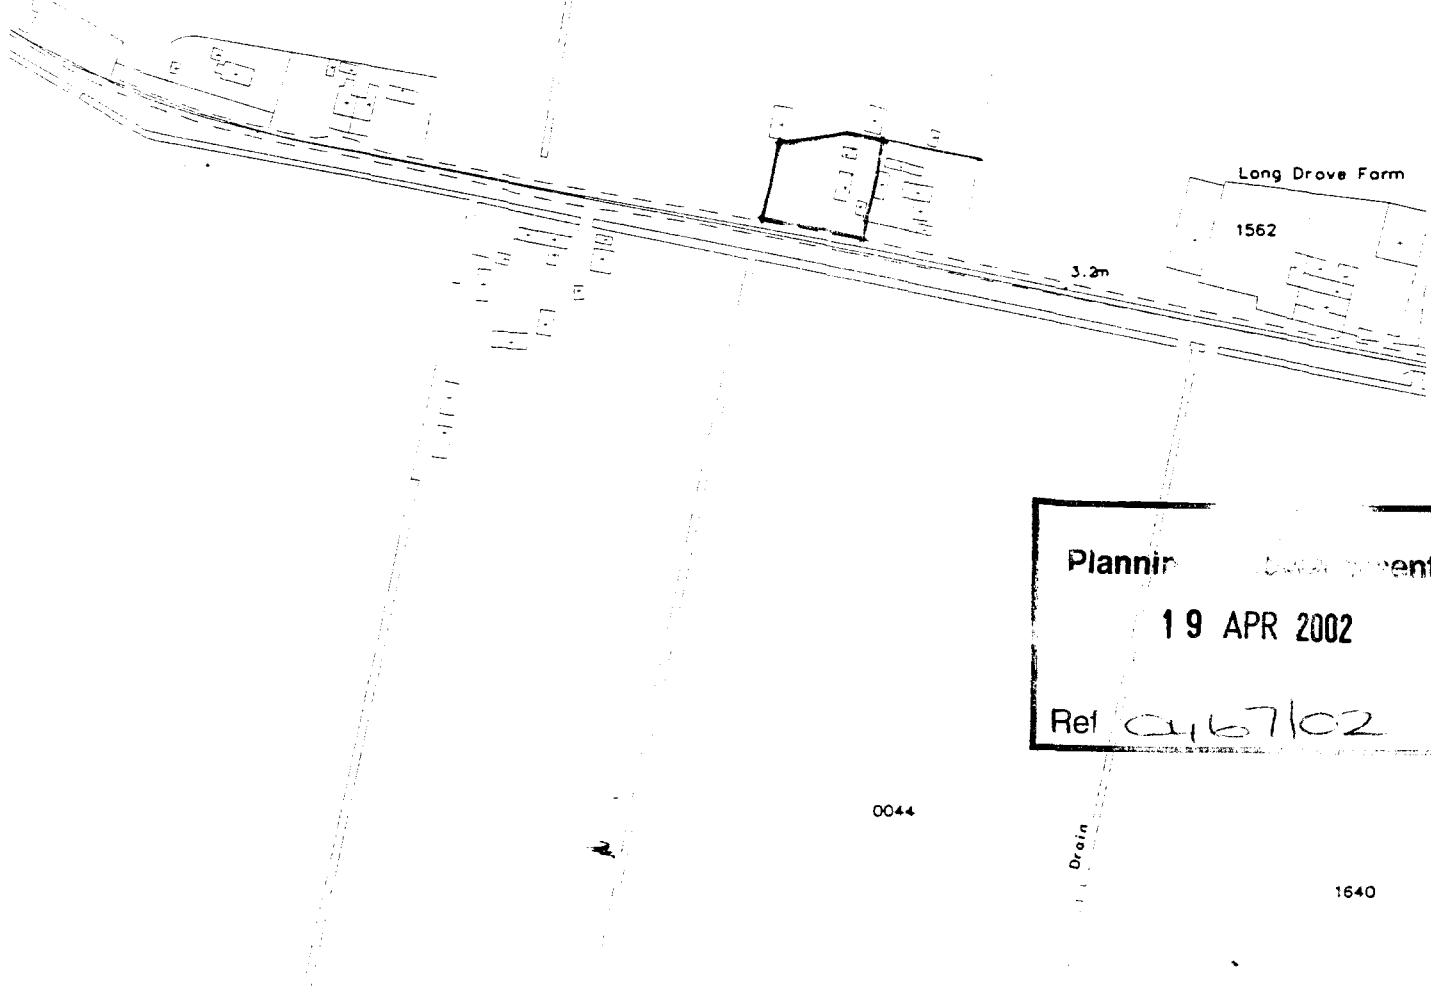

Planning Department
19 APR 2002
Ref 0467/02



Council Offices
Priory Road
Spalding
Lincolnshire
PE11 2XE
Tel 01775 761161

This copy has been produced
specifically for Planning and
Building Control purposes only.
No further copies may be made

