

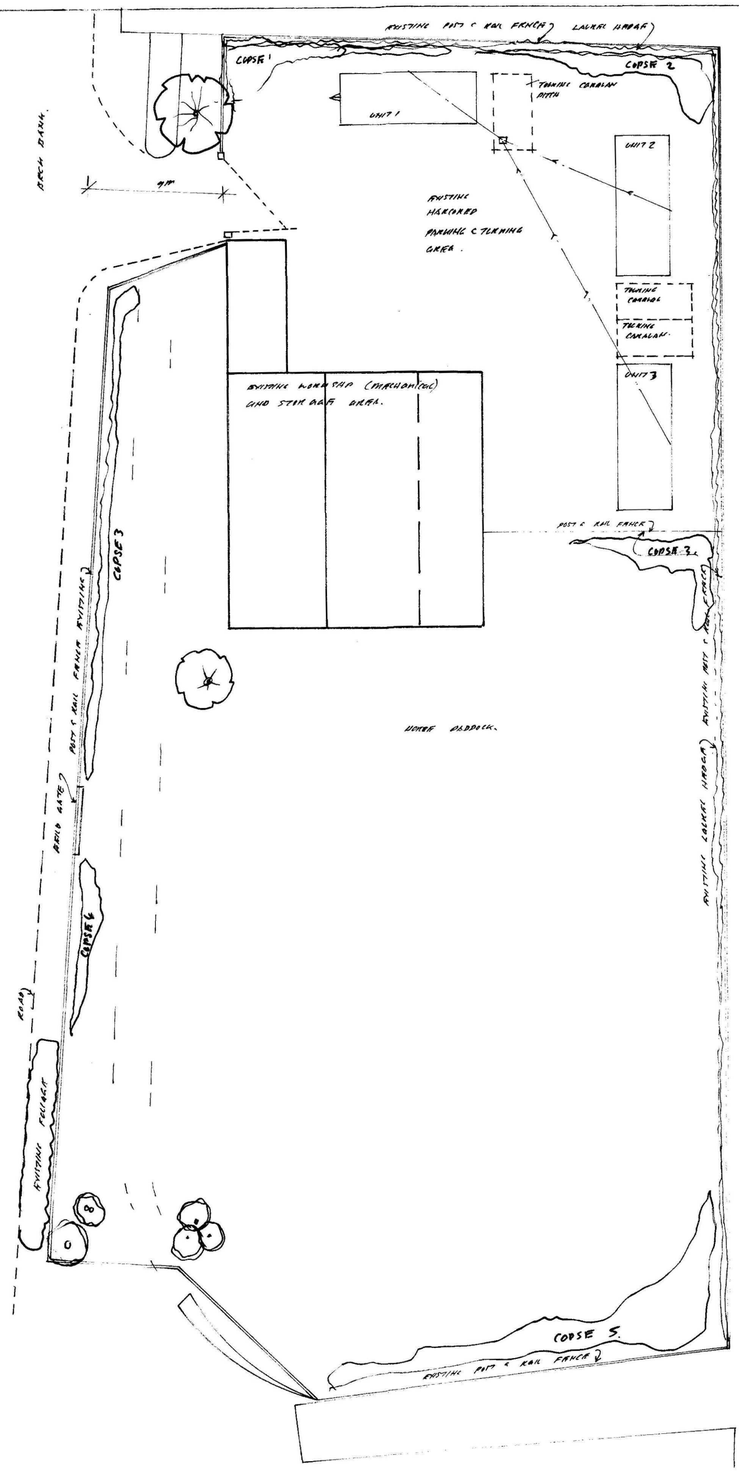



PROPOSED PLAN 1:200

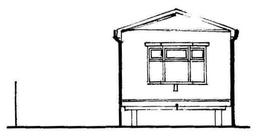


PROPOSED NORTH ELEVATION UNITS 2&3

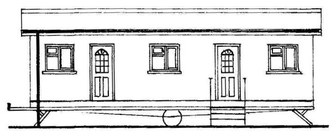


WEST ELEVATION UNITS 2 & 3. 1:100

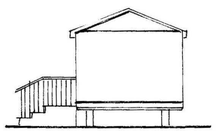


SOUTH ELEVATION UNITS 2&3 1:100

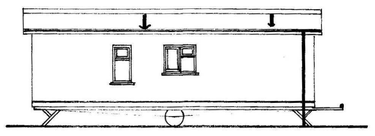


EAST ELEVATION UNITS 2&3 1:100

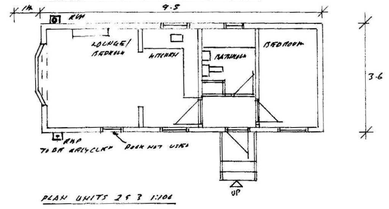


PLAN UNITS 2&3 1:100

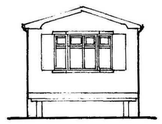


WEST EL. UNIT 1

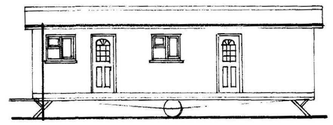


SOUTH ELEVATION UNIT 1 1:100

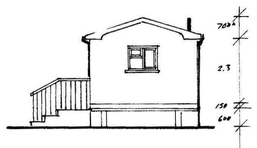

EAST ELEVATION UNIT 1

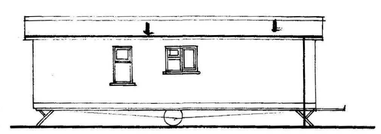

NORTH ELEVATION UNIT 1 1:100

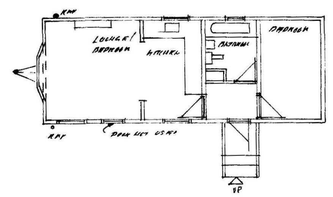

PLAN UNIT 1 1:100

70) GENERAL NOTES:

Position or boiler and number of radiators, thermostats, power points, lighting points, switches and television points to be decided by client.

All floor coverings, wall and ceiling coverings and finishes to be decided by client. This specification is neither a bill of quantities nor a schedule of works. Structural calculations override the above specification. Local authority and/or social services/health authority grant schedule to be read in conjunction with this drawing. If any changes are required to the above specification, same are to be notified in writing to the local authority building control and approved by them at least 48 hours before work begins. Such changes will not reduce the quality of the work described. This drawing is not to be scaled before or after reproduction.

All dimensions, quantities and levels to be taken from and checked on site before work begins. All work to conform with the current building regulations and to the approval of the local authority building control.

Reproduction of this drawing without authority is strictly prohibited. All rights are reserved.

© Mike Hardy, Fraser Dunchurch Ltd 2011

PROPOSED DRAWING FOR CHANGE OF USE FROM INDUSTRIAL UNIT (GARAGE/MECHANICAL AND VEHICLE STORAGE AREA, IN 2 ORGANISATION UNITS, 40' SHIPPING CONTAINER & HARDCORED INDUSTRIAL YARD) TO PERMANENT MOBILE HOME SITE FOR ROMA SIDE TRAVELLING FAMILY COMPRISING 3 MOBILE HOMES & 3 TOURING CARAVANS (ONE TO REMAIN ON AREA) USE OF GARAGE/MECHANICAL & VEHICLE STORAGE AREA TO REMAIN. SITE AT COCKHAM'S YARD, DRY BANK, GOSBERTON CLOUGH, LINCOLNSHIRE PE11 4LE FOR MRS H. BOWER. SCALES 1:200 1:100 DRWG NO. 1765/2

SHDC
Planning & Development
21 NOV 2011
Ref: 0467-11