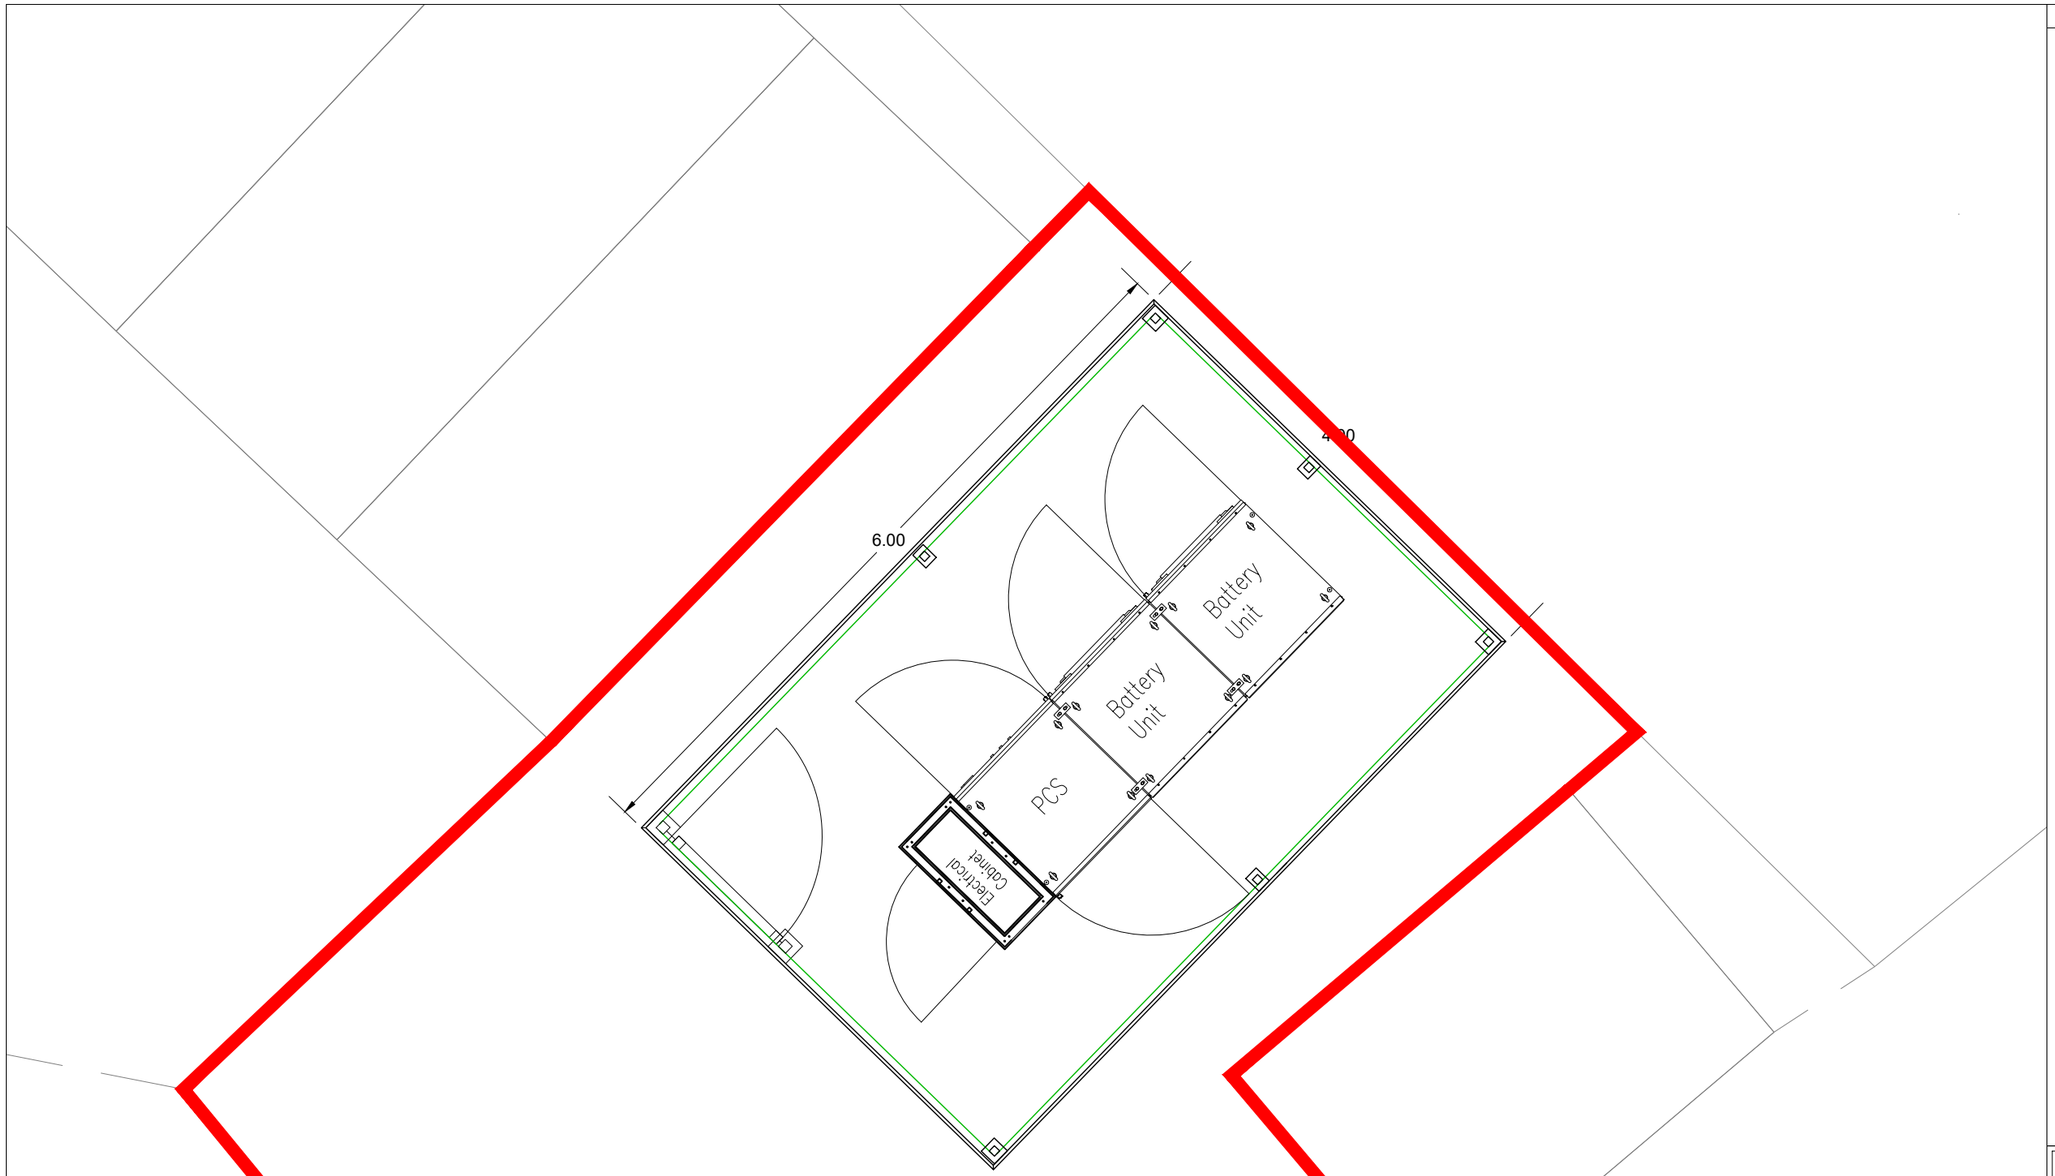


LEGEND

FENCE LINE

SITE BOUNDARY

© Crown copyright and database rights [2021] Ordnance Survey 0100031673

0 1 2m 3 4 5

Metres 1:50

BATTERY BOX

AMP CLEAN ENERGY
1 DOVER STREET
LONDON
W1S 4LD

Land And Buildings Whitehall,
Gosberton, PE11 4HQ

WHITEHALL BOX
BATTERY BOX BB - 01293

SITE LAYOUT PLAN

PLAN 2

Scale: SCALE AS SHOWN

Date: MAY 2024

DRAWN BY: AF