



North.

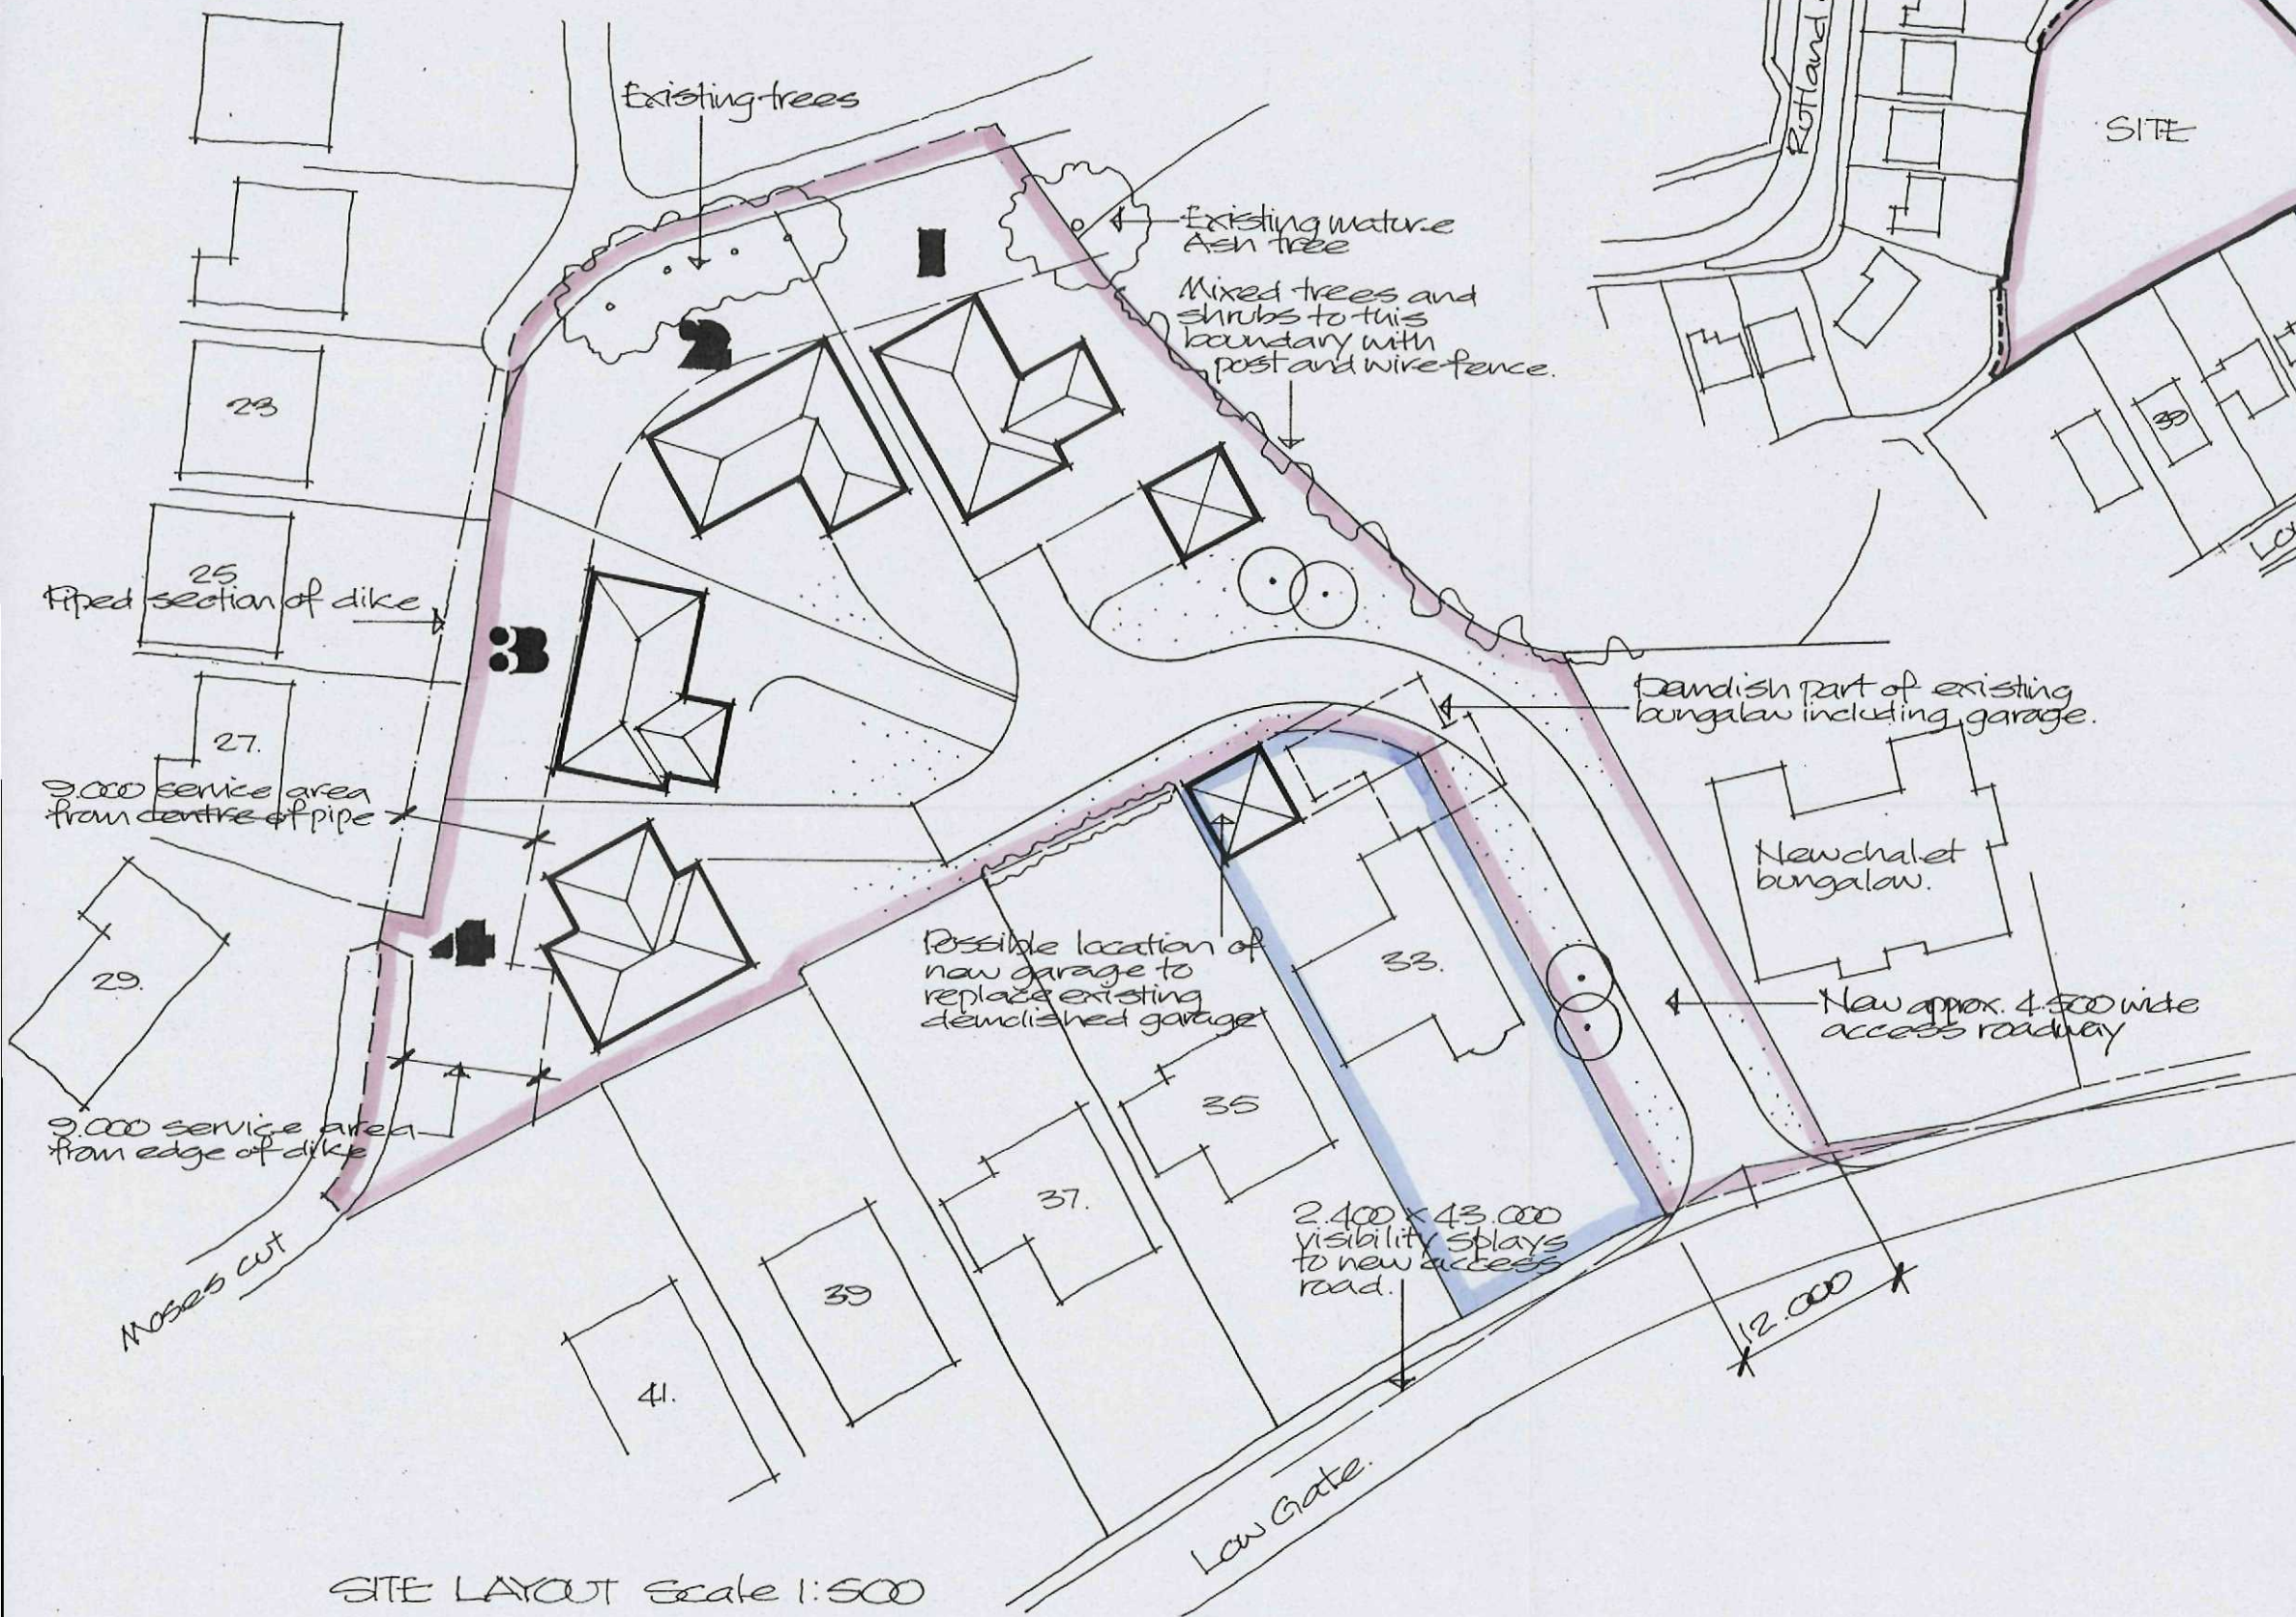

SITE LAYOUT Scale 1:500

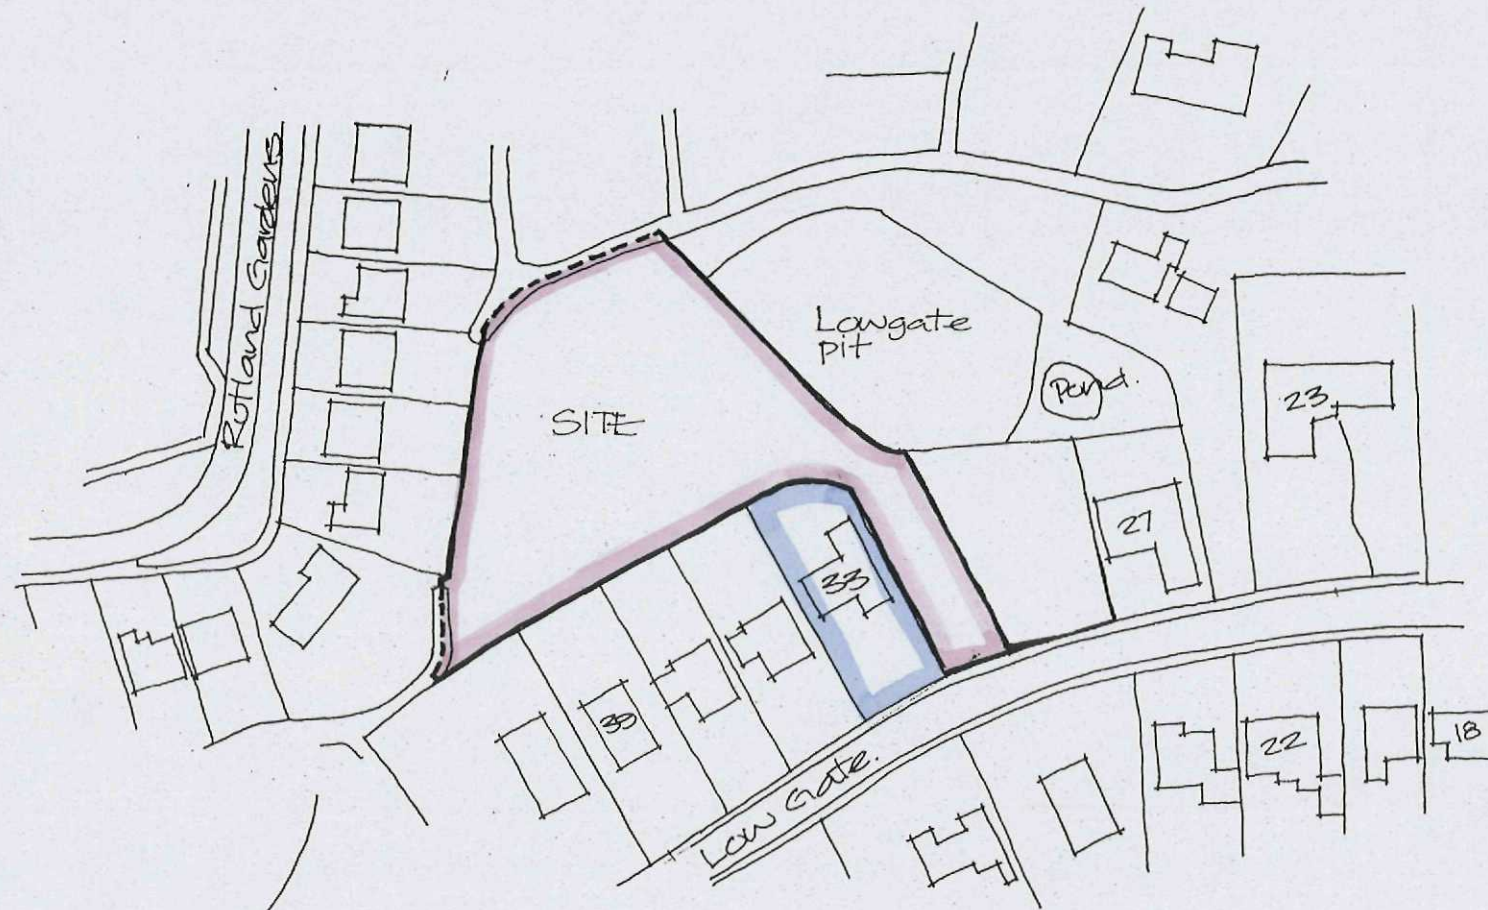

LOCATION PLAN Scale 1:1250

Project
**PROPOSED RESIDENTIAL
 DEVELOPMENT LOCATED
 AT REAR OF
 33-41 LOW GATE,
 GOSBERTON, SPALDING.**

Client **MRS DM SKELLS
 C/O R LONGSTAFF & CO**

ALAN HORNSBY
 ARCHITECTURAL SERVICES
 "Little Acre"
 35 Peak Hill, Cowbit,
 Spalding, Lincs. PE12 6AW
 Tel. Holbeach (01406) 380591

Scale 1:500 & 1:1250 Drg. no. 15/09/01
 Date May 2015