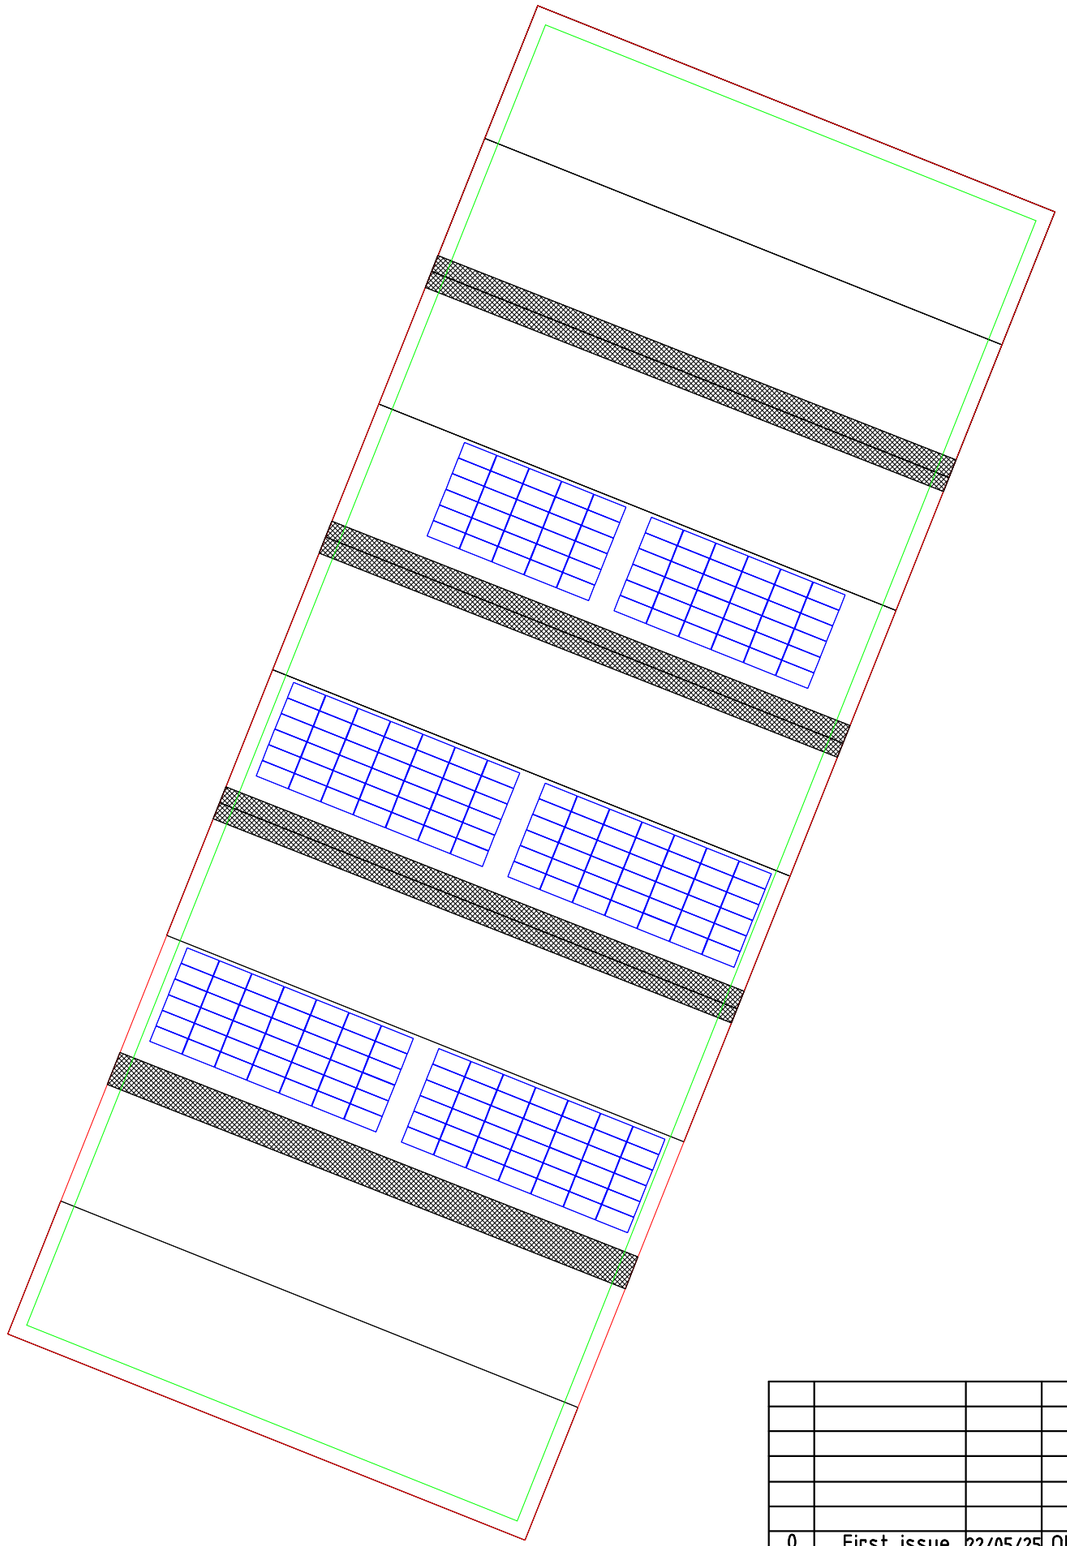


Notes:

Blue: Indicating proposed solar panel array layout

Red: Indicating building's edge boundary

Green: Indicating 1m roof edge boundary

Hatch: Indicating provisional solar panel mounting avoidance zone due to snow loading in building's valleys

Rev	Change	Date	In.
0	First issue	22/05/25	OH

	Date	Name
Design	22/05/25	OH
Check	22/05/25	OH
App.	22/05/25	LW

Proposed Overall Layout Plan - V2

PC Thorold Ltd
5 Cook's Road, Gosberton, Spalding, PE11 4PE
Proposed Solar PV Layout Plan

NerG
Heat & Power Solutions