
NerG
Heat & Power Solutions

North

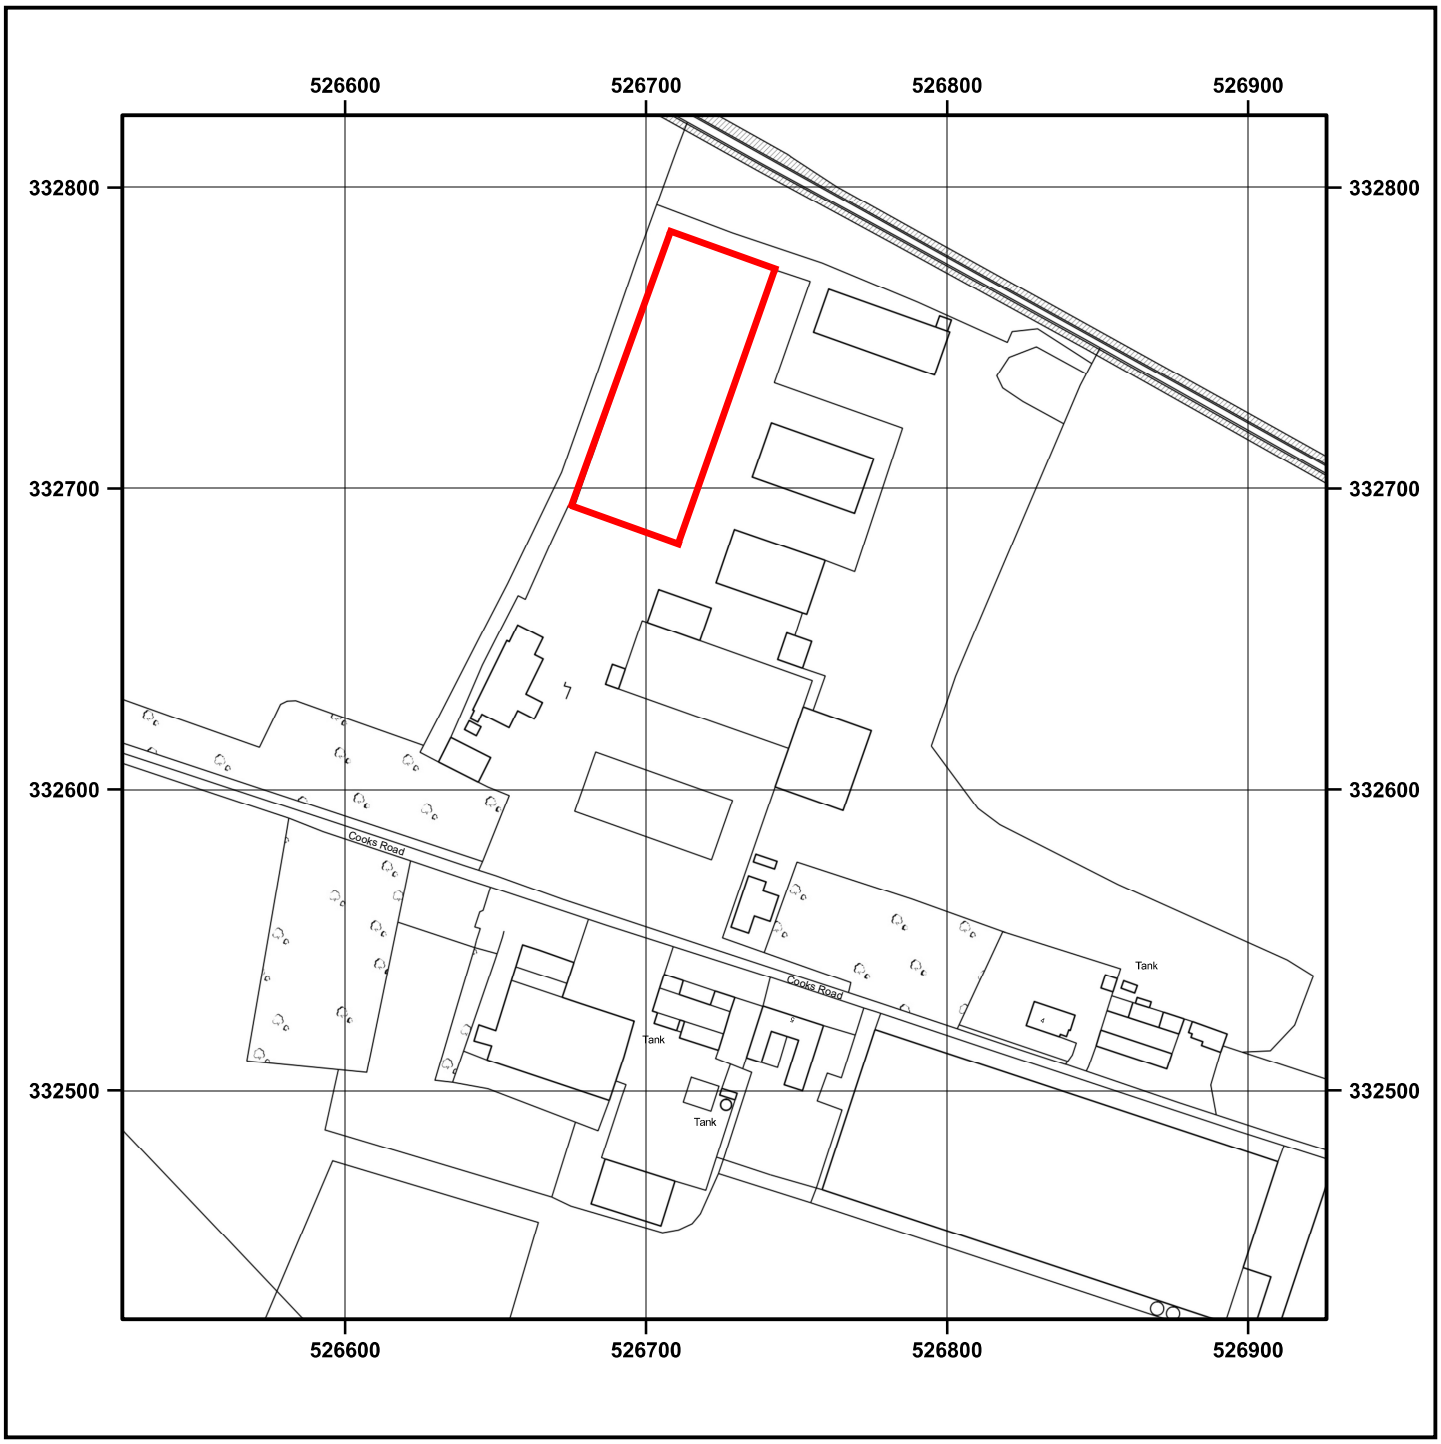

© Crown copyright and database rights 2025 OS AC0000848283. Public rights of way shown on this map have been taken from Local Authority definitive maps. The representation on this map of any other road, track or path is no evidence of the existence of a right of way.

0 25 50 75 100 m

Scale 1:2500 - 1cm = 25m - A4 Size

PC THOROLD LTD 5 COOKS ROAD GOSBERTON SPALDING PE11 4PE

Supplied by: www.ukmapcentre.com

Product Info: www.ukmapcentre.com/rural-site-location-plans-2500-scale

Serial No: 310496

Centre Coordinates: 526726,332624

Production Date: 21/05/2025

Ordnance Survey
Licensed Data