


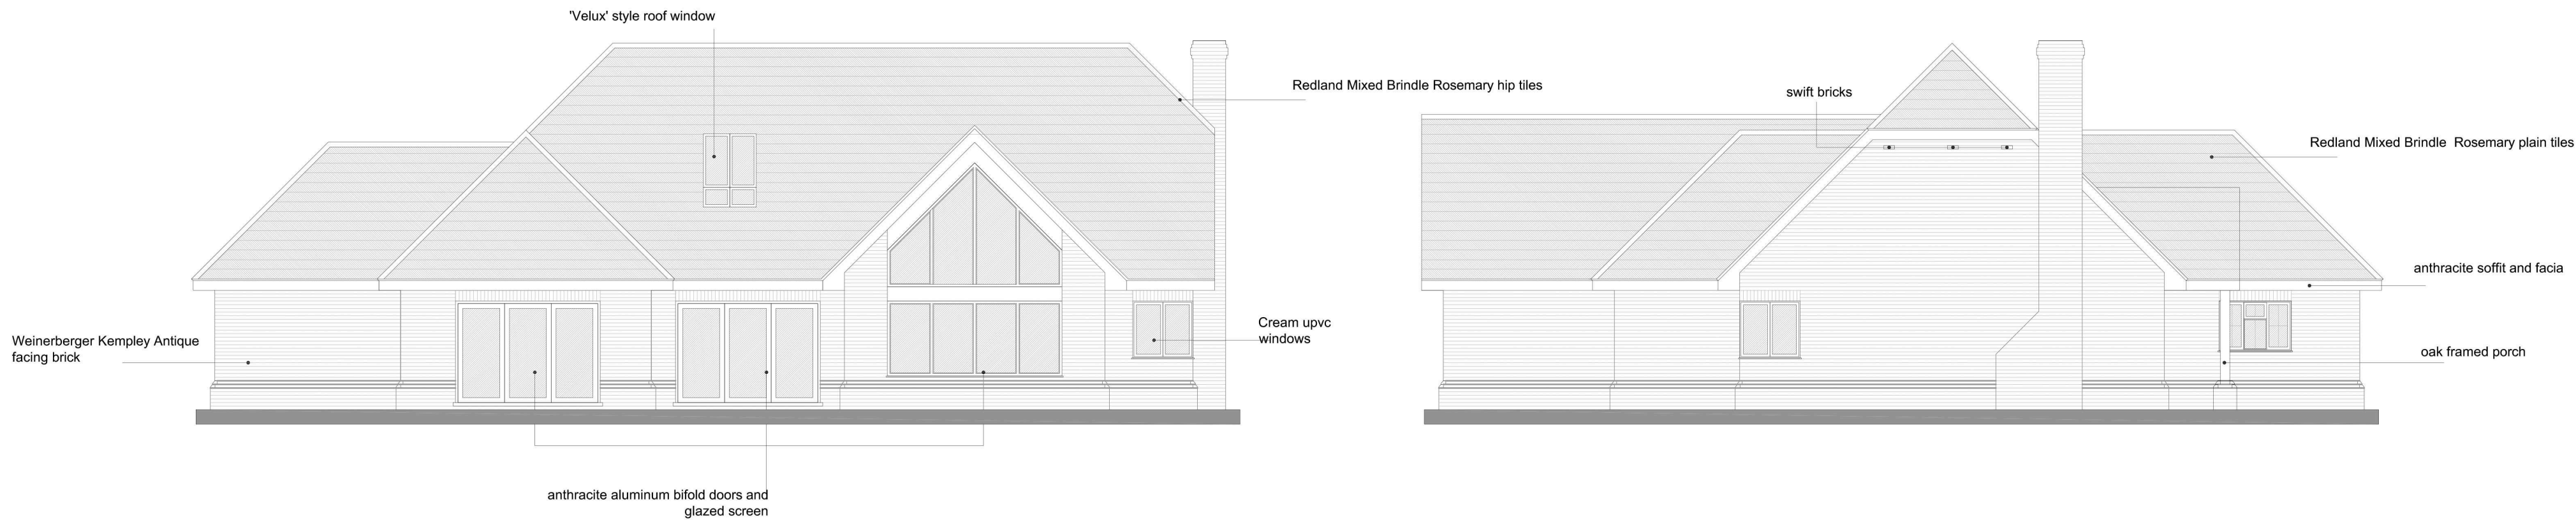

PROPOSED ELEVATIONS

Revision	Date	Drawn	Description
Client	TAWNY HOMES		
Project	Proposed Replacement Dwelling, Westhorpe Rd, Gosberton		
Drawing	Planning (Elevations)		
Scale	1:100, @ A2	Drawn	AWM Checked TAC Date 31/05/24
Trevor A Clay RIBA Ltd, 14 Old Fendike Road, Weston Hills, Spalding, Lincs. PE126DD 01406 380027 07778 597975 trevor@tacarchitects.co.uk			
Drawing No.			24/659/PA/003
			www.tacarchitects.co.uk

