



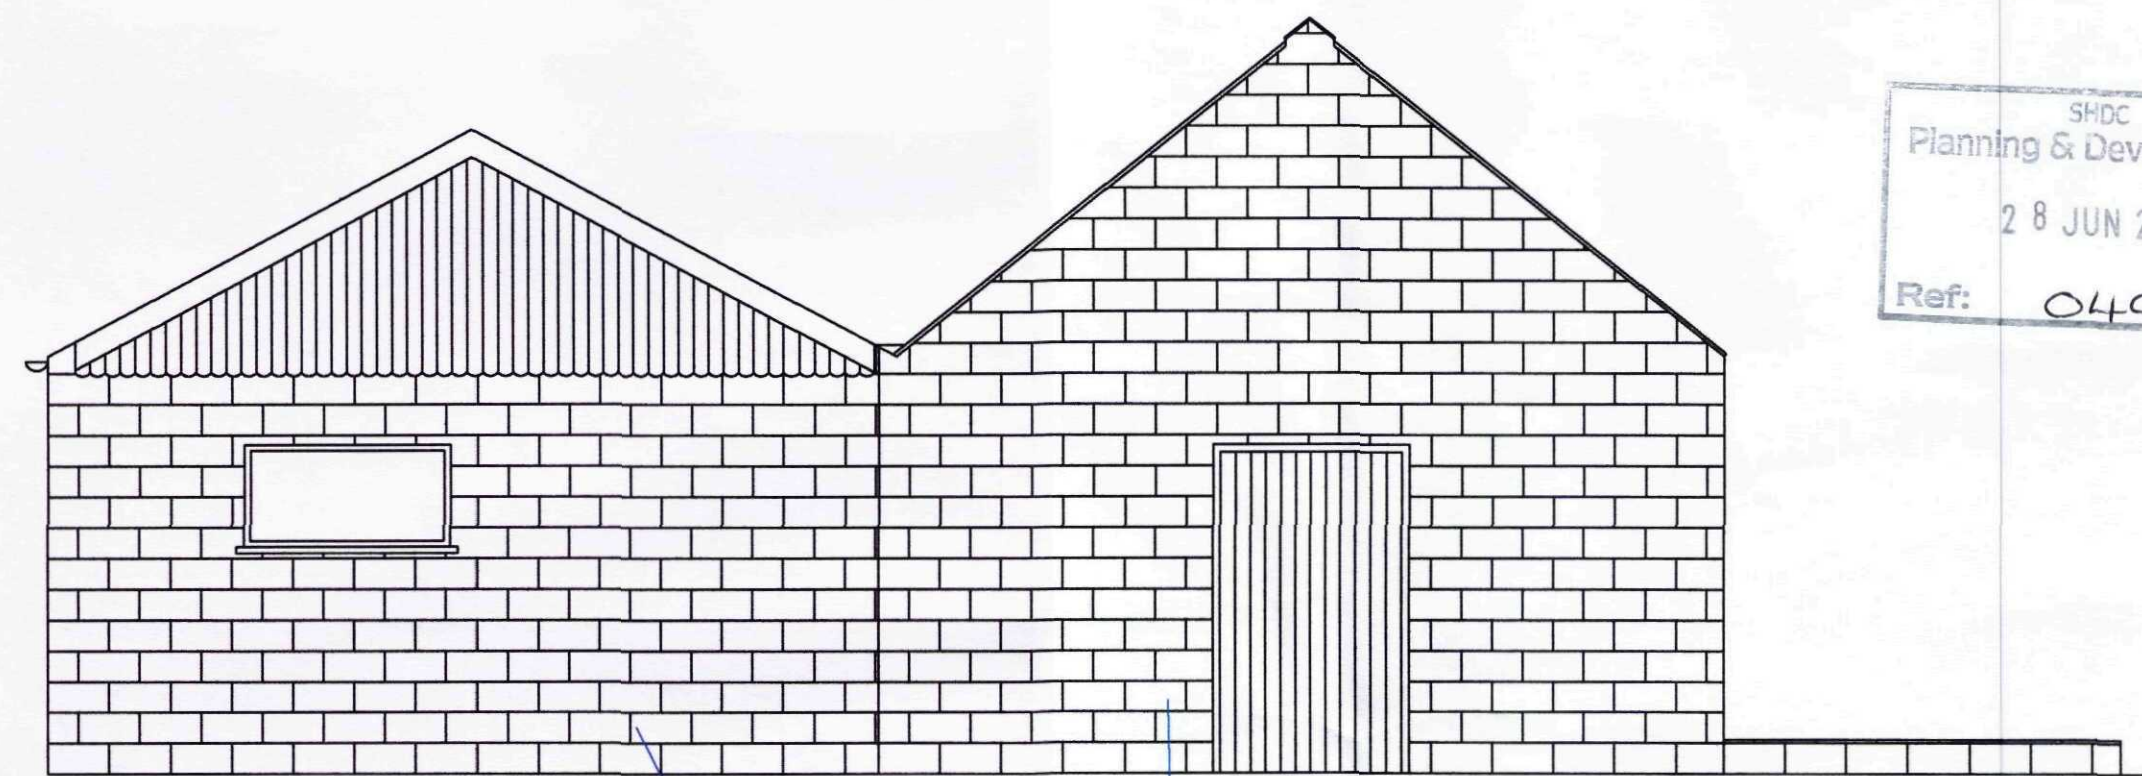

Painted Blockwork

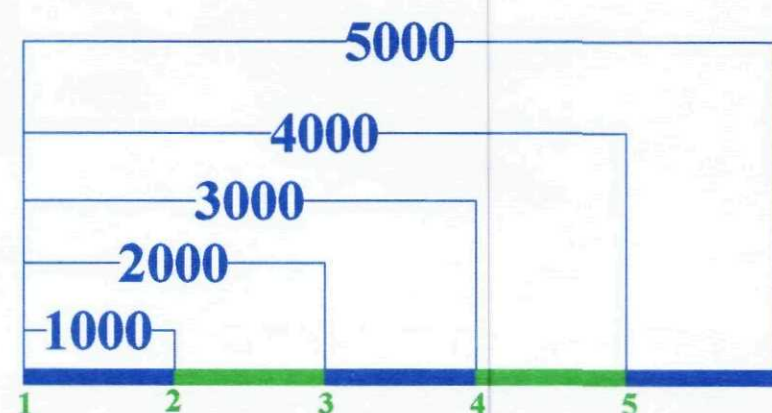

SHDC
Planning & Development
28 JUN 2011
Ref: 0497-11

General Notes

THIS DRAWING SHALL BE READ IN CONJUNCTION WITH THE SEPERATE BUILDING REGULATION SPECIFICATION NOTES

ALL DIMENSIONS SHALL BE CHECKED ON SITE AND UNDER NO CIRCUMSTANCES SHALL DIMENSIONS BE TAKEN FROM THE DRAWINGS AND USED FOR TENDERING ORDERING OR CONSTRUCTION PURPOSES WITHOUT CHECKING THEM ON SITE FIRST

THIS DRAWING IS THE COPYRIGHT OF J W MOSES AND SHALL NOT BE COPIED WITHOUT EXPRESS CONSENT

No.	Revision/Issue	Date

Draw Name and Address
JOHN W MOSES M.R.I.C.S
CHARTERED SURVEYOR
3 PINE COURT
SPALDING
LINCOLNSHIRE
PE12 6FG

Project Name and Address
PROPOSED GARAGES & STORAGE BUILDING AT WARGATE LODGE
WARGATE FIELD LANE
GOSBERTON
SPALDING
PE11 4HD

Project JWM/WL/004	Sheet EXISTING ELEVATION
Date 21/12/10	
Scale 1:50	