


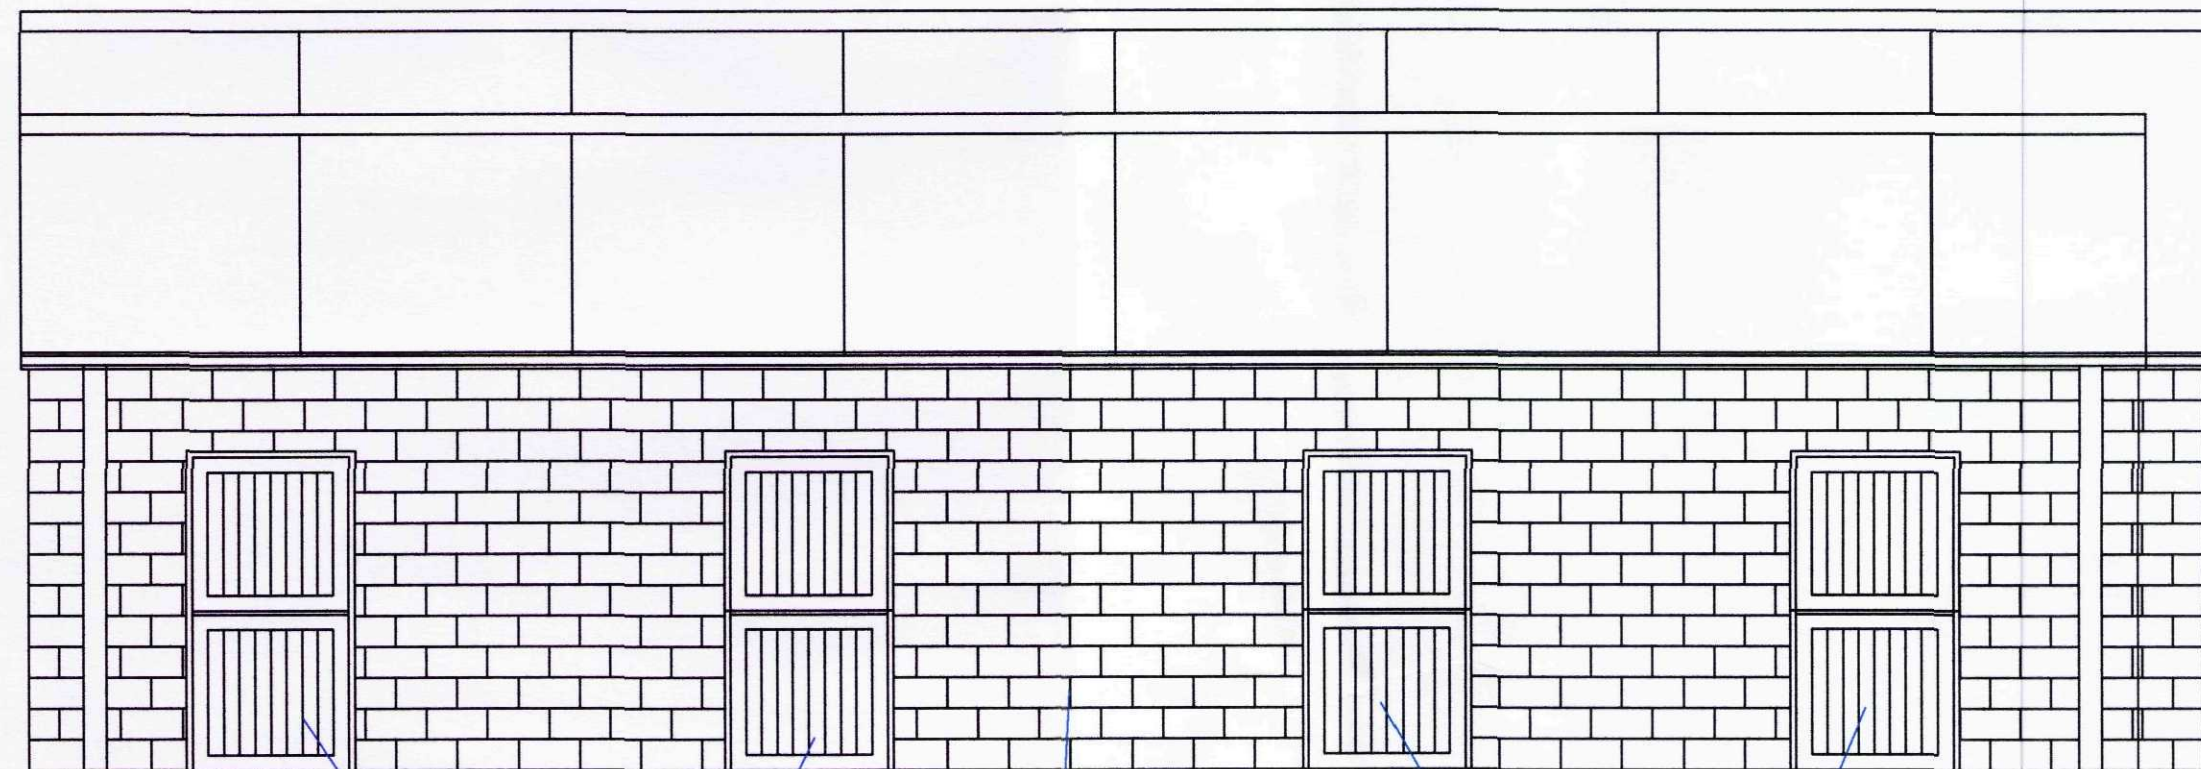

Stable Doors

Painted Blockwork

Stable Doors

SIDE ELEVATION 2



General Notes		
THIS DRAWING SHALL BE READ IN CONJUNCTION WITH THE SEPERATE BUILDING REGULATION SPECIFICATION NOTES		
ALL DIMENSIONS SHALL BE CHECKED ON SITE AND UNDER NO CIRCUMSTANCES SHALL DIMENSIONS BE TAKEN FROM THE DRAWINGS AND USED FOR TENDERING ORDERING OR CONSTRUCTION PURPOSES WITHOUT CHECKING THEM ON SITE FIRST		
THIS DRAWING IS THE COPYRIGHT OF J W MOSES AND SHALL NOT BE COPIED WITHOUR EXPRESS CONSENT		
No.	Revision/Issue	Date
Firm Name and Address JOHN W MOSES M.R.I.C.S CHARTERED SURVEYOR 3 PINE COURT SPALDING LINCOLNSHIRE PE12 6FG		
Project Name and Address PROPOSED GARAGES & STORAGE BUILDING AT WARGATE LODGE WARGATE FIELD LANE GOSBERTON SPALDING PE11 4HU		
Project JWM/WL/003	Sheet EXISTING ELEVATION	Date 21/12/10
Scale 1:50		