



SHDC
Planning & Development
28 JUN 2011
Ref: 0497-11

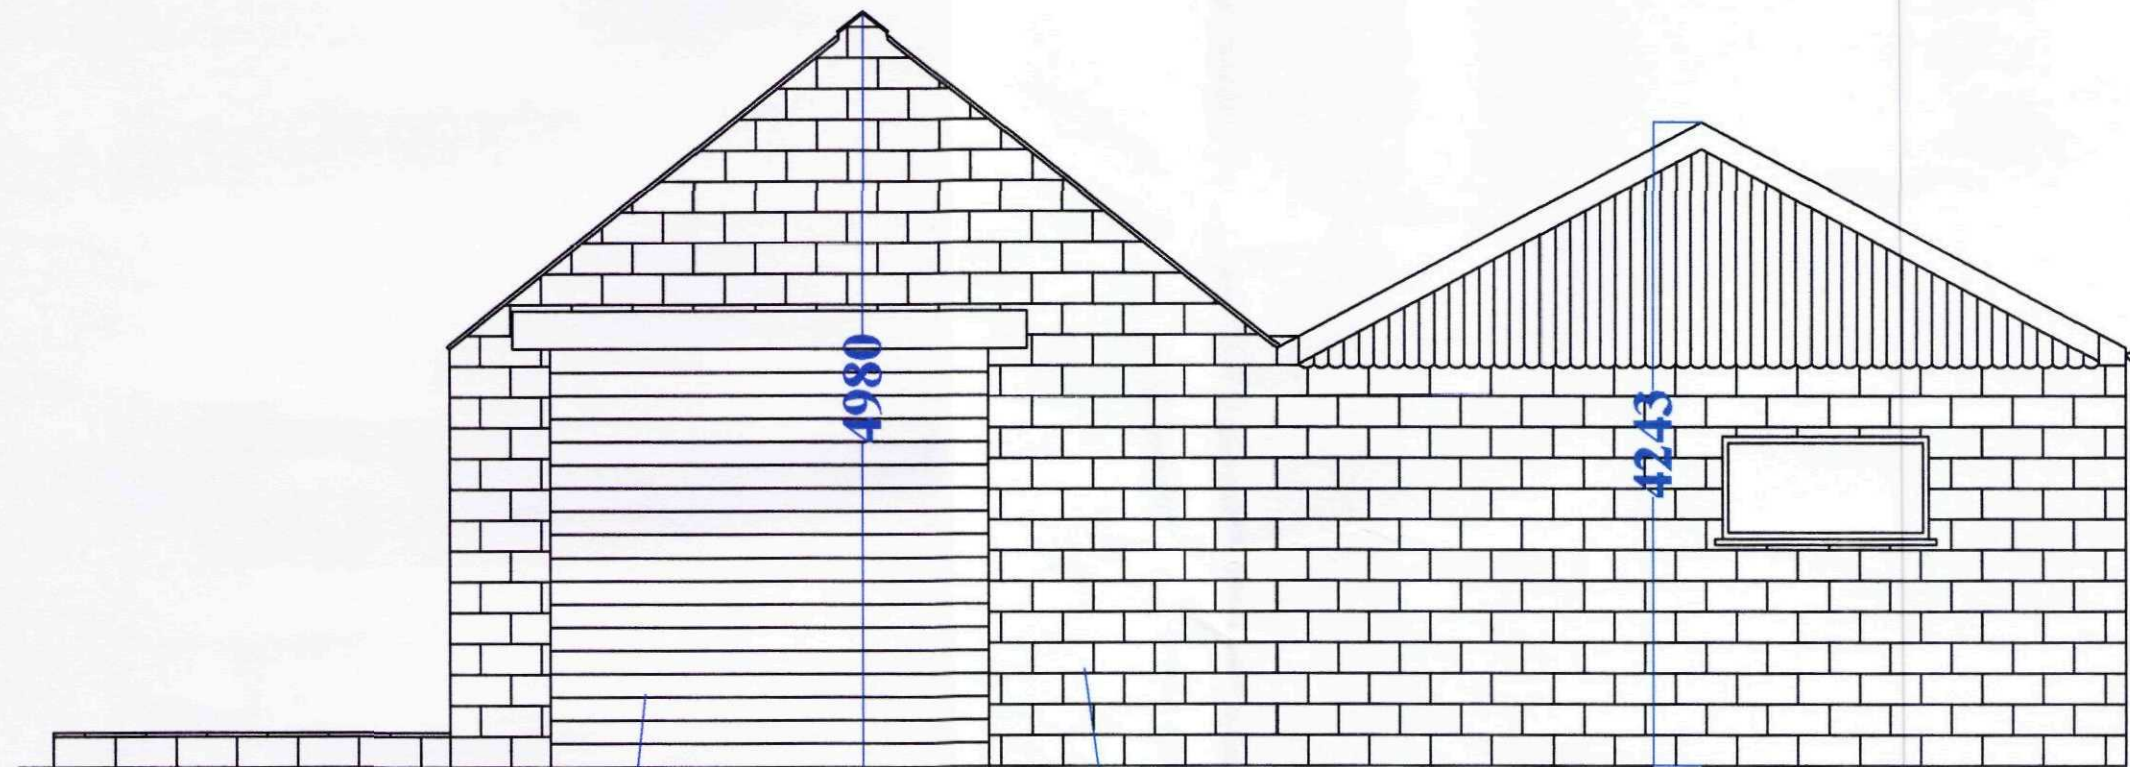

Garage Door

Painted Blockwork

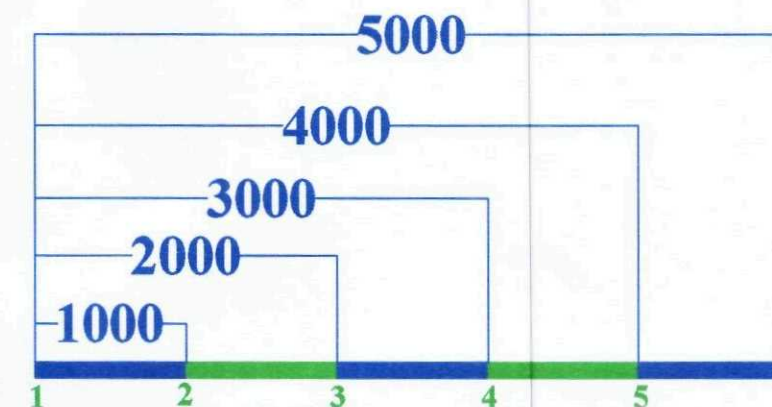

General Notes		
THIS DRAWING SHALL BE READ IN CONJUNCTION WITH THE SEPERATE BUILDING REGULATION SPECIFICATION NOTES		
ALL DIMENSIONS SHALL BE CHECKED ON SITE AND UNDER NO CIRCUMSTANCES SHALL DIMENSIONS BE TAKEN FROM THE DRAWINGS AND USED FOR TENDERING ORDERING OR CONSTRUCTION PURPOSES WITHOUT CHECKING THEM ON SITE FIRST		
THIS DRAWING IS THE COPYRIGHT OF J W MOSES AND SHALL NOT BE COPIED WITHOUR EXPRESS CONSENT		
No.	Revision/Issue	Date
Draw Name and Address JOHN W MOSES M.R.I.C.S CHARTERED SURVEYOR 3 PINE COURT SPALDING LINCOLNSHIRE PE12 6FG		
Project Name and Address PROPOSED GARAGES & STORAGE BUILDING AT WARGATE LODGE WARGATE FIELD LANE GOSBERTON SPALDING PE11 4HJ		
Project	JWM/WL/002	Sheet
Date	21/12/10	EXISTING ELEVATION
Scale	1:50	