


2

BOUNDARY FENCE

Roof Plan
Measurements to Boundaries
H0.80504-20

2 Clear Perspex
Sheets in roof

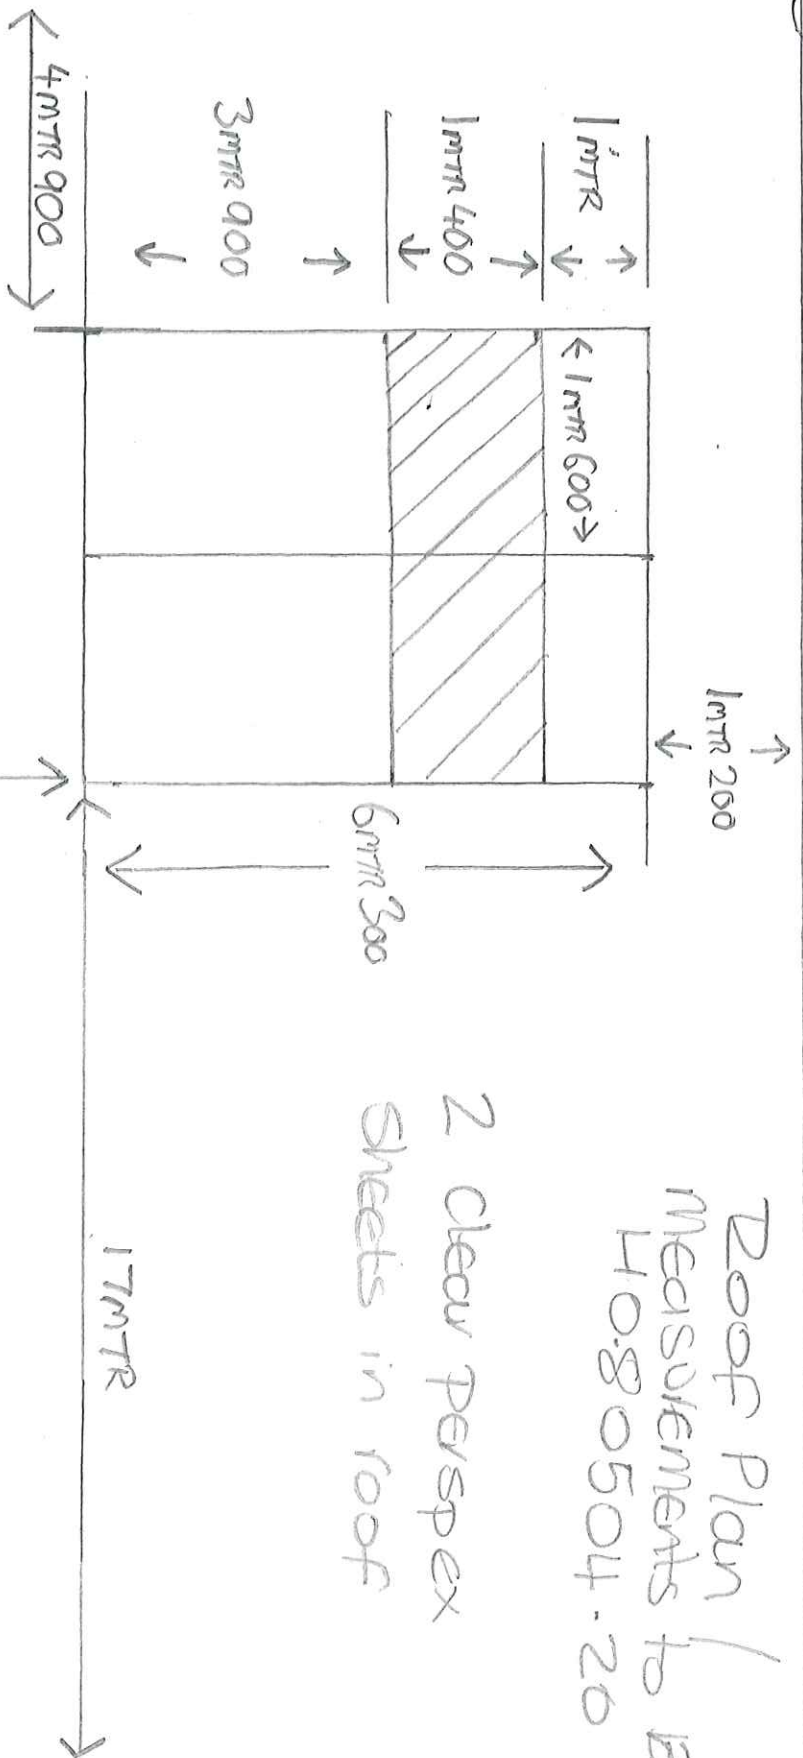

No. 2 PANTON HOUSE

HEDGEFIELD HORN.