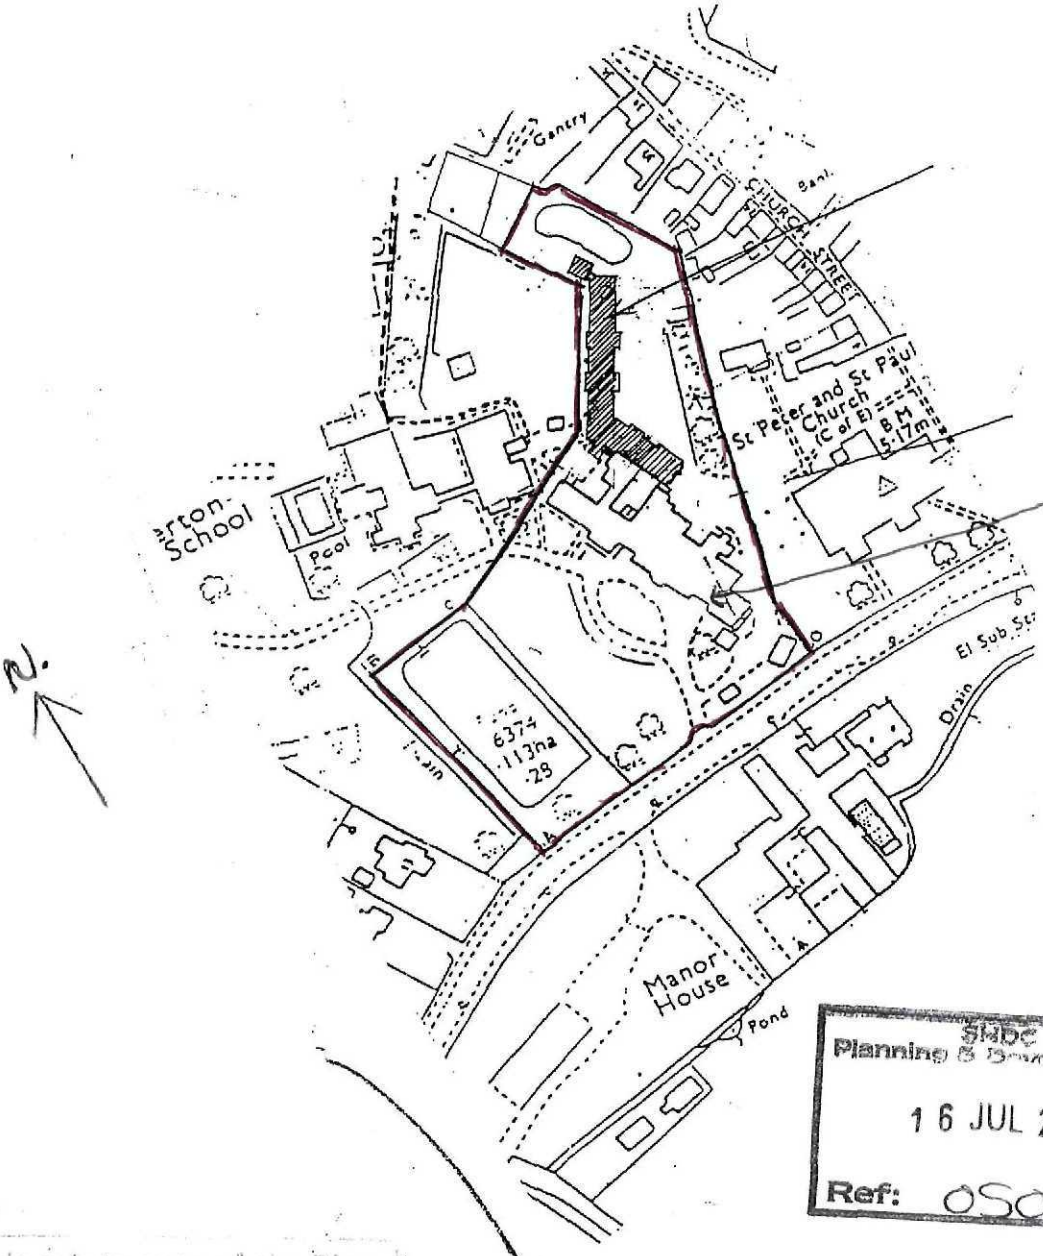


SHDC
Planning & Development
16 JUL 2010
Ref: 0509-10

This is a true copy of the Plan deposited with the [illegible] Holland District Council and approved by them under the Building Regulations.


Meldrum, Lee & Gillett
Licence No. AR221538
Dated 01/01/96

Reproduced from the Ordnance Survey's 1:2500 map of GOSBERTON with the permission of the Controller of Her Majesty's Stationery Office, (c) Crown Copyright

MLG **Meldrum Lee & Gillatt**
Architects, Quantity Surveyors
Management & Cost Consultants

PROPOSED ALTERATIONS AT GOSBERTON HOUSE, GOSBERTON, SPALDING LINCS
PROPOSED LOCATION PLAN

Date 12/05/98
Drawn by AS
No. 13505-38
Scale 1:2500
Checked by BGH

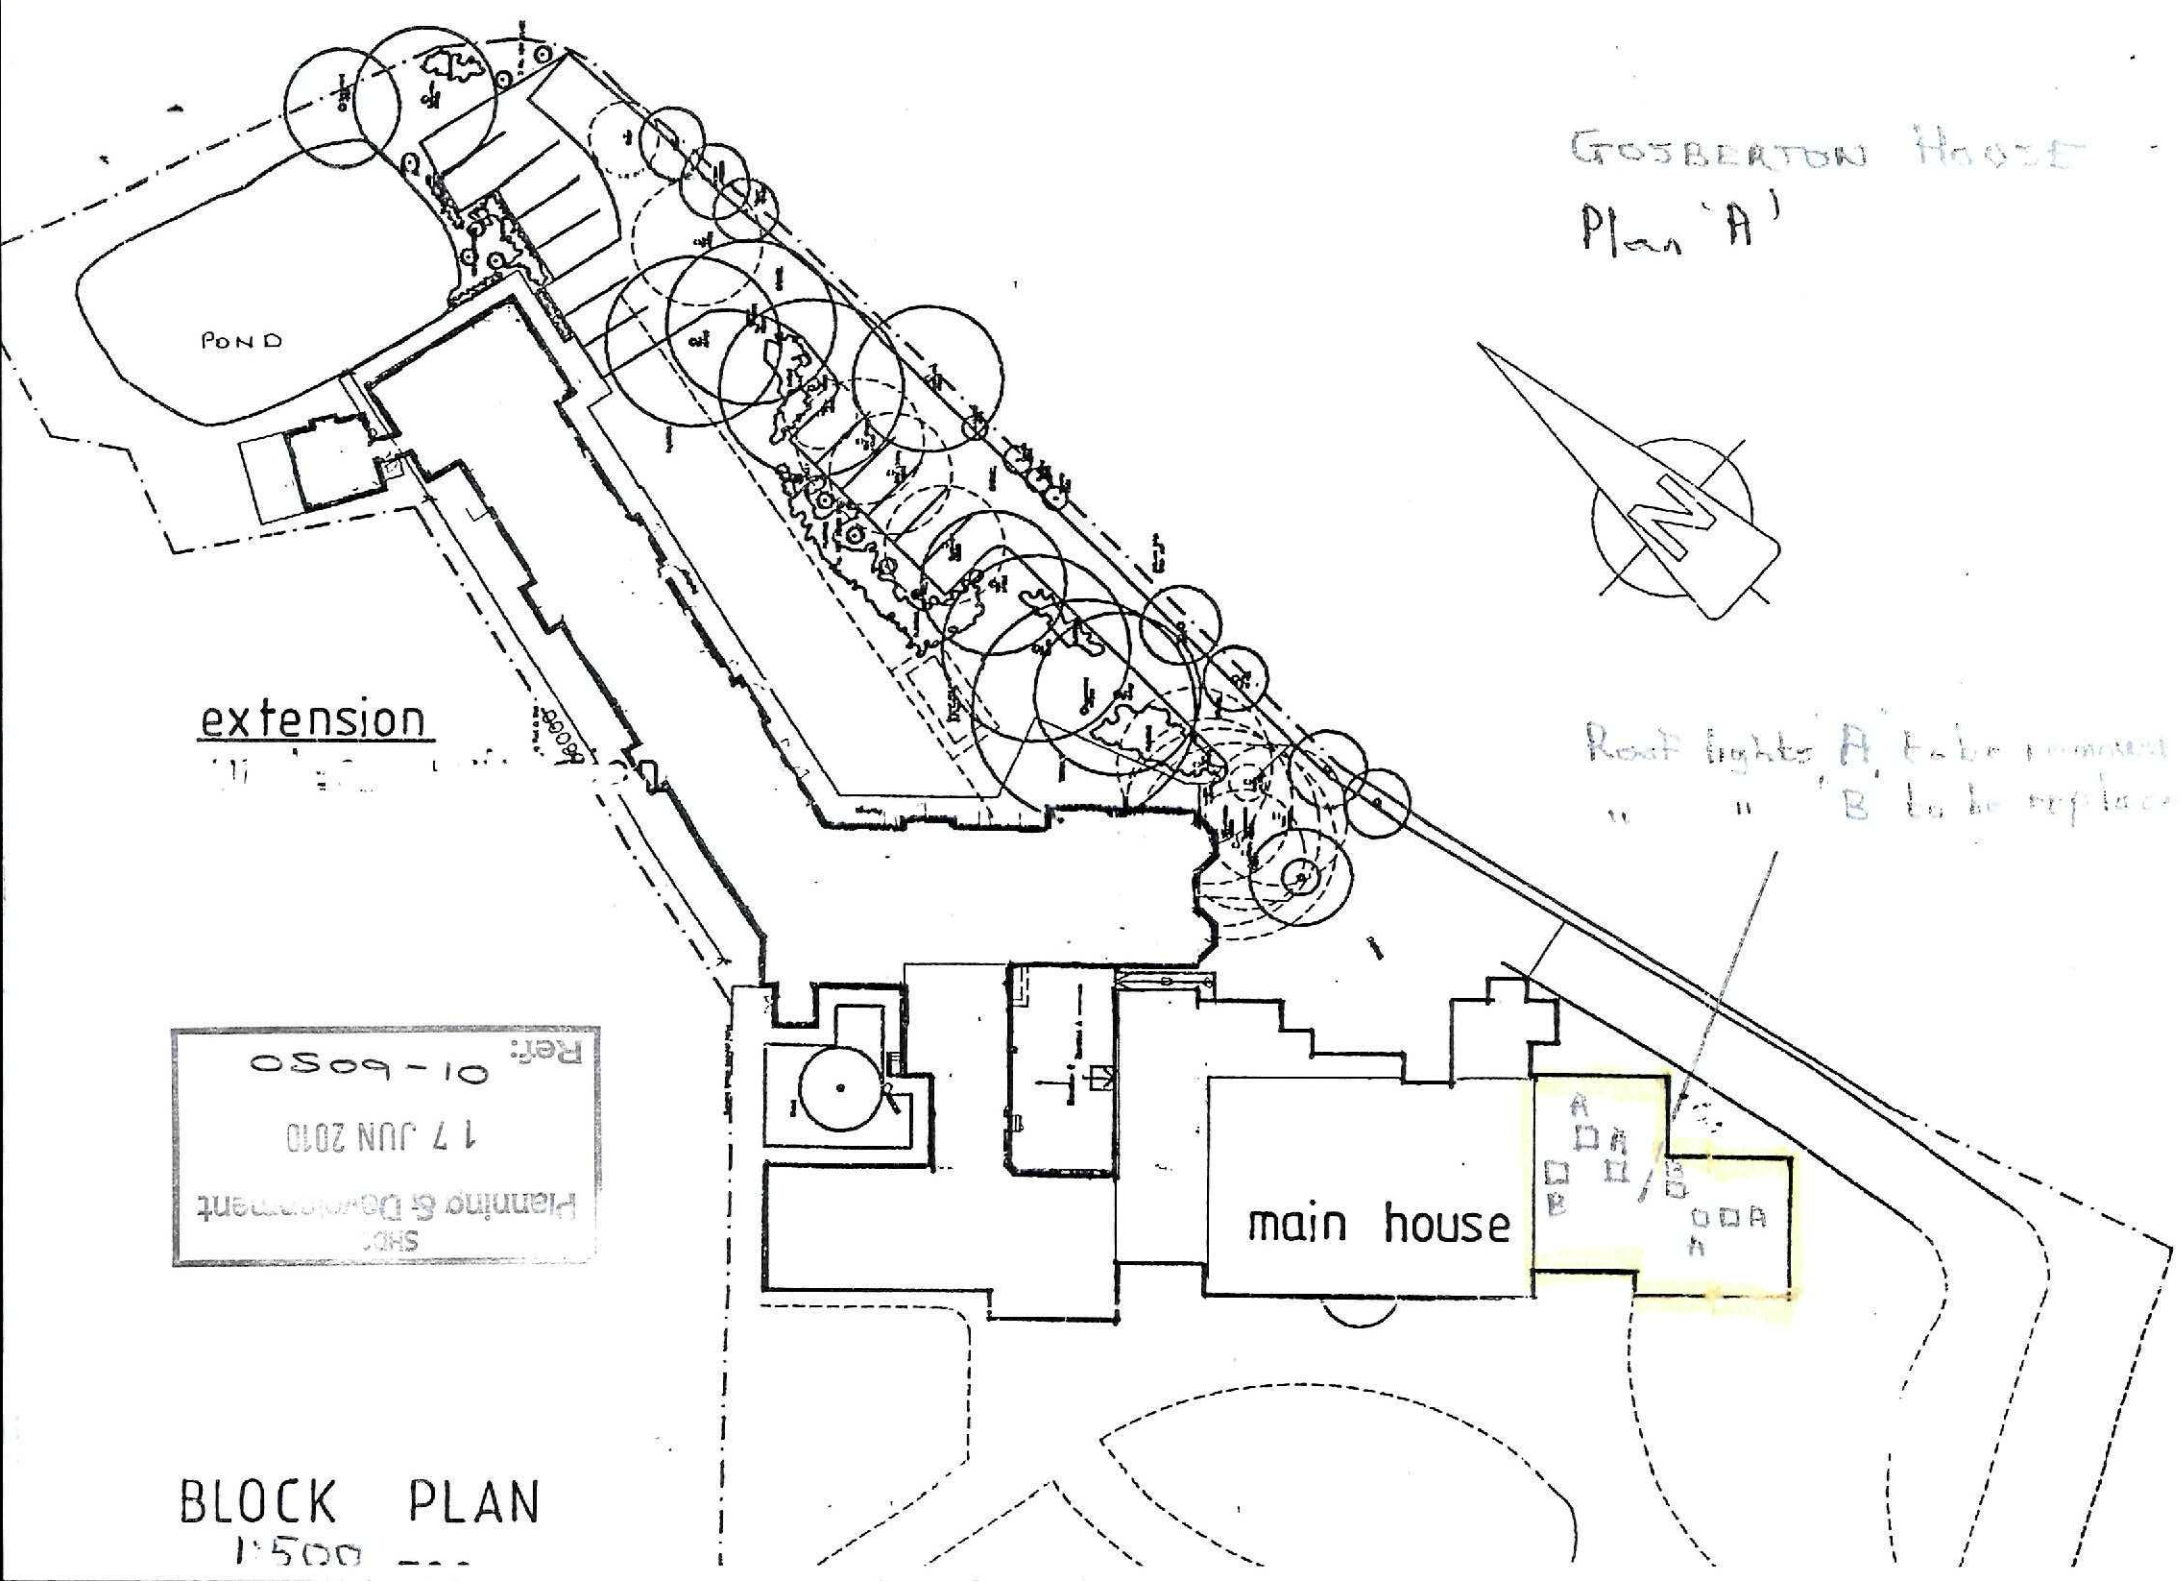

GOSBERTON HOUSE

Plan 'A'

Roof lights 'A' to be removed

" " 'B' to be replaced

Ref: 01-6050

17 JUN 2010

Planning & Development

SHC

BLOCK PLAN

1:500