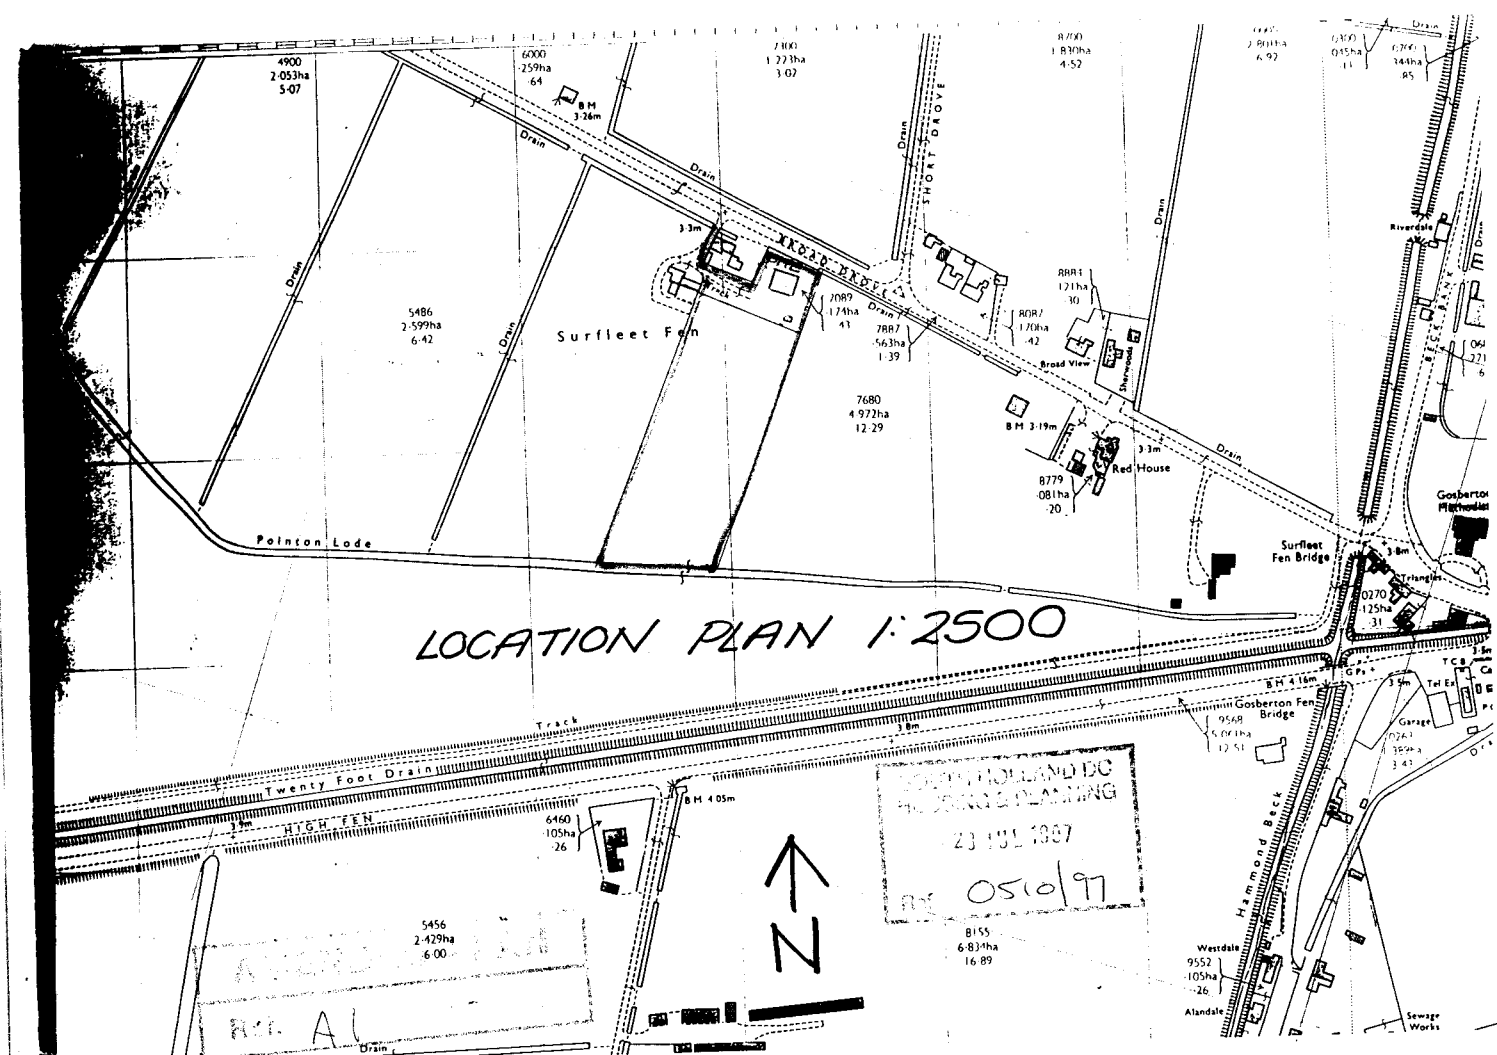
LOCATION PLAN 1:2500
Surfleet Fen
Pointon Lode
Twenty Foot Drain
HIGH FEN
Track
Drain
SHORT DROVE
BROAD DROVE
Red House
Broad View
Sherwoods
Surfleet Fen Bridge
Gosberton Fen Bridge
Hammond Beck
Riverdale
Westdale
Alandale
Sewage Works
Garage
Triangles
BM 3·26m
BM 3·19m
BM 4·16m
BM 4·05m
3·3m
3·8m
3·5m
3·9m
4900
2·053ha
5·07
6000
·259ha
·64
5486
2·599ha
6·42
7680
4·972ha
12·29
8779
·081ha
·20
8155
6·834ha
16·89
6460
·105ha
·26
5456
2·429ha
6·00
9552
·105ha
·26
0270
·125ha
·31
N
0510/97
Ref. A1