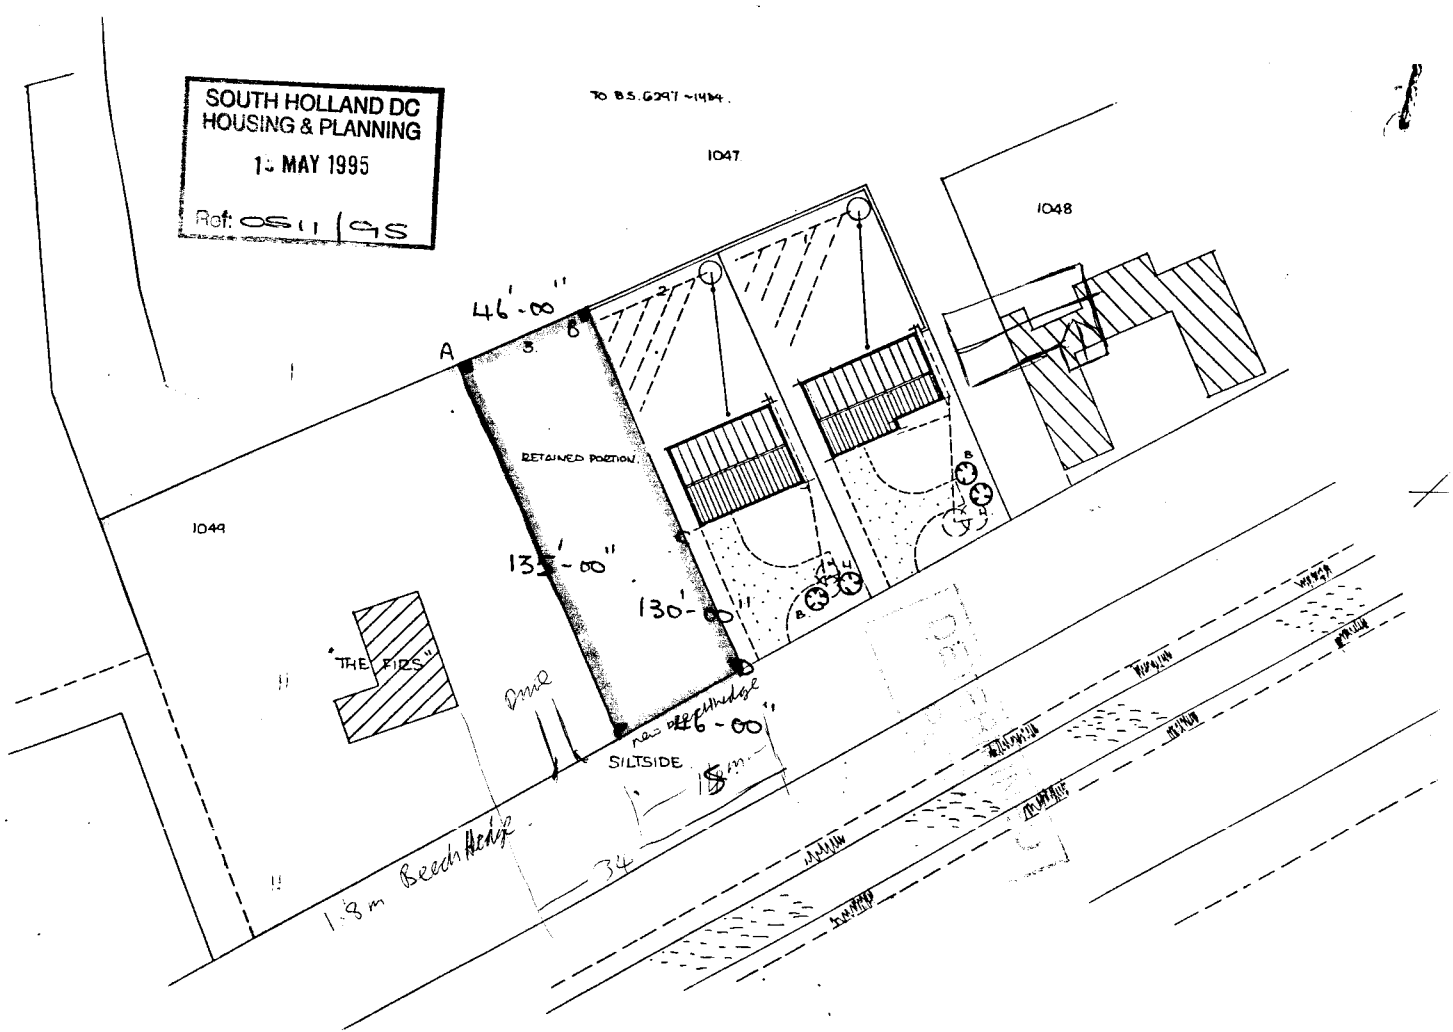
SOUTH HOLLAND DC
HOUSING & PLANNING
15 MAY 1995
Ref: 0511/95
To B.S. 6297 ~1984.
1047
1048
1049
46'-00"
A
B
RETAINED PORTION
135'-00"
130'-00"
"THE FIRS"
SILTSIDE
1.8m Beech Hedge
34

Mrs H Matthews,
The Firs,
52 Siltside,
Gosberton Risegate,
Spalding,
Lincs.
PE11 4ET.

Mr P Udy

PJU/JJ H08/0511/95

29 Jun 1995

Dear Madam,

ALTERATIONS TO WINDOW AND DOOR AT 52 SILTSIDE, GOSBERTON RISEGATE.

I write in response to your letter received on the 8th June 1995.

I agree that it will be more suitable to replace the bathroom window with a "Georgian" style window so that it matches other windows in your house. Similarly I consider that it would be appropriate to change the door to one with fewer glass panels, so that it matches more closely the arched window above it.

Planning permission would not be needed for these changes but since your property is listed, Listed Building Consent would be needed. I will require detailed plans showing the proposed alterations which should be at a scale of not less than 1:50 with details of sections through glazing bars etc being at a scale of 1:20. Whilst there is no reason why you should not draw these yourself, if you are able, since it is a Listed Building I would advise that you obtain professional help. The more clear the submitted details are the easier it is for the Local Planning Authority to appreciate the proposal and be supportive of it.

I enclose the necessary Listed Building application forms for you.

Yours faithfully

Peter Udy

P.P. N Midlen
Development Control Manager

Enc.