

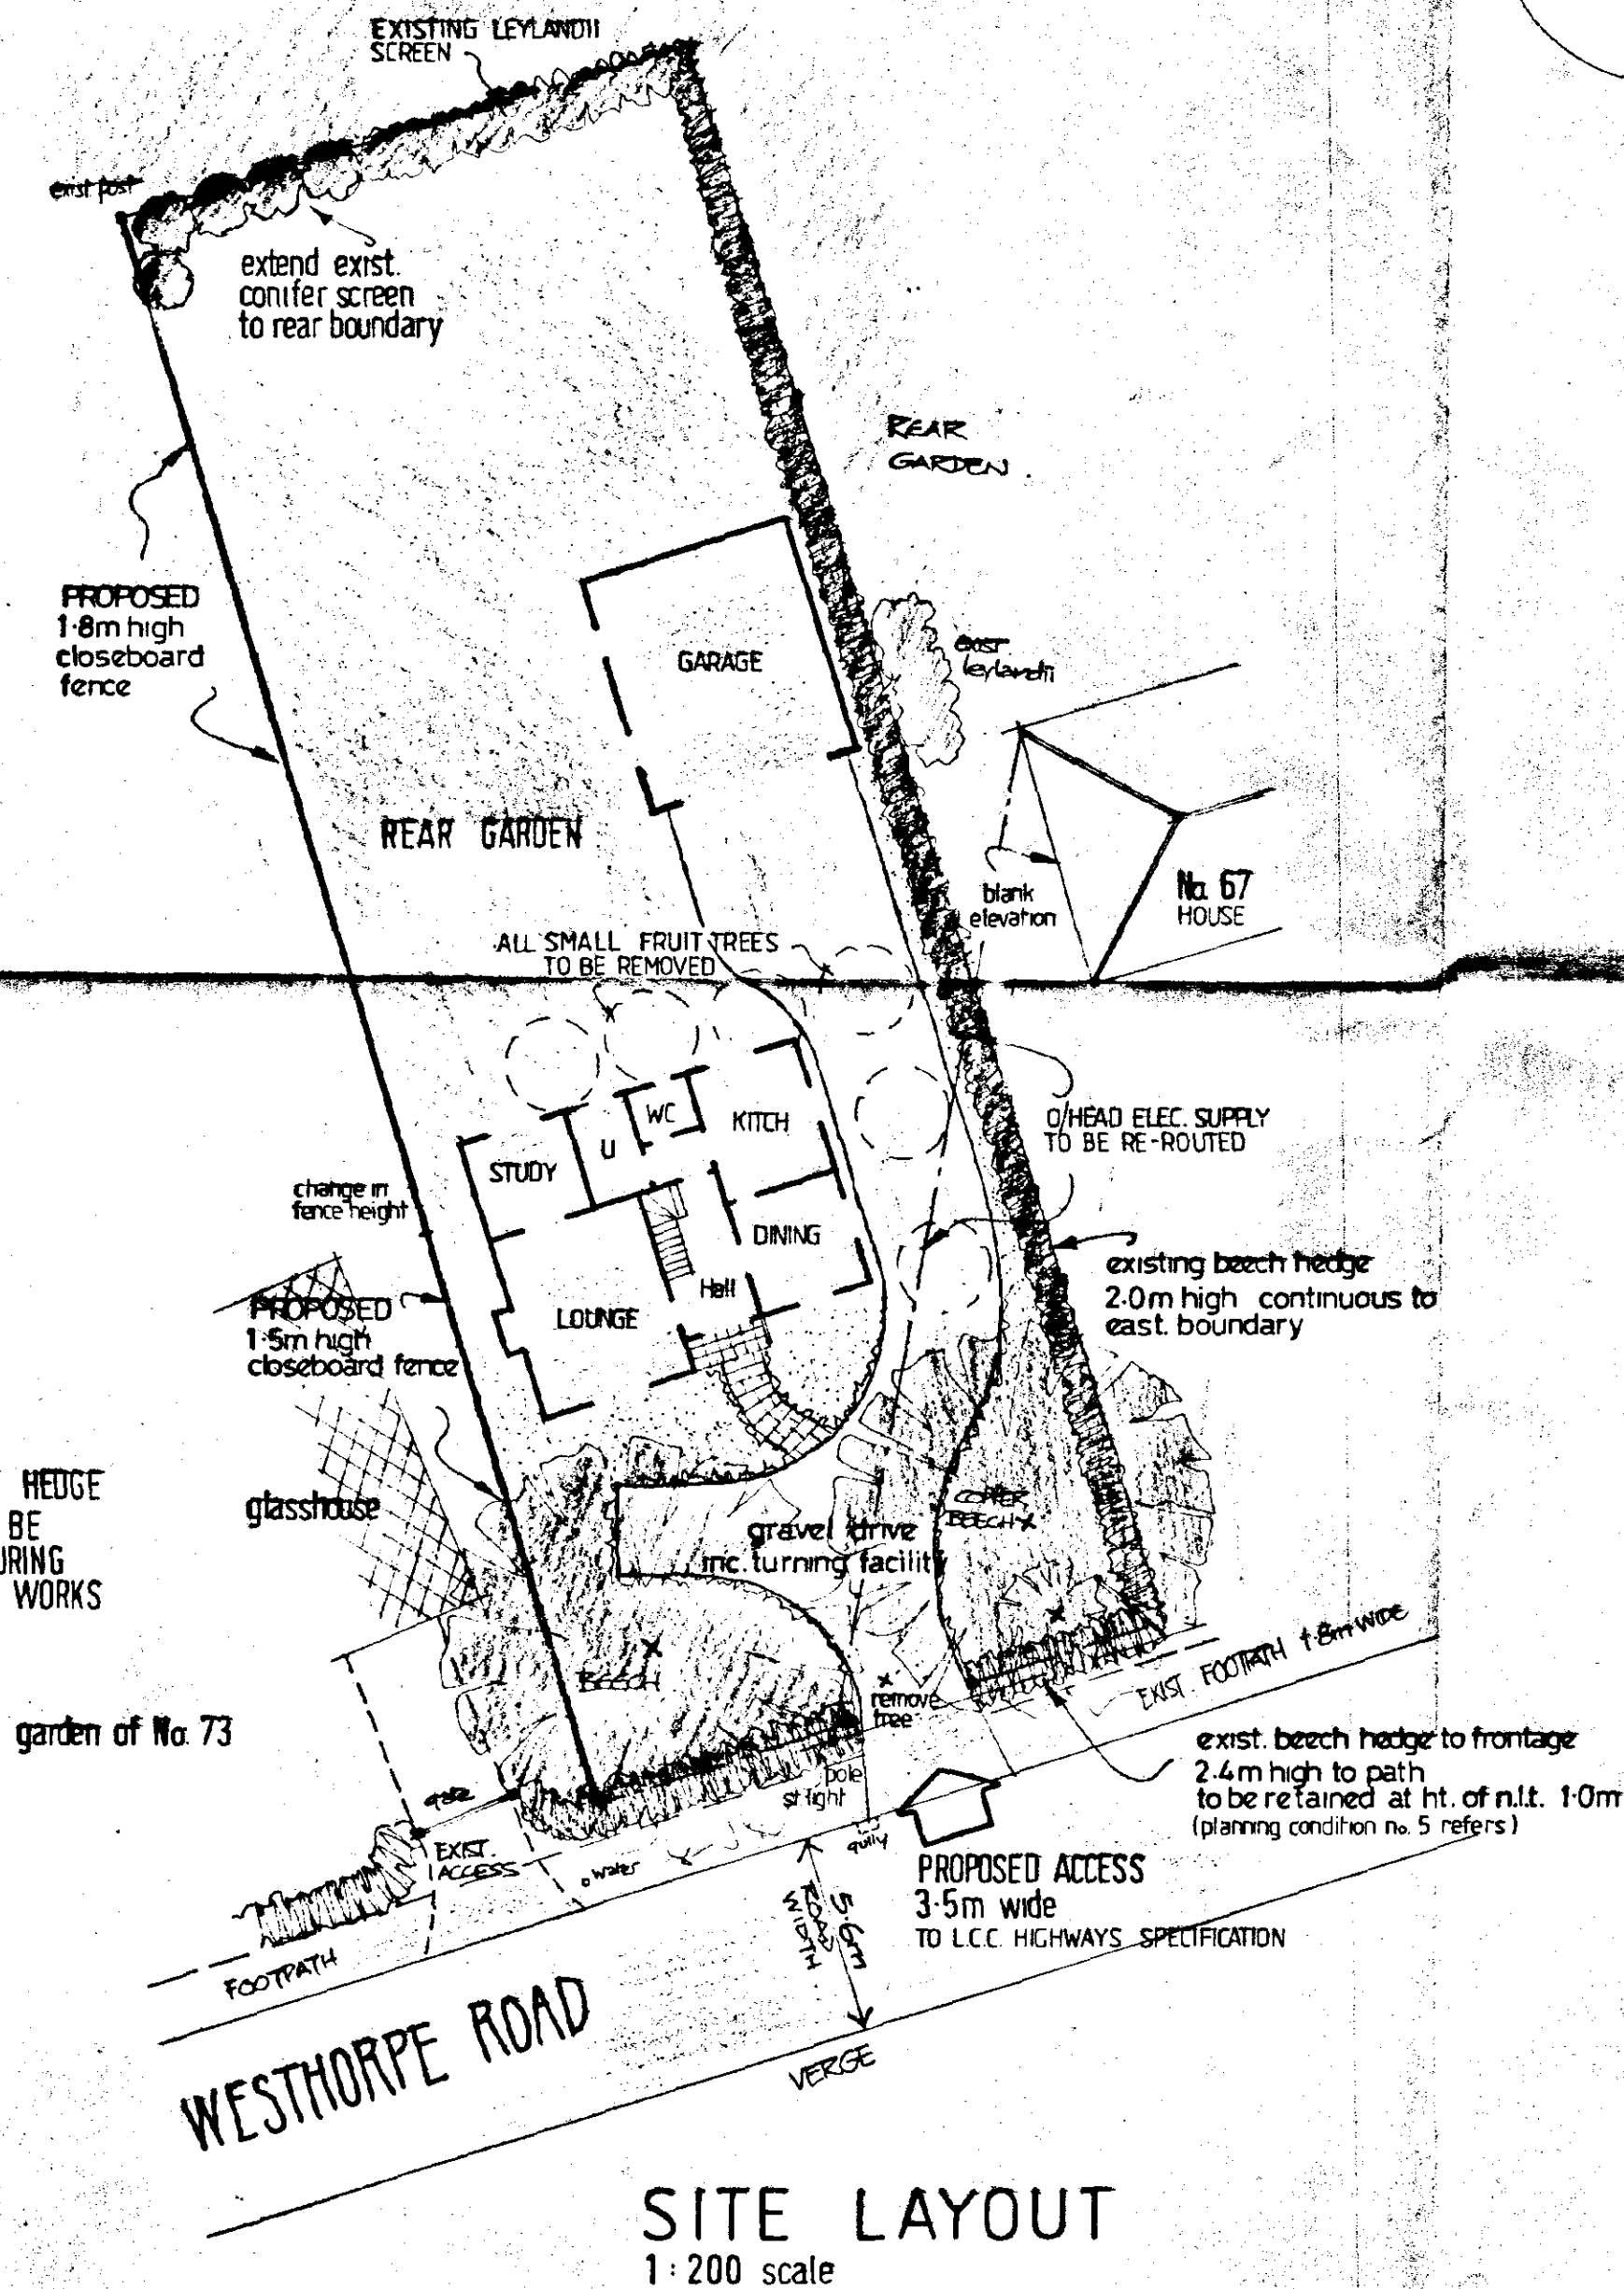


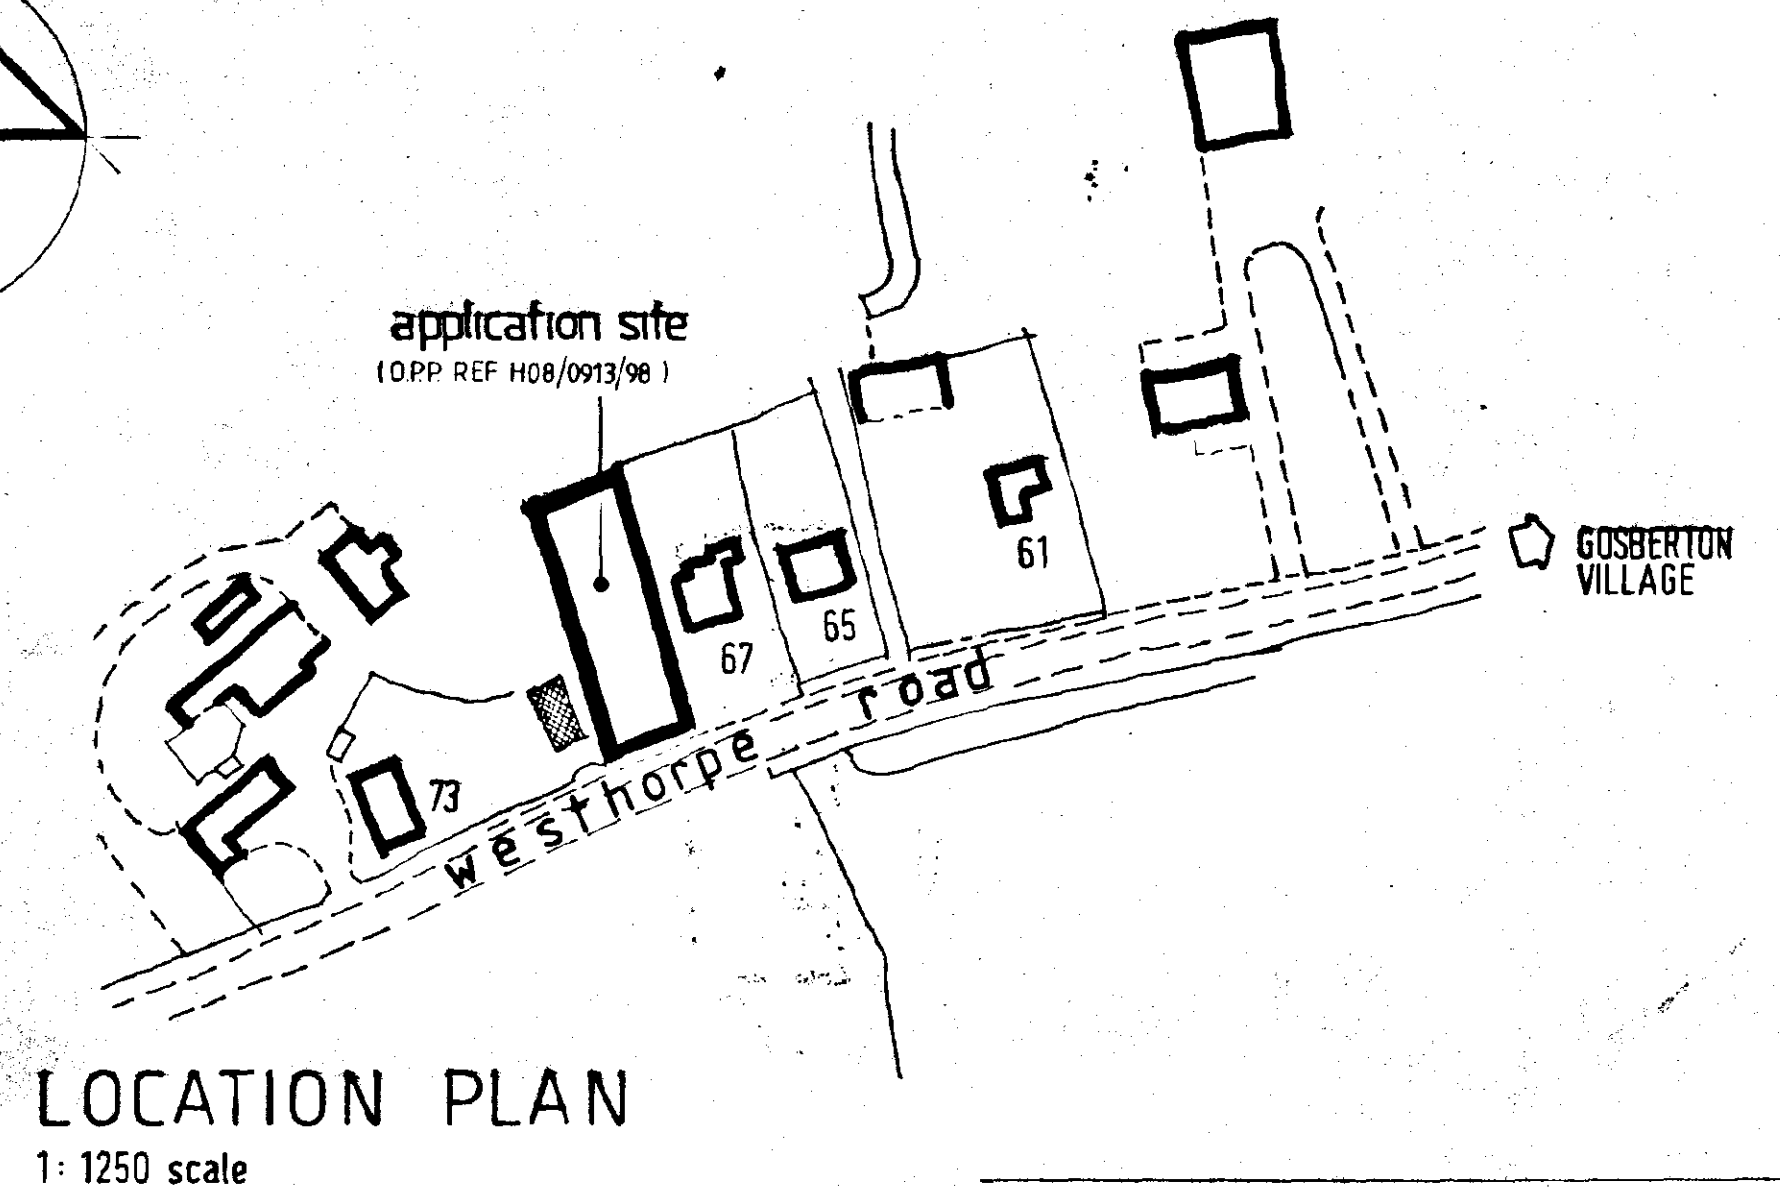

SITE LAYOUT
1:200 scale

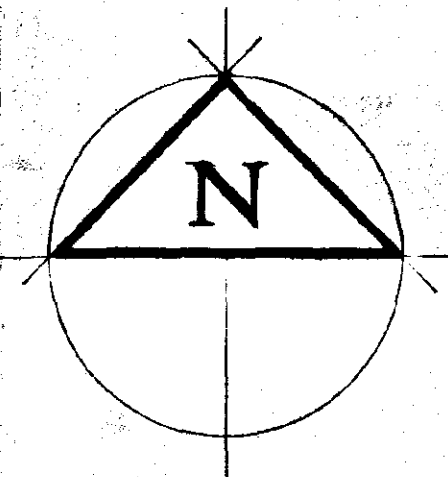

LOCATION PLAN
1:1250 scale

**DETERMINED
PLAN**

Moulton Design

Planning & Architecture

63 East Cob Gate, Moulton, Lincolnshire PE12 6QJ
Tel / Fax 01406 373307 Principal: Alan J. Finch

PROPOSED DETACHED HOUSE
WITH DETACHED DOUBLE GARAGE
ADJACENT No. 67 WESTHORPE ROAD
GOSBERTON SPALDING Lincs.
for Mr. & Mrs. N. Rudd

LOCATION PLAN
SITE LAYOUT

SOUTH HOLLAND DC
HOUSING & PLANNING
25 MAY 1999
Ref: 0513/99


1:1250 / 1:200

05-99

alan j. finch


990204/02

external matts.
& detailing as dwelling

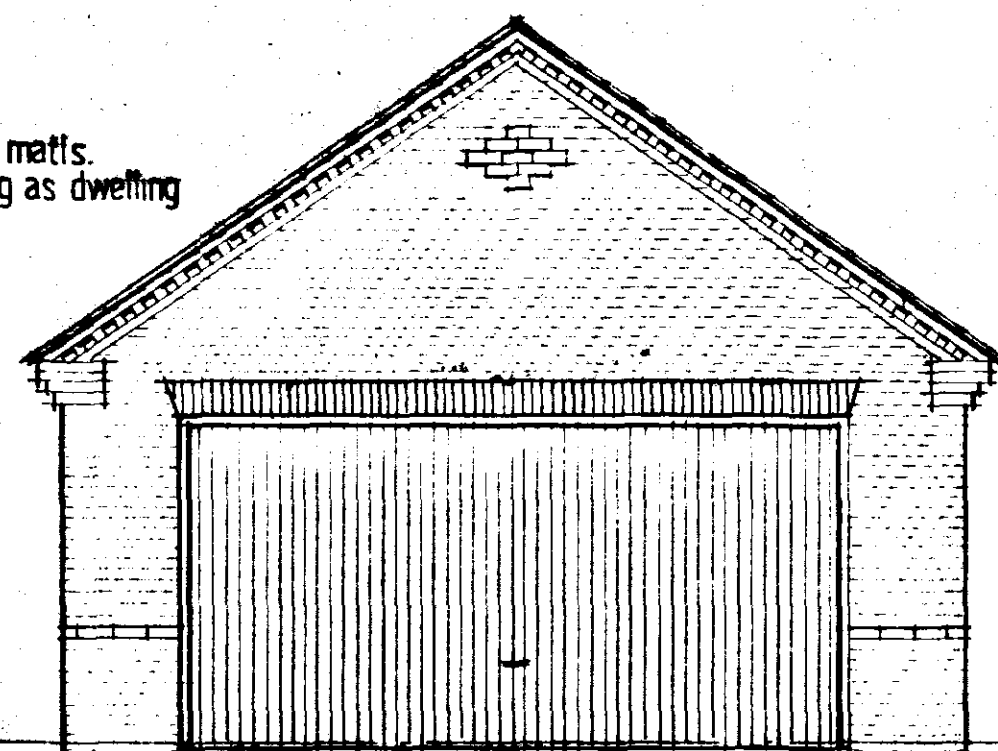


front


brick eaves
inc. dentil
detailing

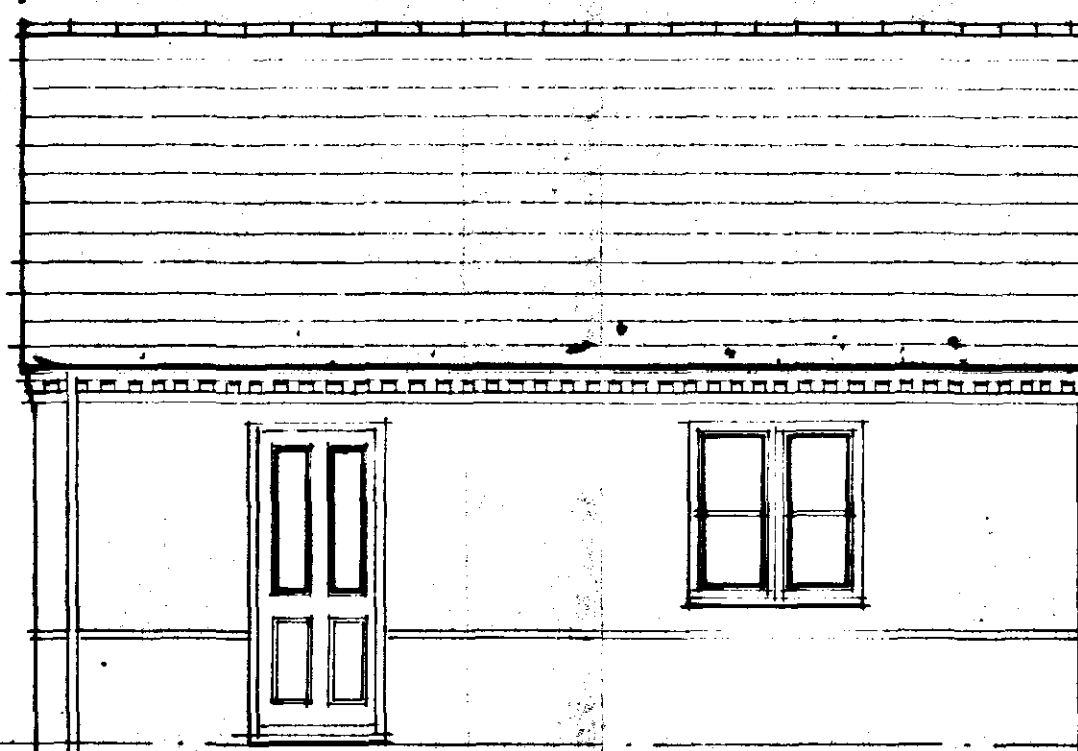

side

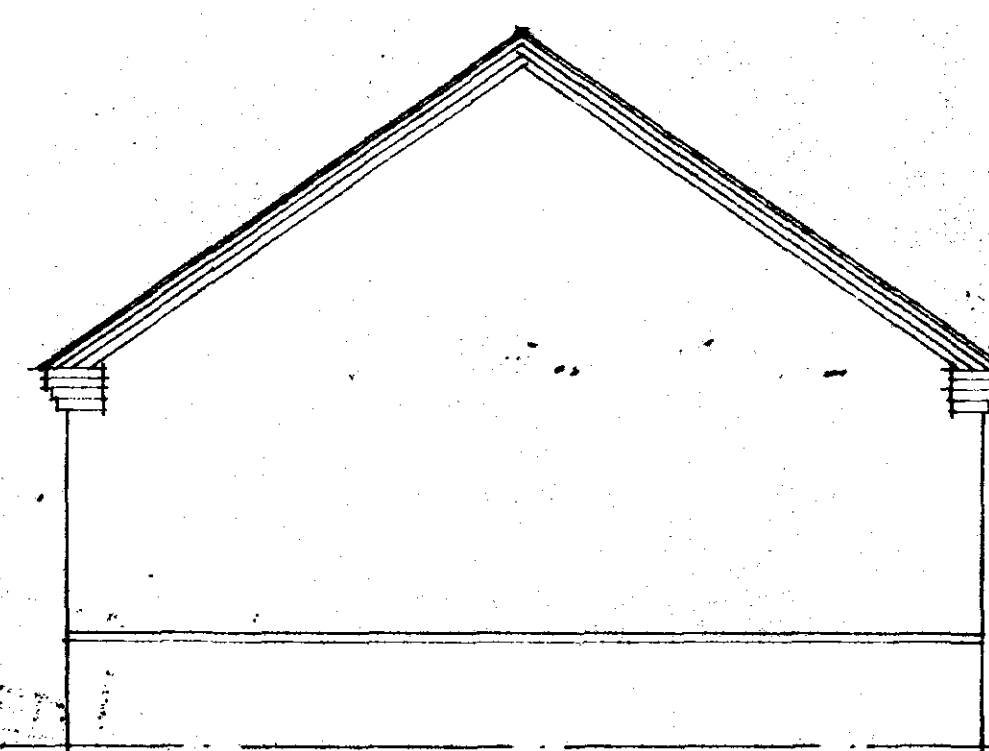

rear

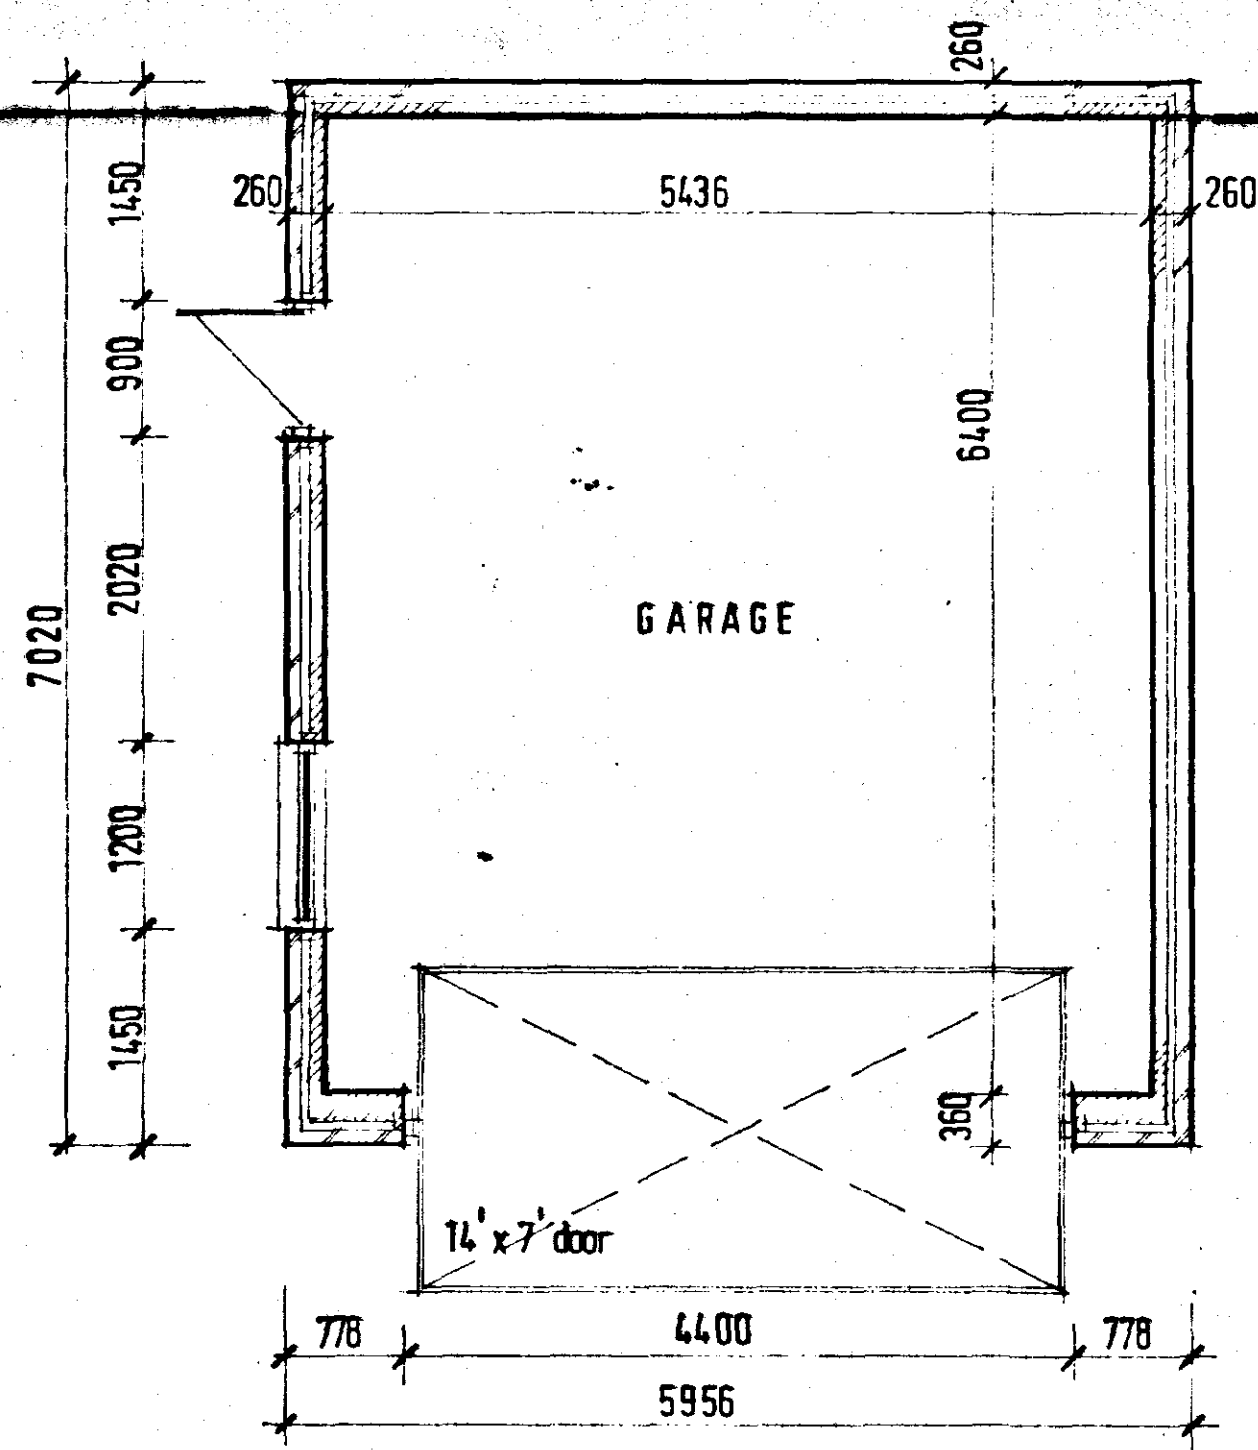

LAYOUT

Moulton Design

Planning & Architecture

63 East Cob Gate, Moulton, Lincolnshire PE12 6QJ
Tel / Fax 01406 373307 Principal: Alan J. Finch



**DETERMINED
PLAN**

SOUTH HOLLAND DC
HOUSING & PLANNING
25 MAY 1999
Ref: 0513/99


PROPOSED DETACHED HOUSE
WITH DETACHED DOUBLE GARAGE
ADJACENT No. 67 WESTHORPE ROAD
GOSBERTON SPALDING Lincs
for Mr & Mrs. N. Rudd

GARAGE

1:50	05.99	alan j. finch
		990204/03

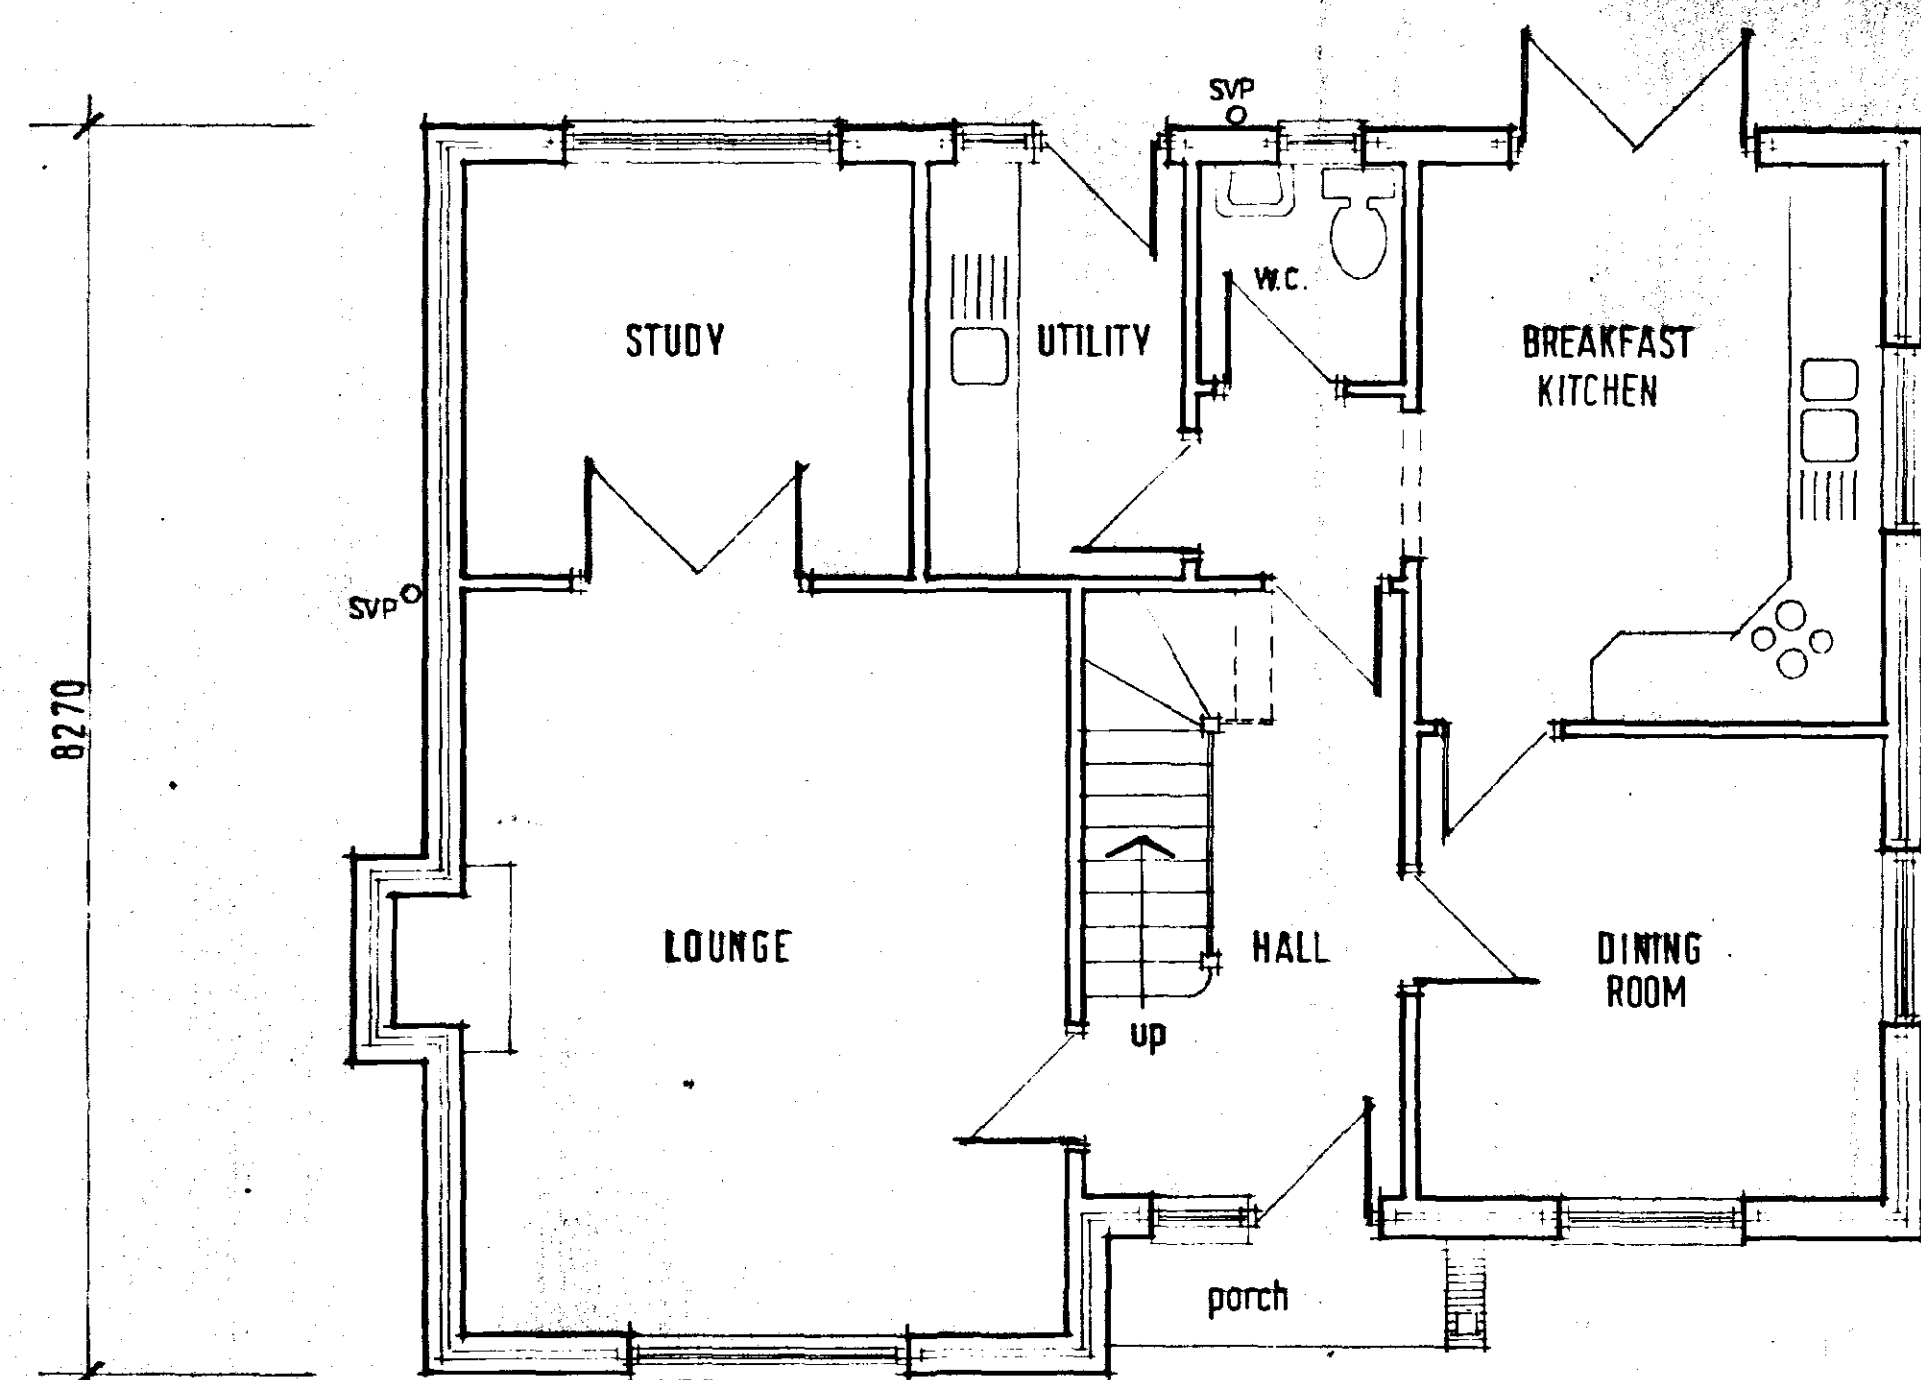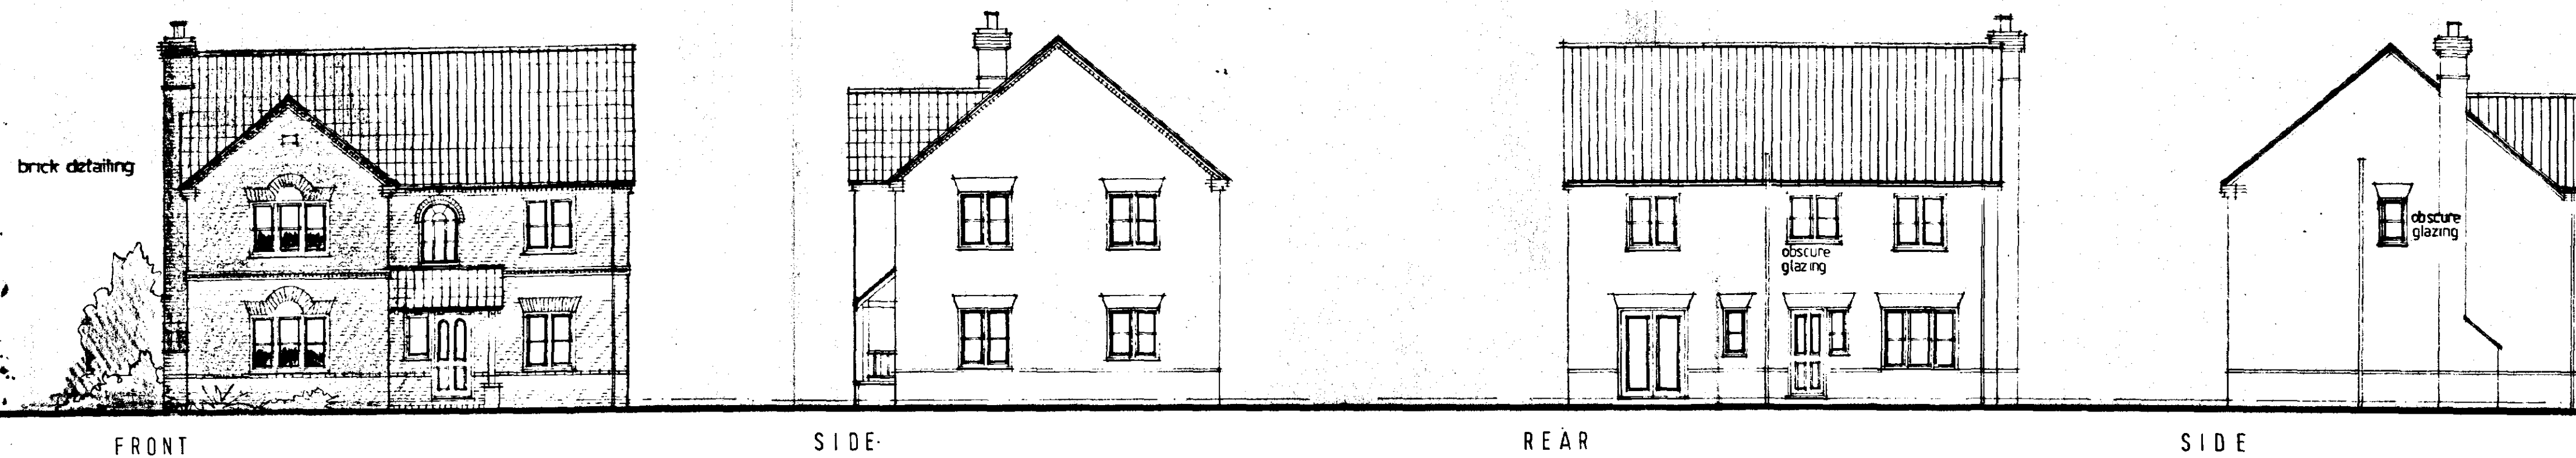

GROUND FLOOR

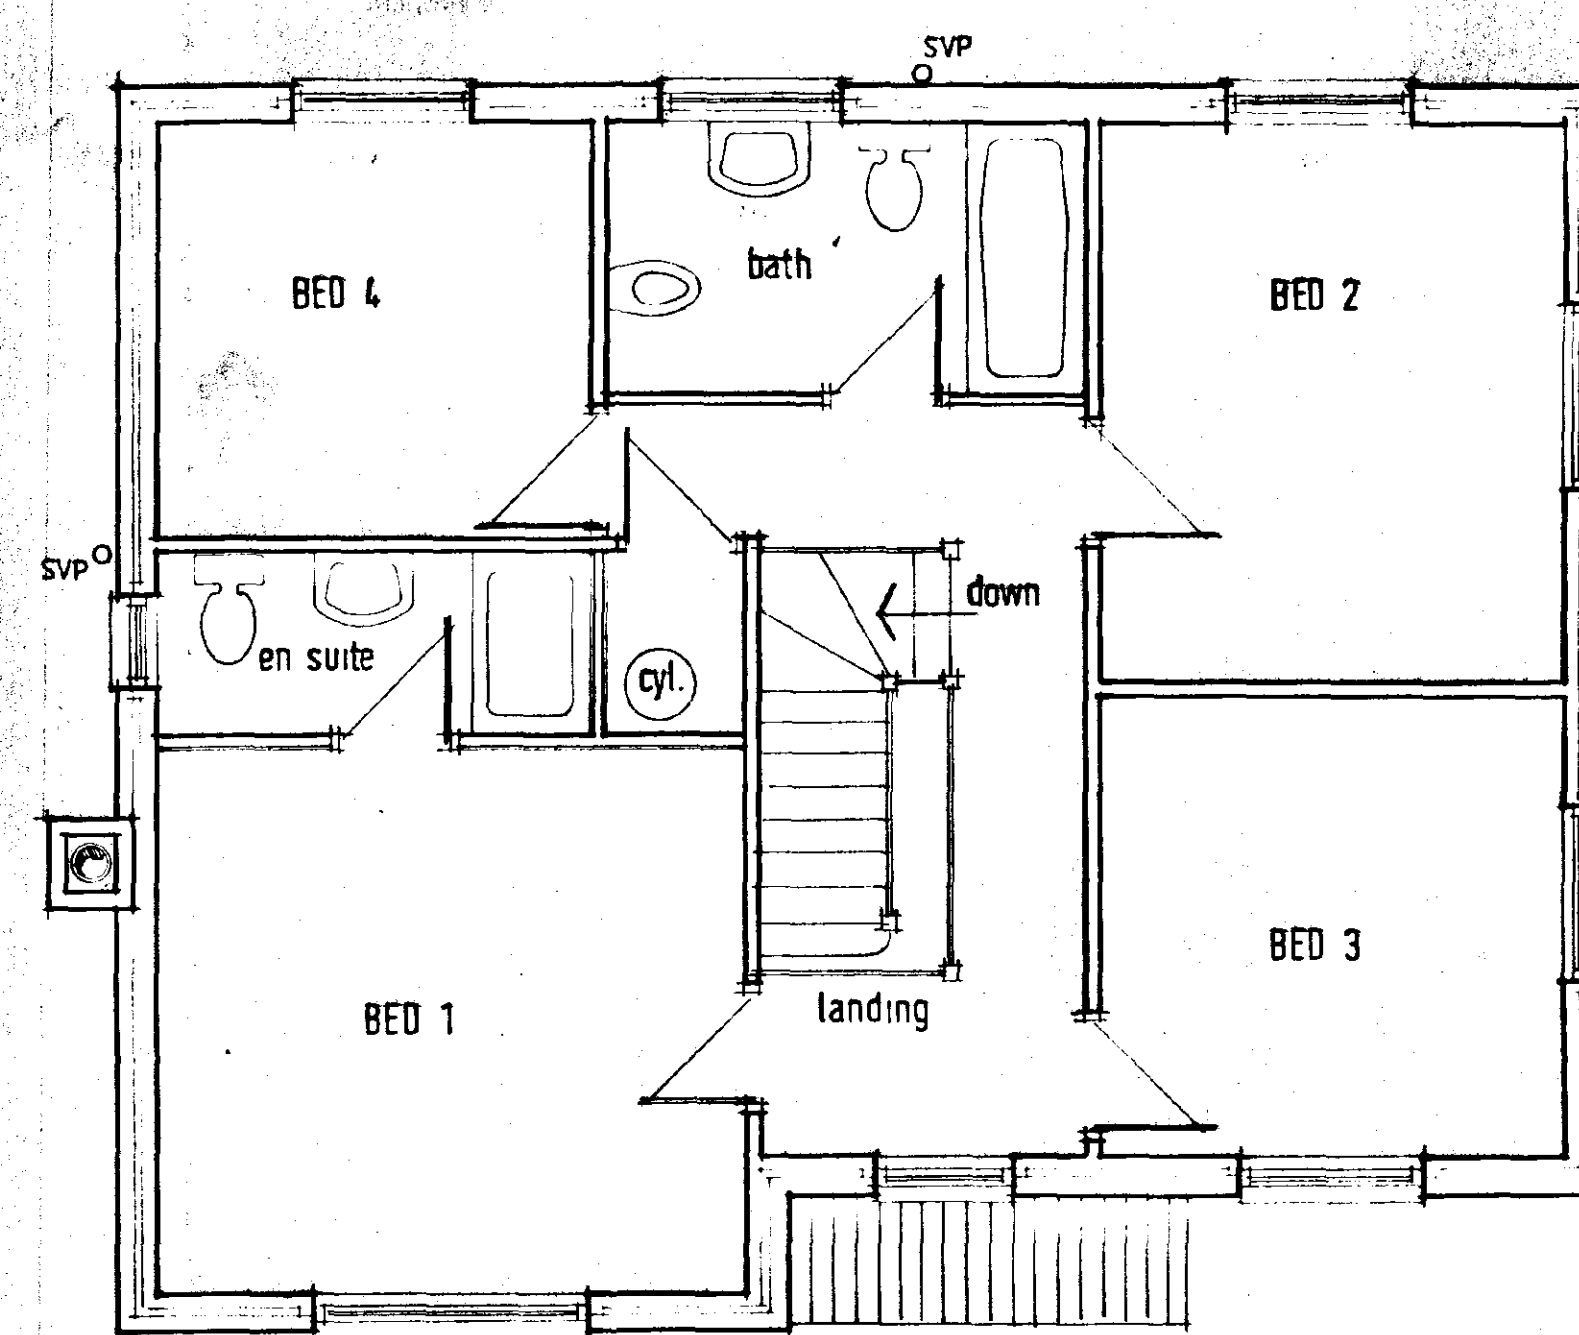

FIRST FLOOR

SOUTH HOLLAND DC
HOUSING & PLANNING
25 MAY 1999
Ref: 0513/99

**DETERMINED
PLAN**

Moulton Design
Planning & Architecture

63 East Cob Gate, Moulton, Lincolnshire PE12 6QJ
Tel / Fax 01406 373307 Principal: Alan J. Finch

PROPOSED DETACHED HOUSE
WITH DETACHED DOUBLE GARAGE
ADJACENT No. 67 WESTHORPE ROAD
GOSBERTON SPALDING Lincs
for Mr. & Mrs. N. Rudd

FLOOR LAYOUTS
ELEVATIONS

1:100 / 1:50 03-99 Alan J. Finch

990204 / 01