


Site Area = 780m²
Frontage = 10.5m

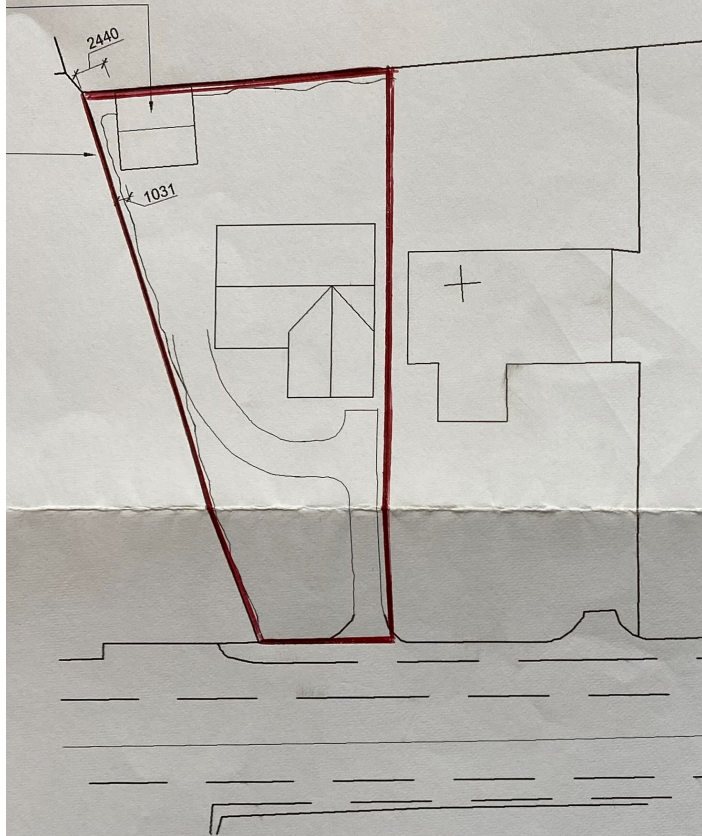

Site Block Plan

Scale 1:500

rev "C" - 27.01.09 - Garage Note added

rev "B" - 18.12.08 - Garage added

rev "A" - 23.07.08 - Garage omitted to gain Planning Permission

Client :

Mrs C Davidson
117 High Street
Gosberton
PE11 4NA

Site :

**Proposed Residential
Development at 98 High
Street, Gosberton**

Drawing Title

**Site Location &
Block Plan**



2 Red Lion Street
Spalding
PE11 1SX
Tel / Fax: 01775 768 921
Mobile : 07815 112 058
e-mail: jason@remwaydesign.co.uk

Date : **aug07**

Scale : As noted

Drawing No:

1500 - 03 "C"