


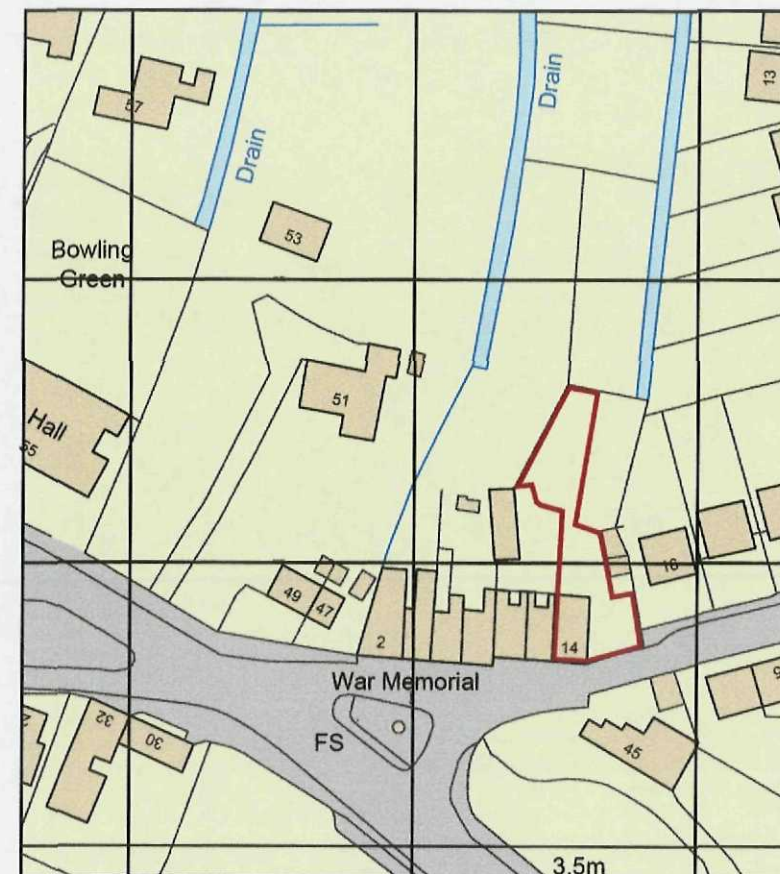

Ordnance Survey, (c) Crown Copyright 2015. All rights reserved. Licence number 100022432

SCALE 1 : 1250
SCALE 1 : 1

Site Location Plan



SCALE 1 : 500
SCALE 1 : 1

Site Block Plan

DO NOT SCALE THIS DRAWING. THE CONTRACTOR IS DEEMED TO HAVE CHECKED ALL DIMENSIONS ON SITE AND REPORT ANY DISCREPANCIES TO OGLESBY & LIMB LTD. THE CONTENTS OF THIS DRAWING ARE COVERED BY COPYRIGHT AND REMAIN THE PROPERTY OF OGLESBY & LIMB LTD. WRITTEN APPROVAL MUST BE OBTAINED FROM OGLESBY & LIMB LTD PRIOR TO DUPLICATION OR REPRODUCTION OF THIS DRAWING OR ITS CONTENTS. ANY DIMENSIONS NOT SHOWN ARE TO BE CHECKED AND AGREED WITH OGLESBY & LIMB LTD.

A Jun'15 Block Plan Dimension Shown As Required. CLS

Ref.	Date	Description	Initial

Oglesby & Limb Ltd
Chartered Architect
Suites 4 & 5, Market Chambers
12 Market Place, Spalding, Lincs
PE11 1SL
Tel: 01775 781198
e-mail: design@o-l-ltd.co.uk

Client:
Mr K Sylvester

Project:
Proposed alterations and extension to
14 Mill Lane,
Gosberton, Spalding,
Lincolnshire,
PE11 4NN

Drawing Title:
Site Location & Block Plan
LBC & PLANNING APPLICATION ISSUE

Date:	May 2015	Scale:	as shown @ A3
Drawn by:	CLS	Checked by:	AJO

Drawing Number:	Rev:
A1144 - 01	A