


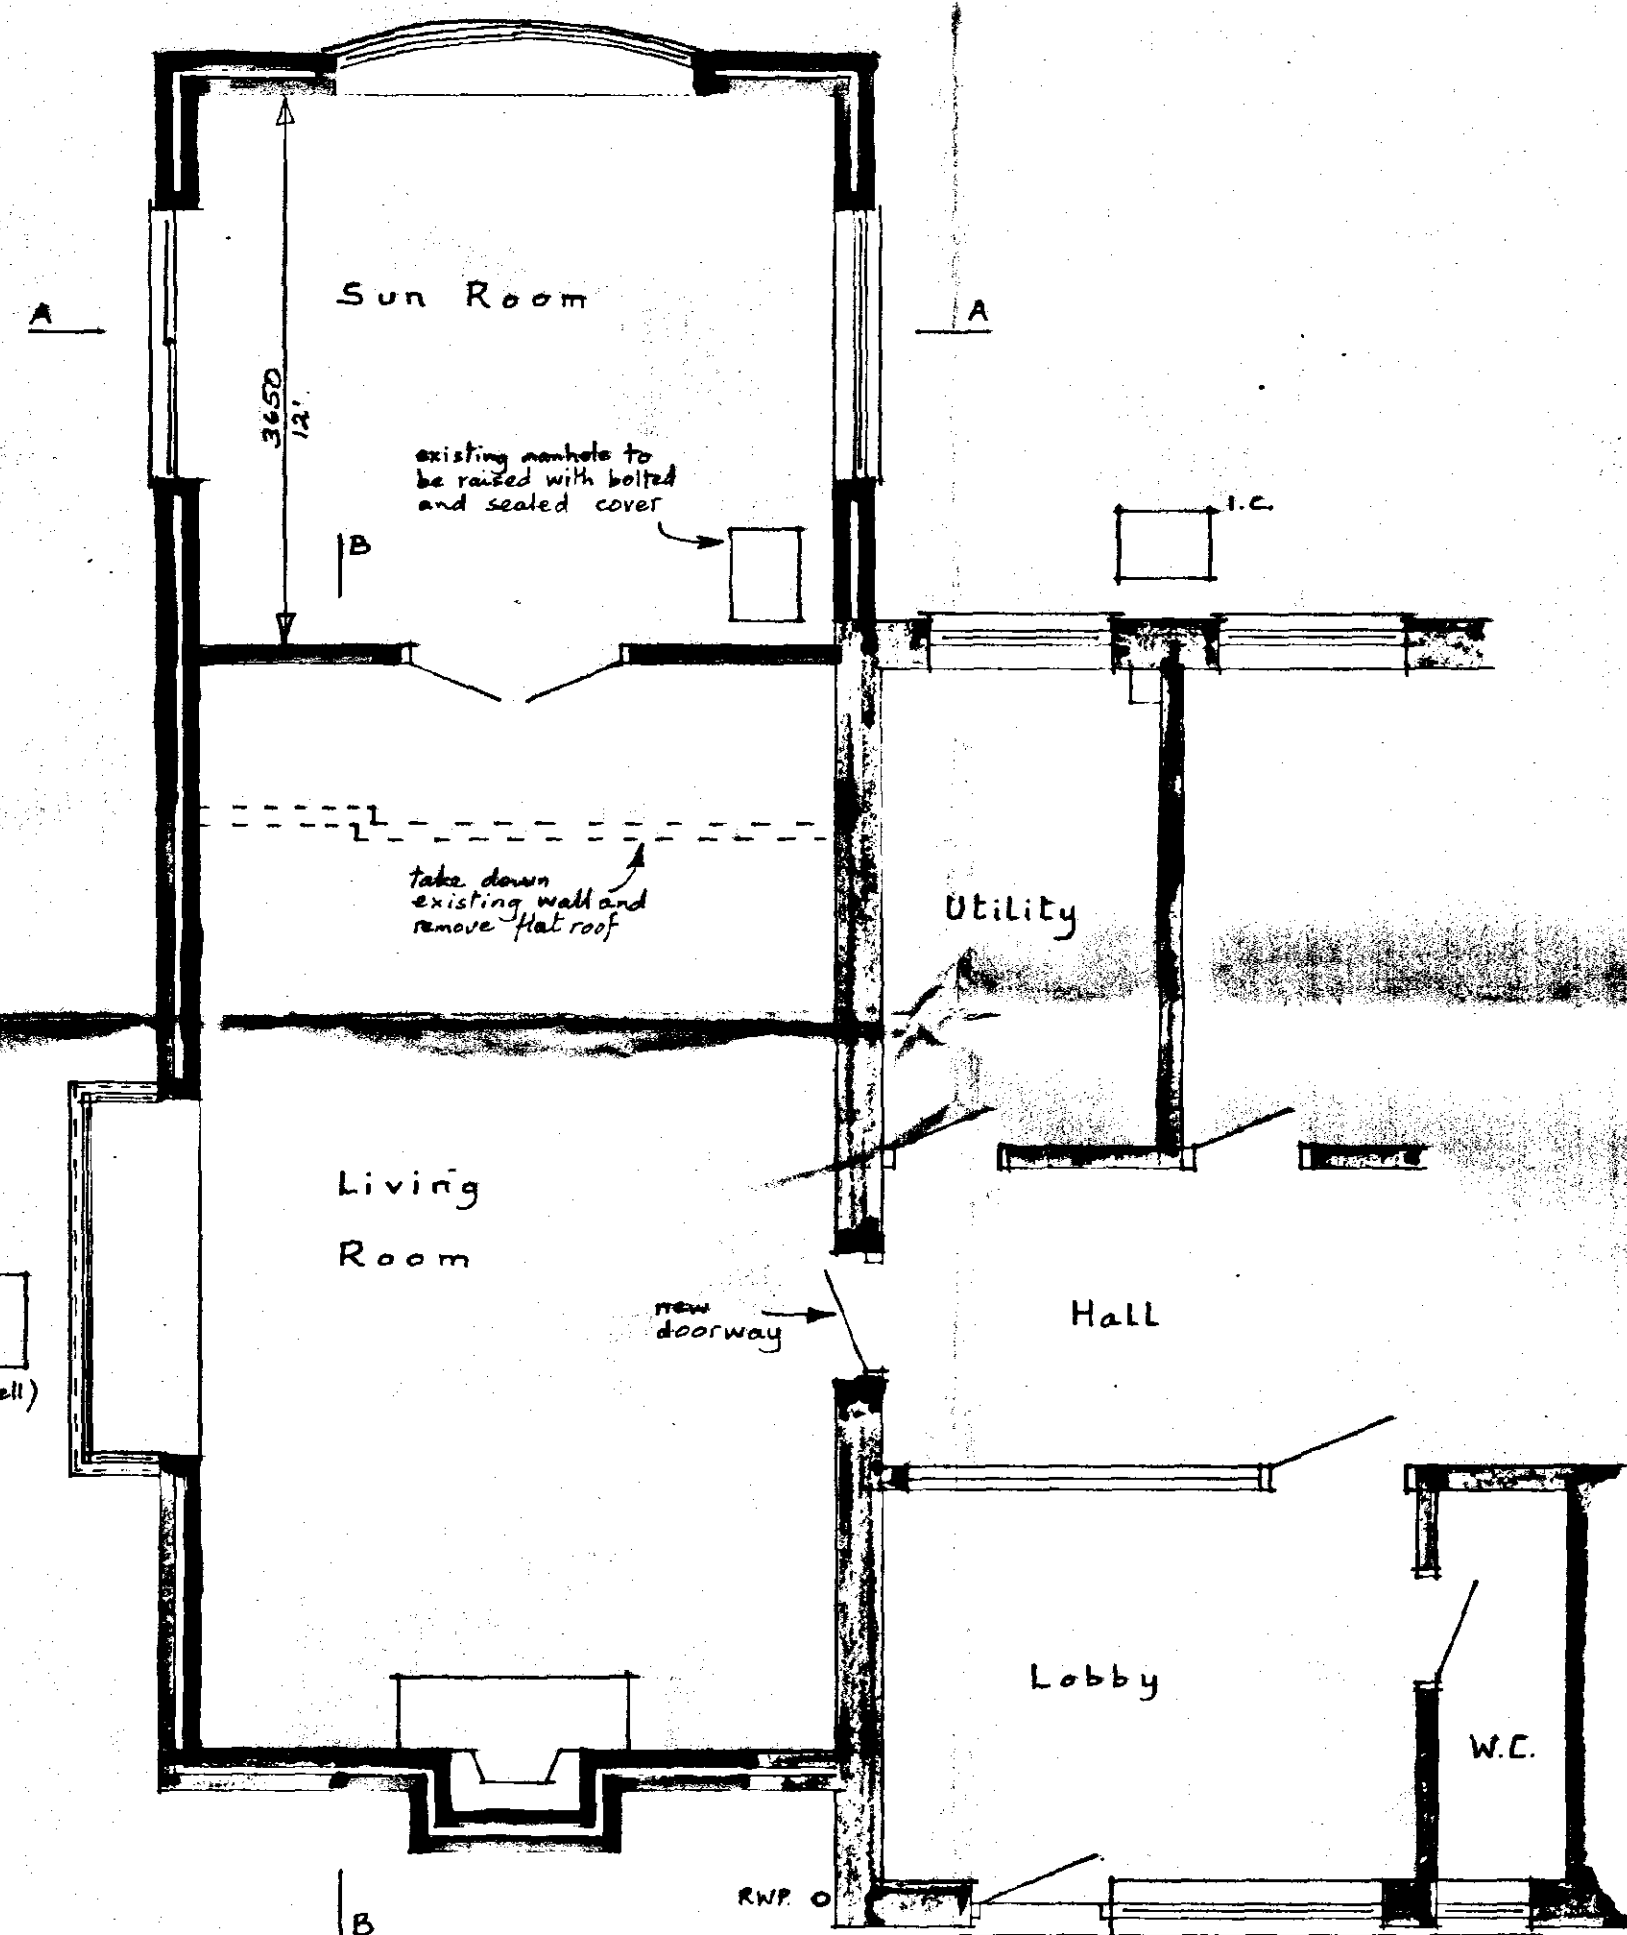
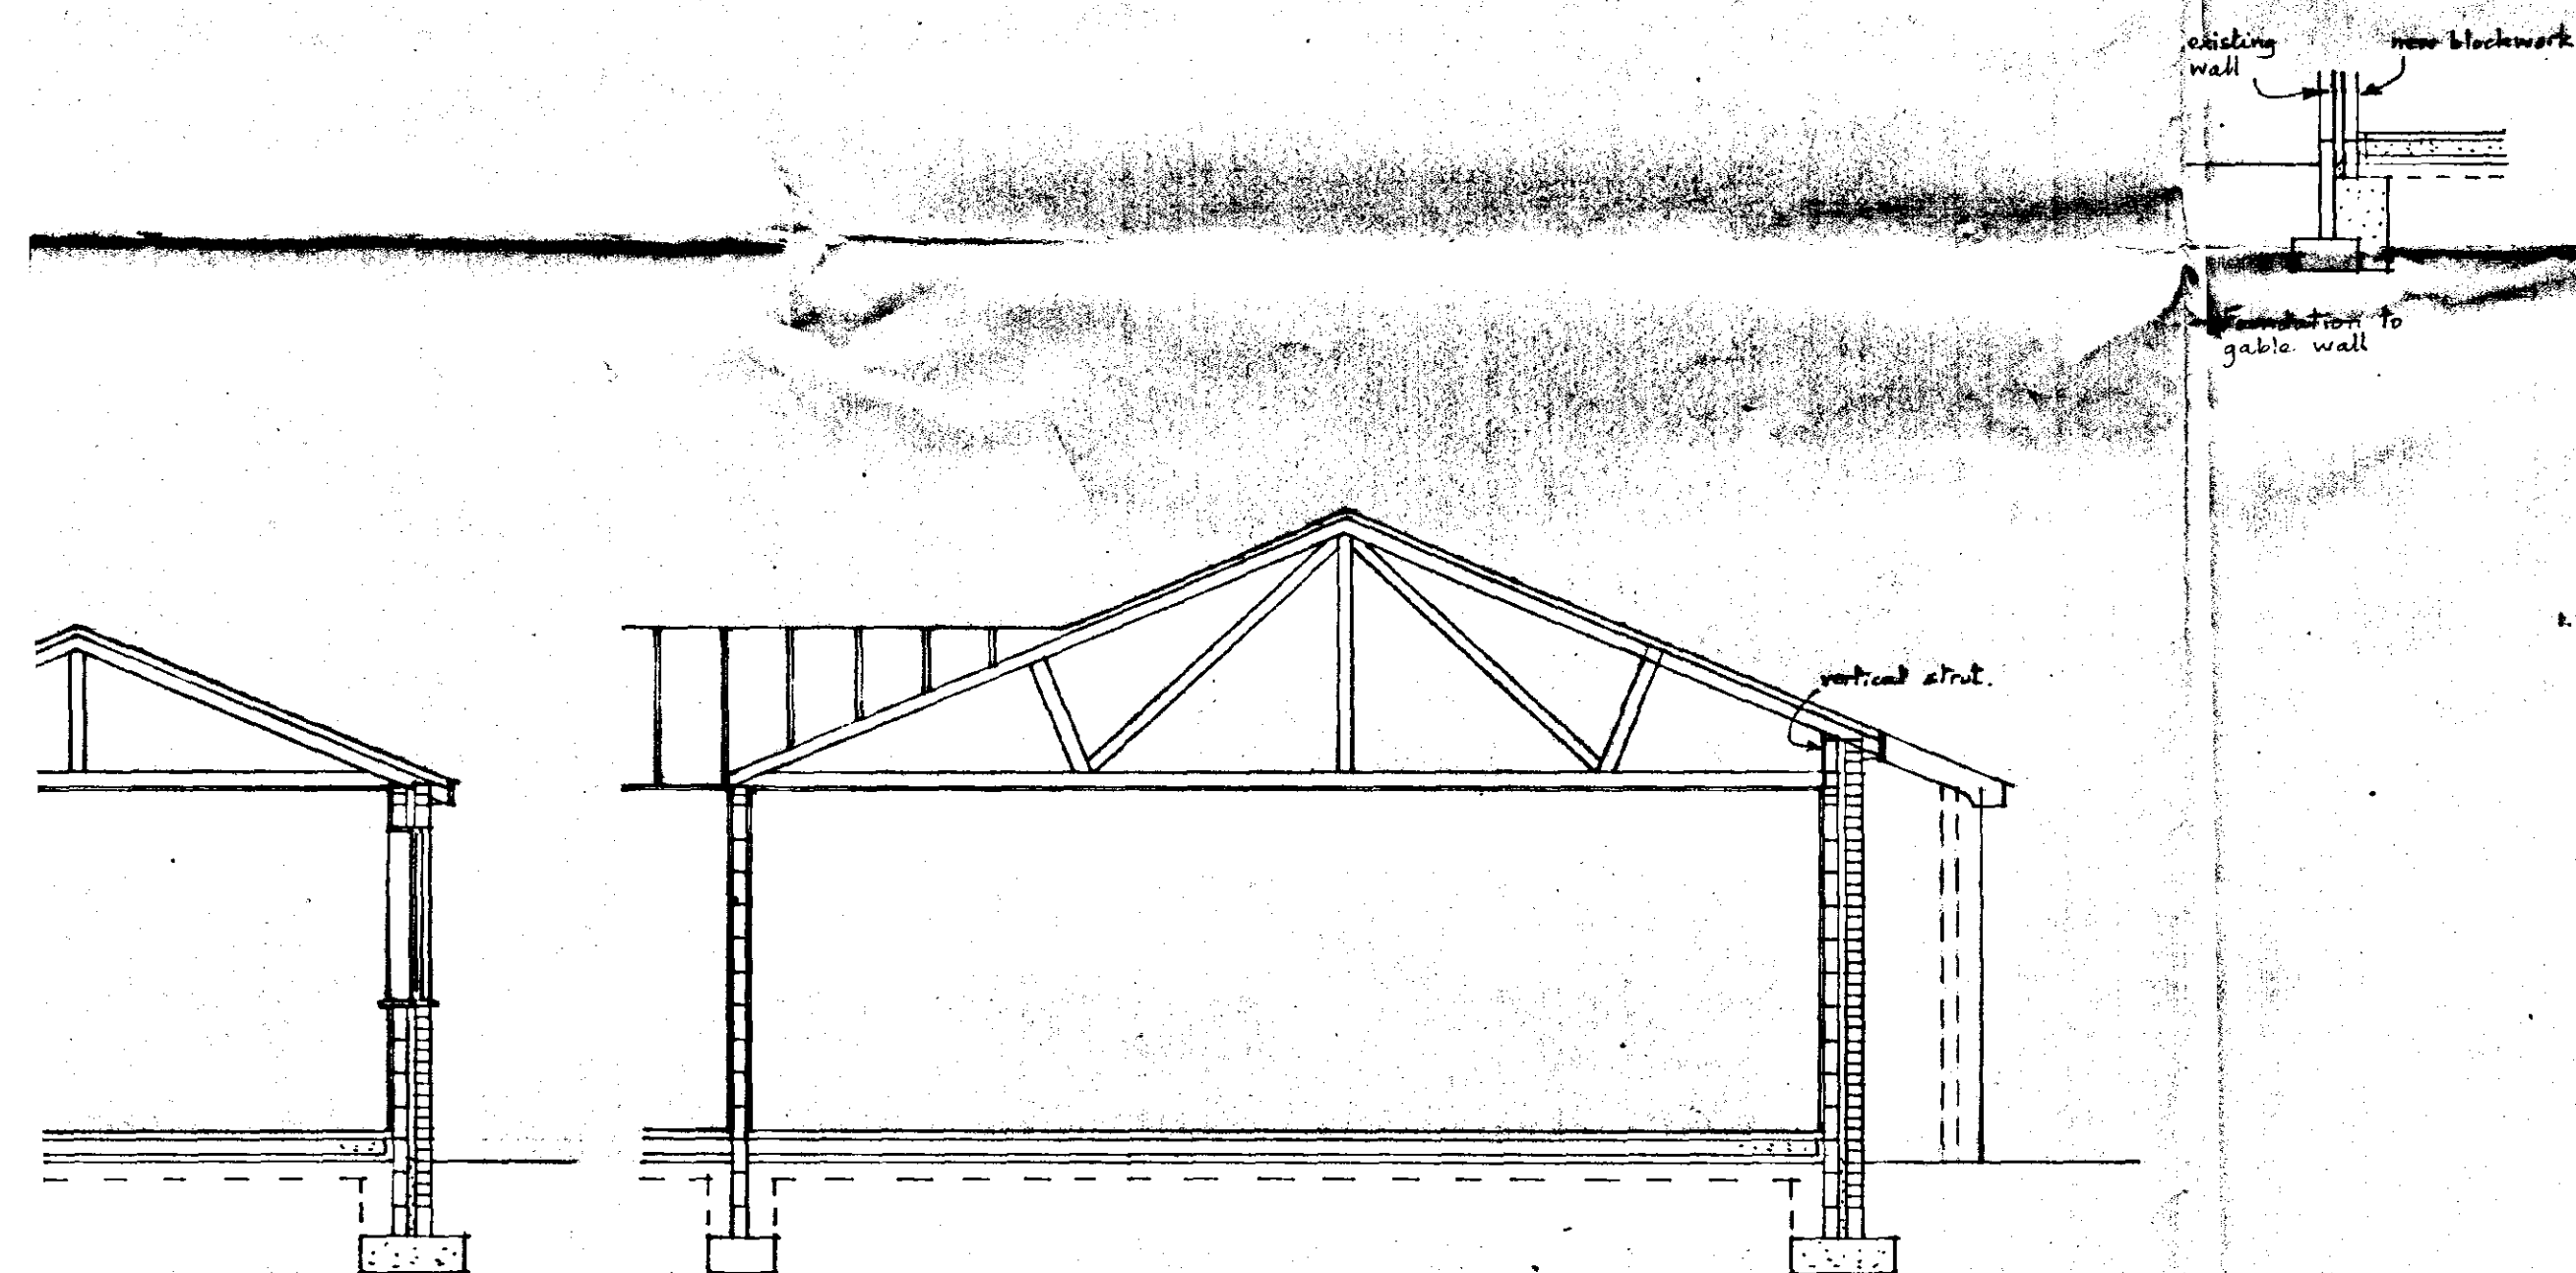
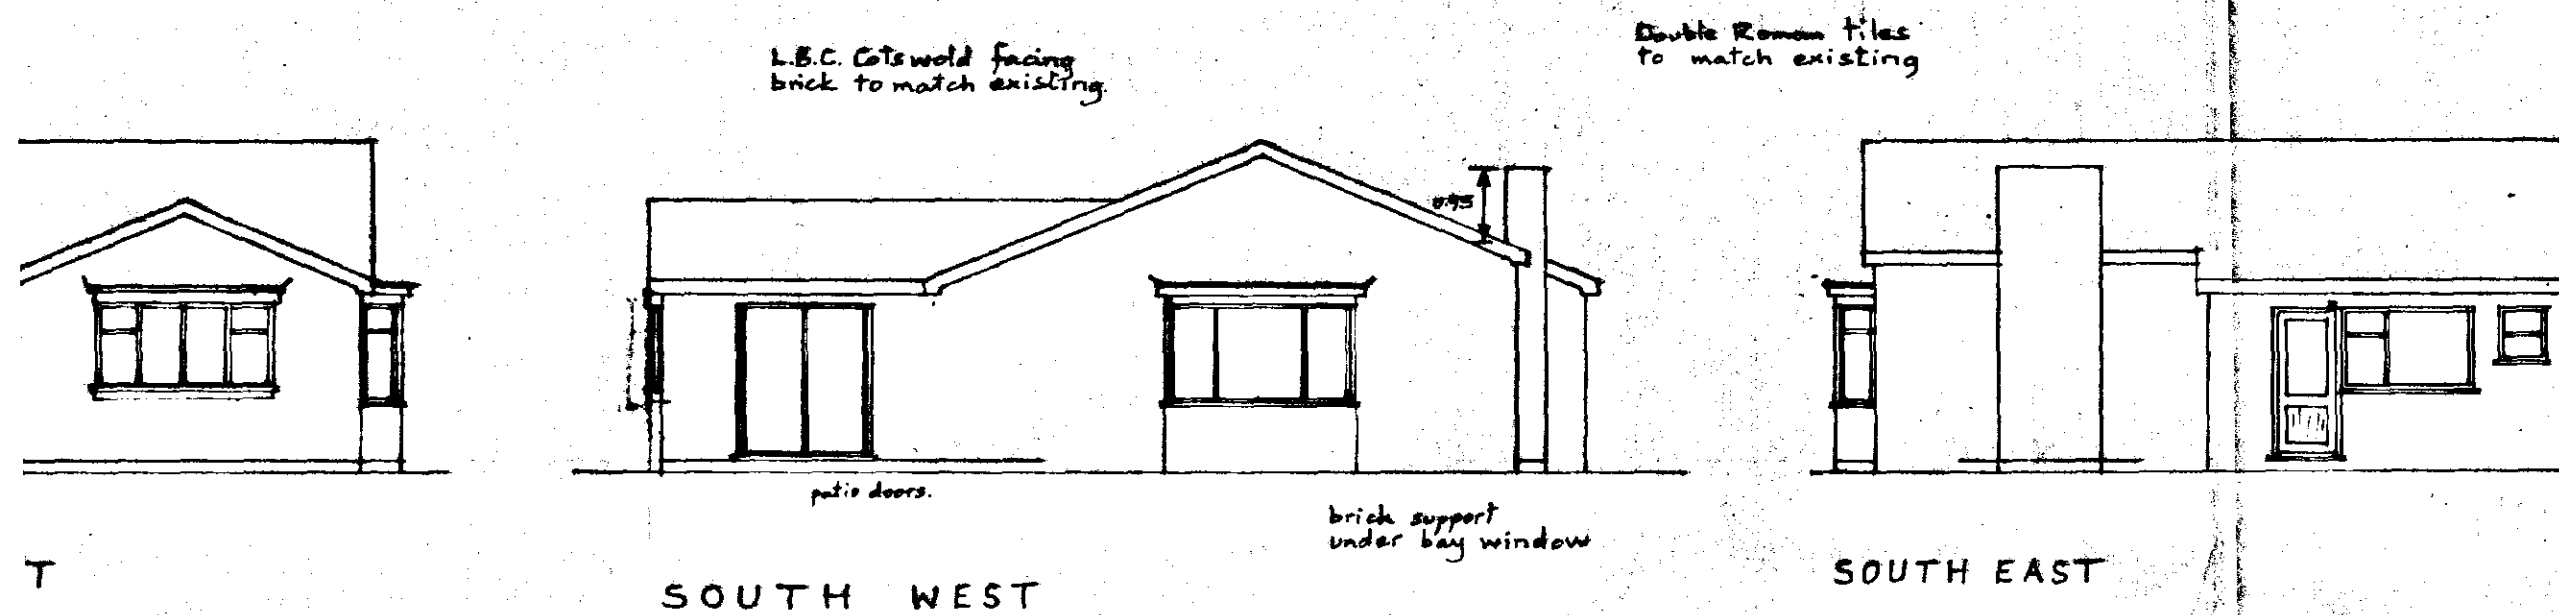


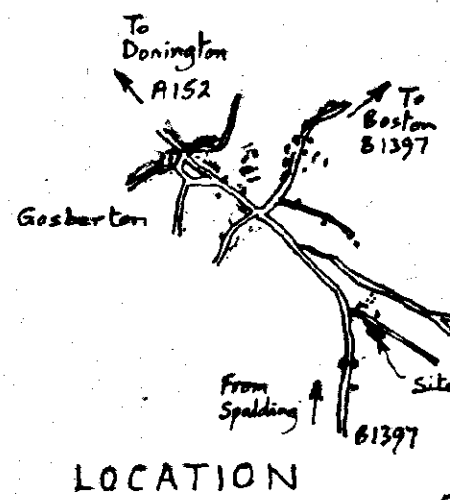

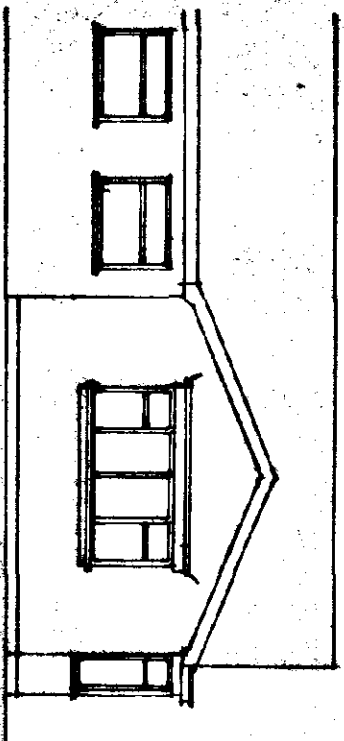


NORTH WEST

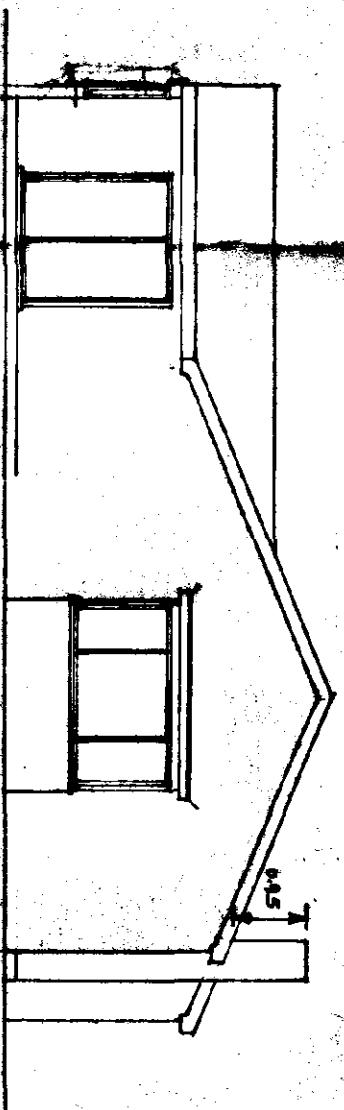



SOUTH WEST

1. 8 1/2" Cotswold facing
brick to match existing


Double Roman tiles
to match existing

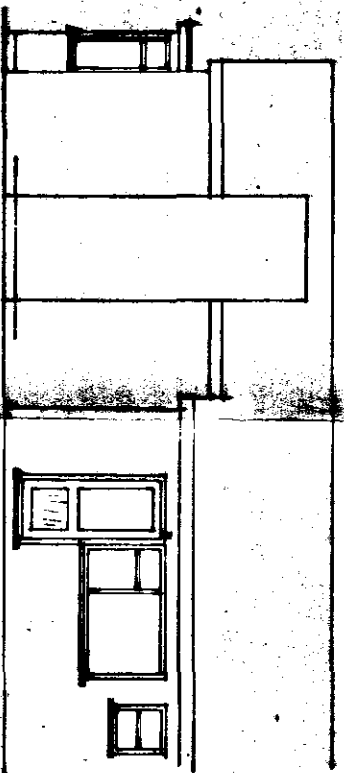


SOUTH EAST

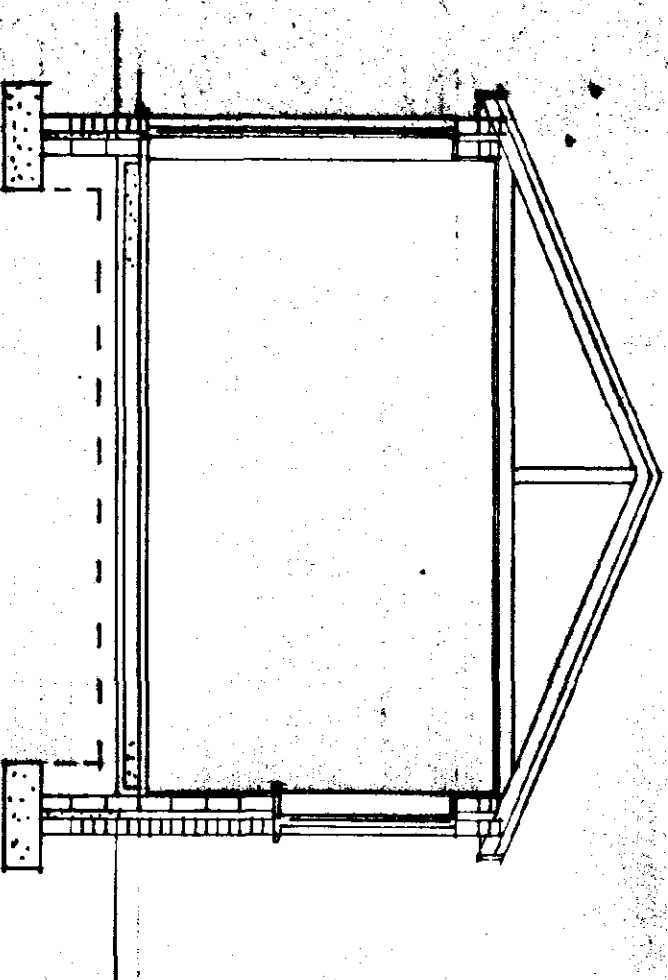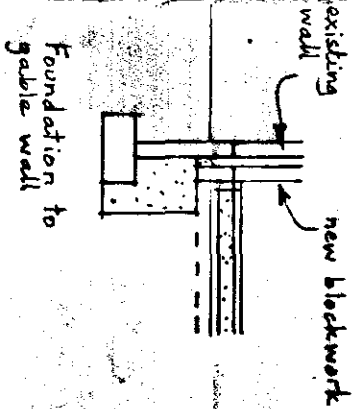

Section A-A




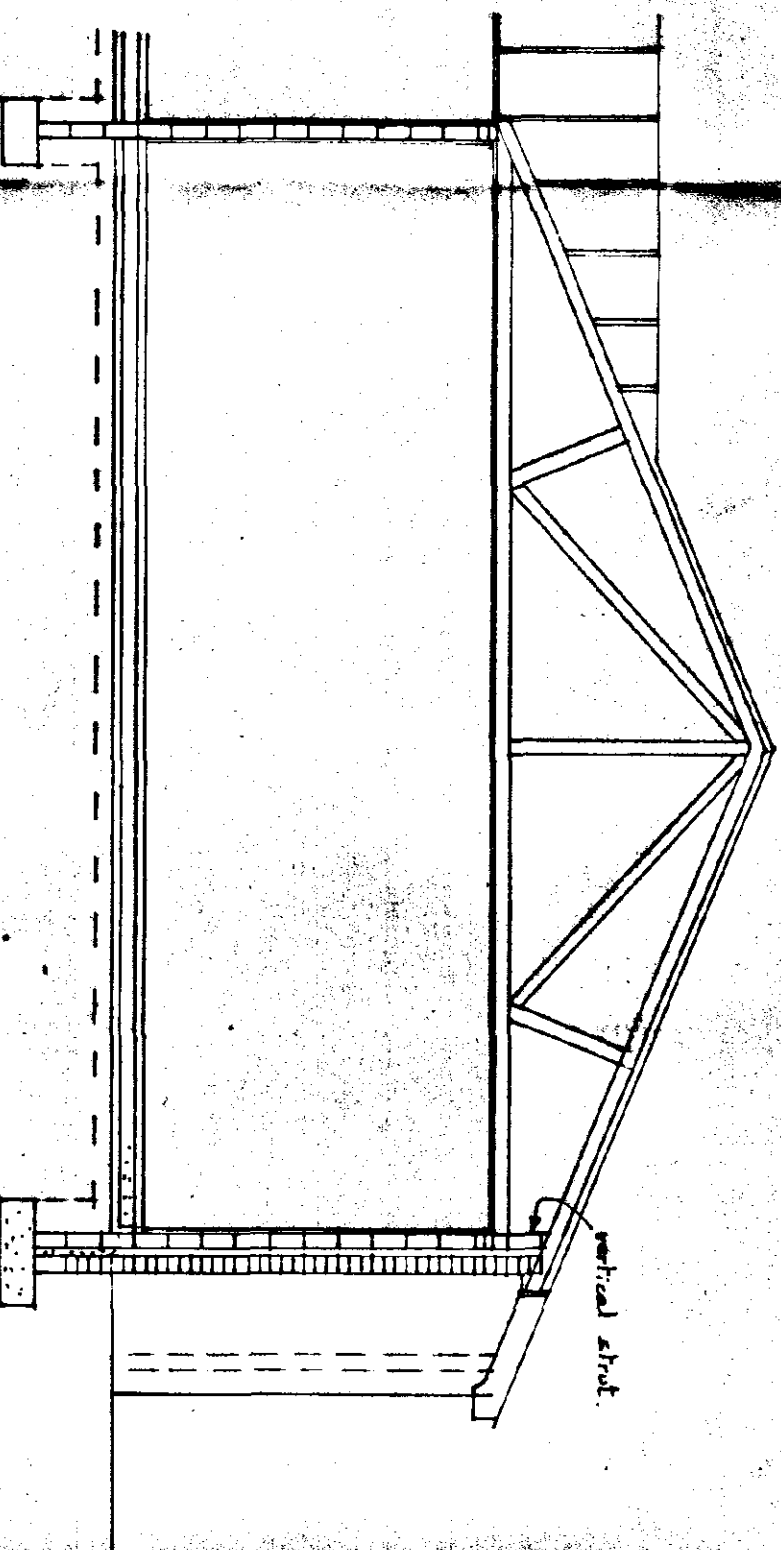


Section B-B

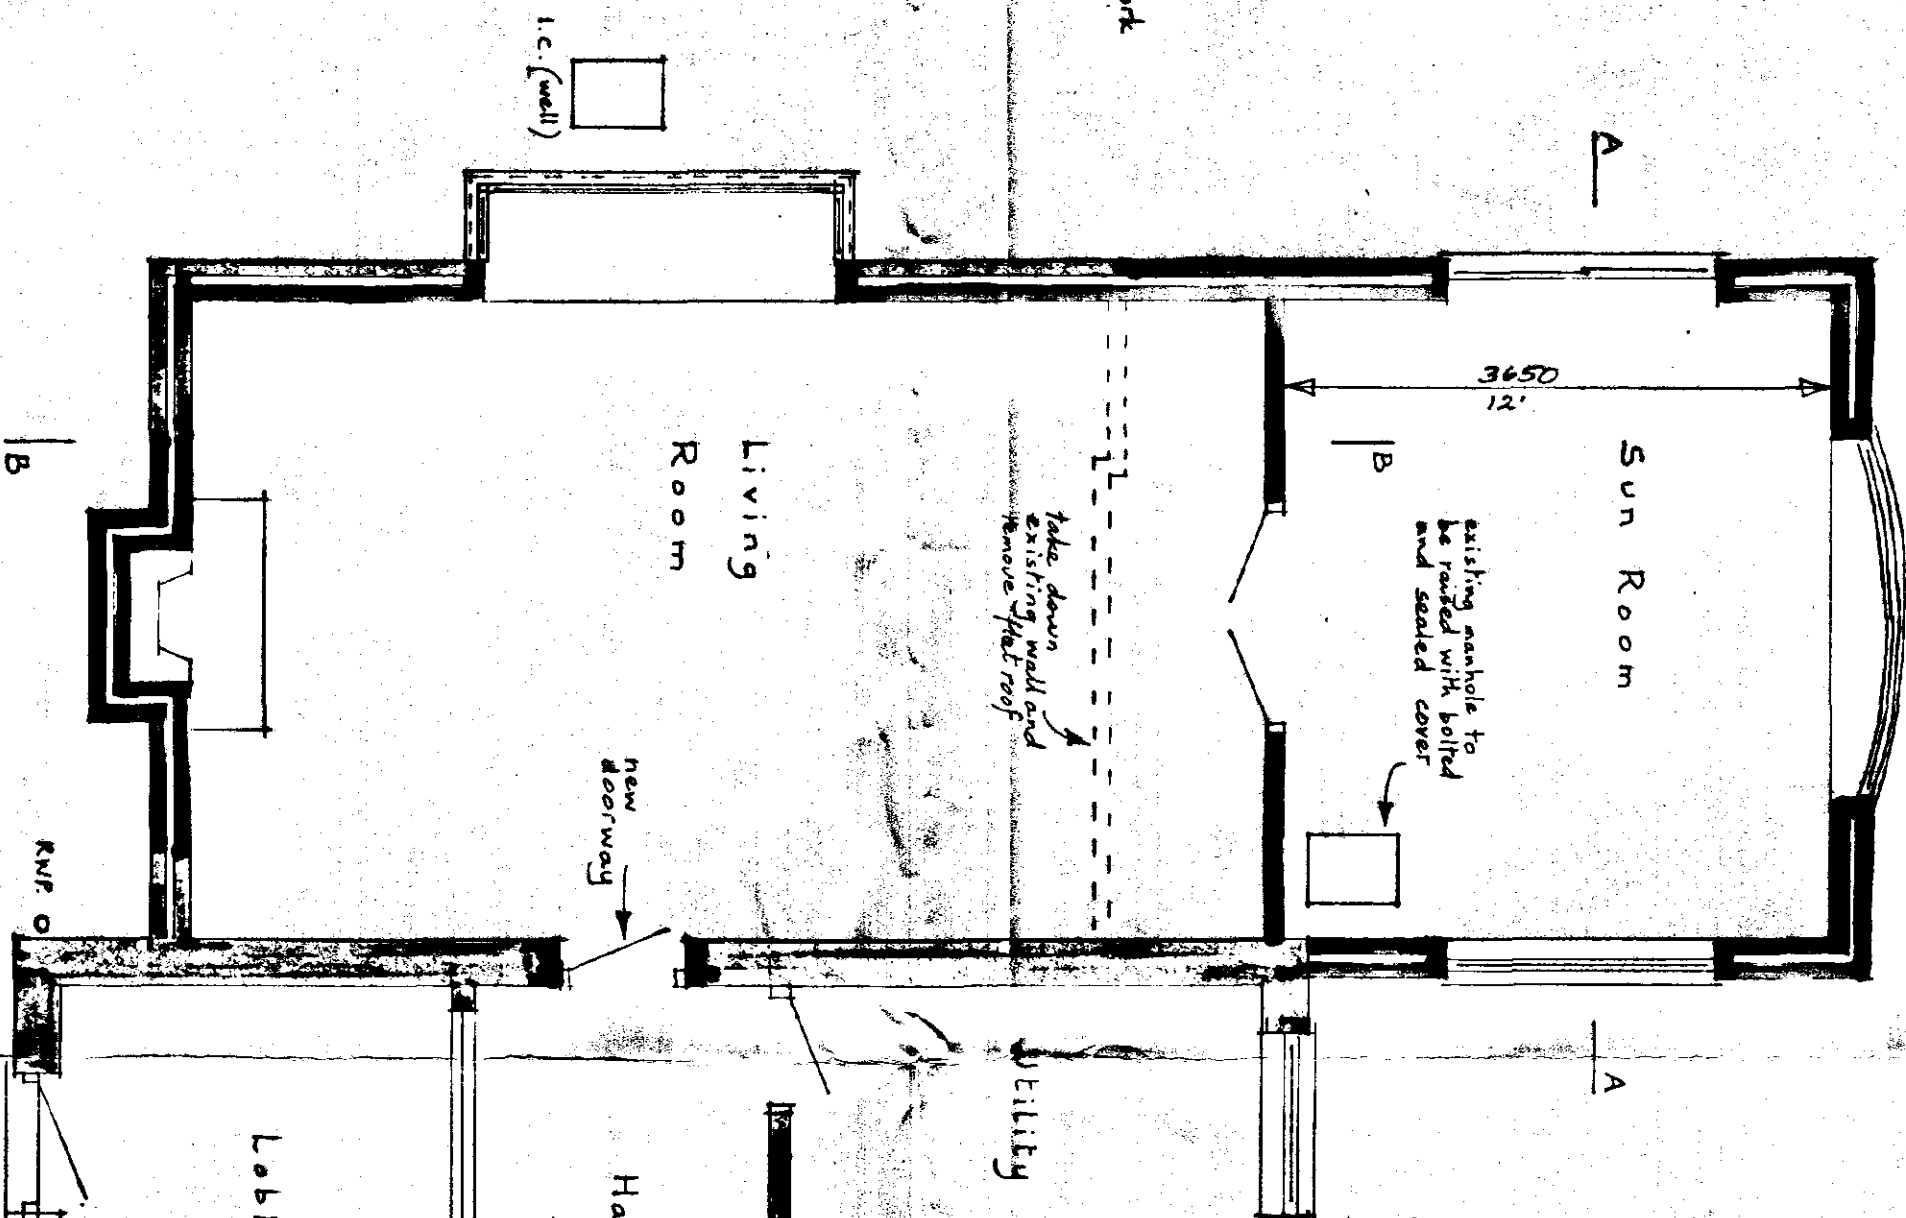

I.C.

2 5 6

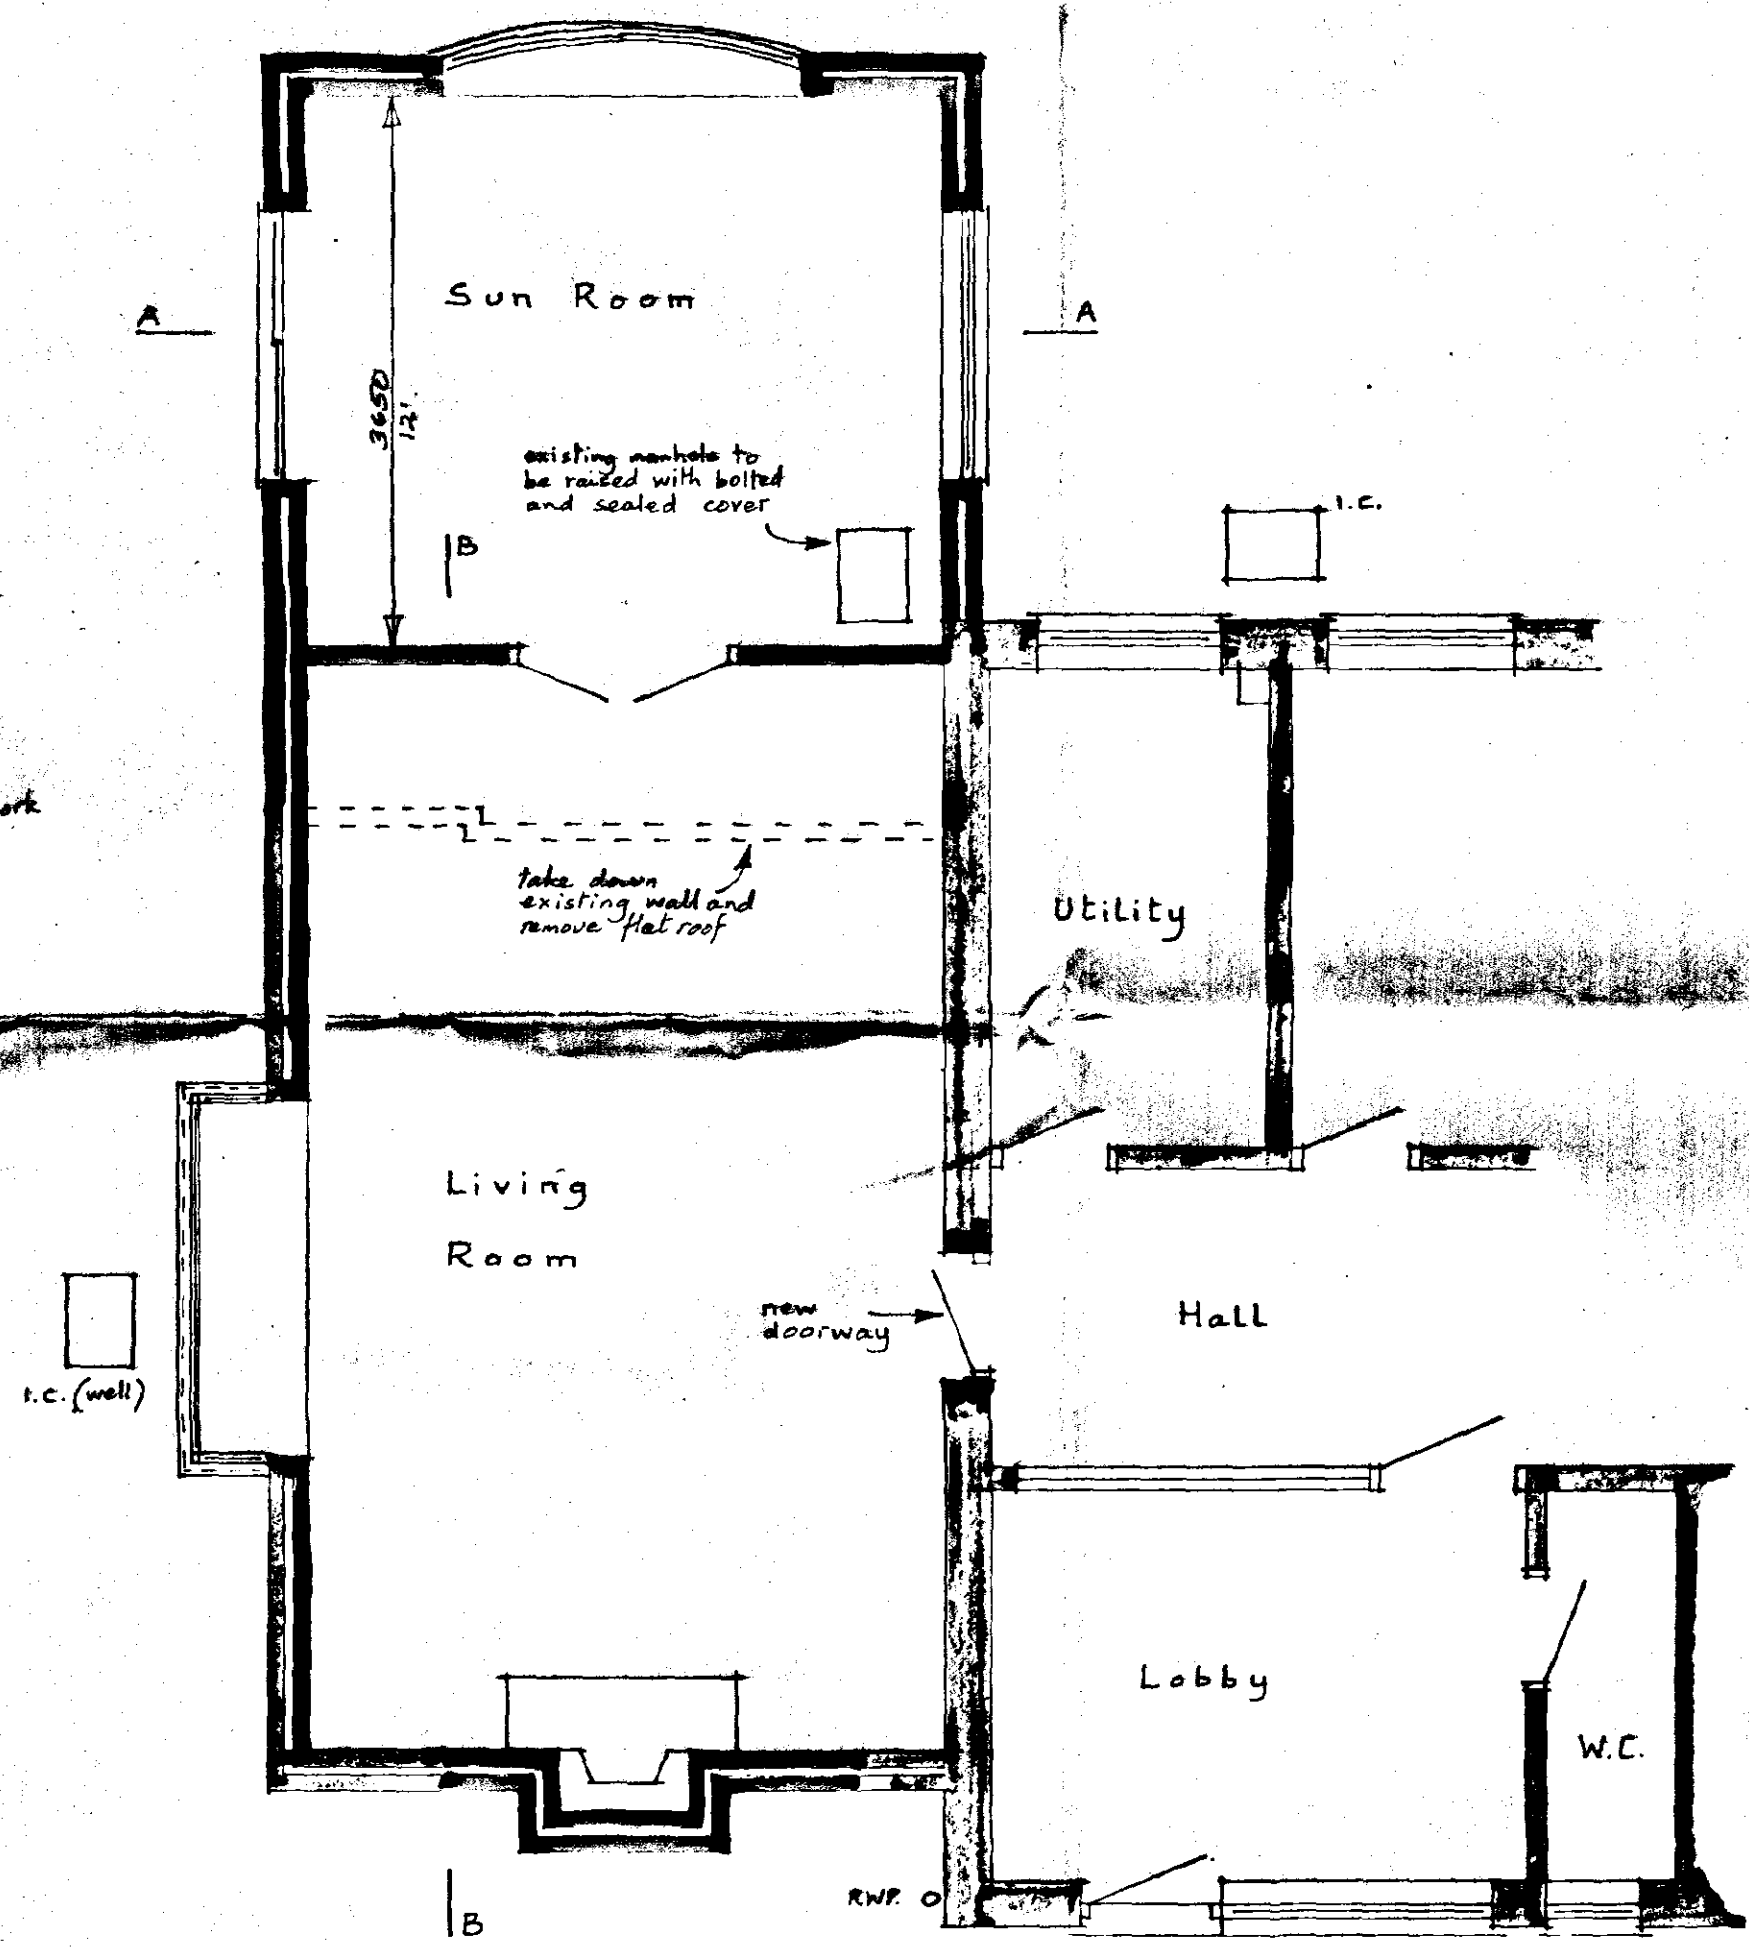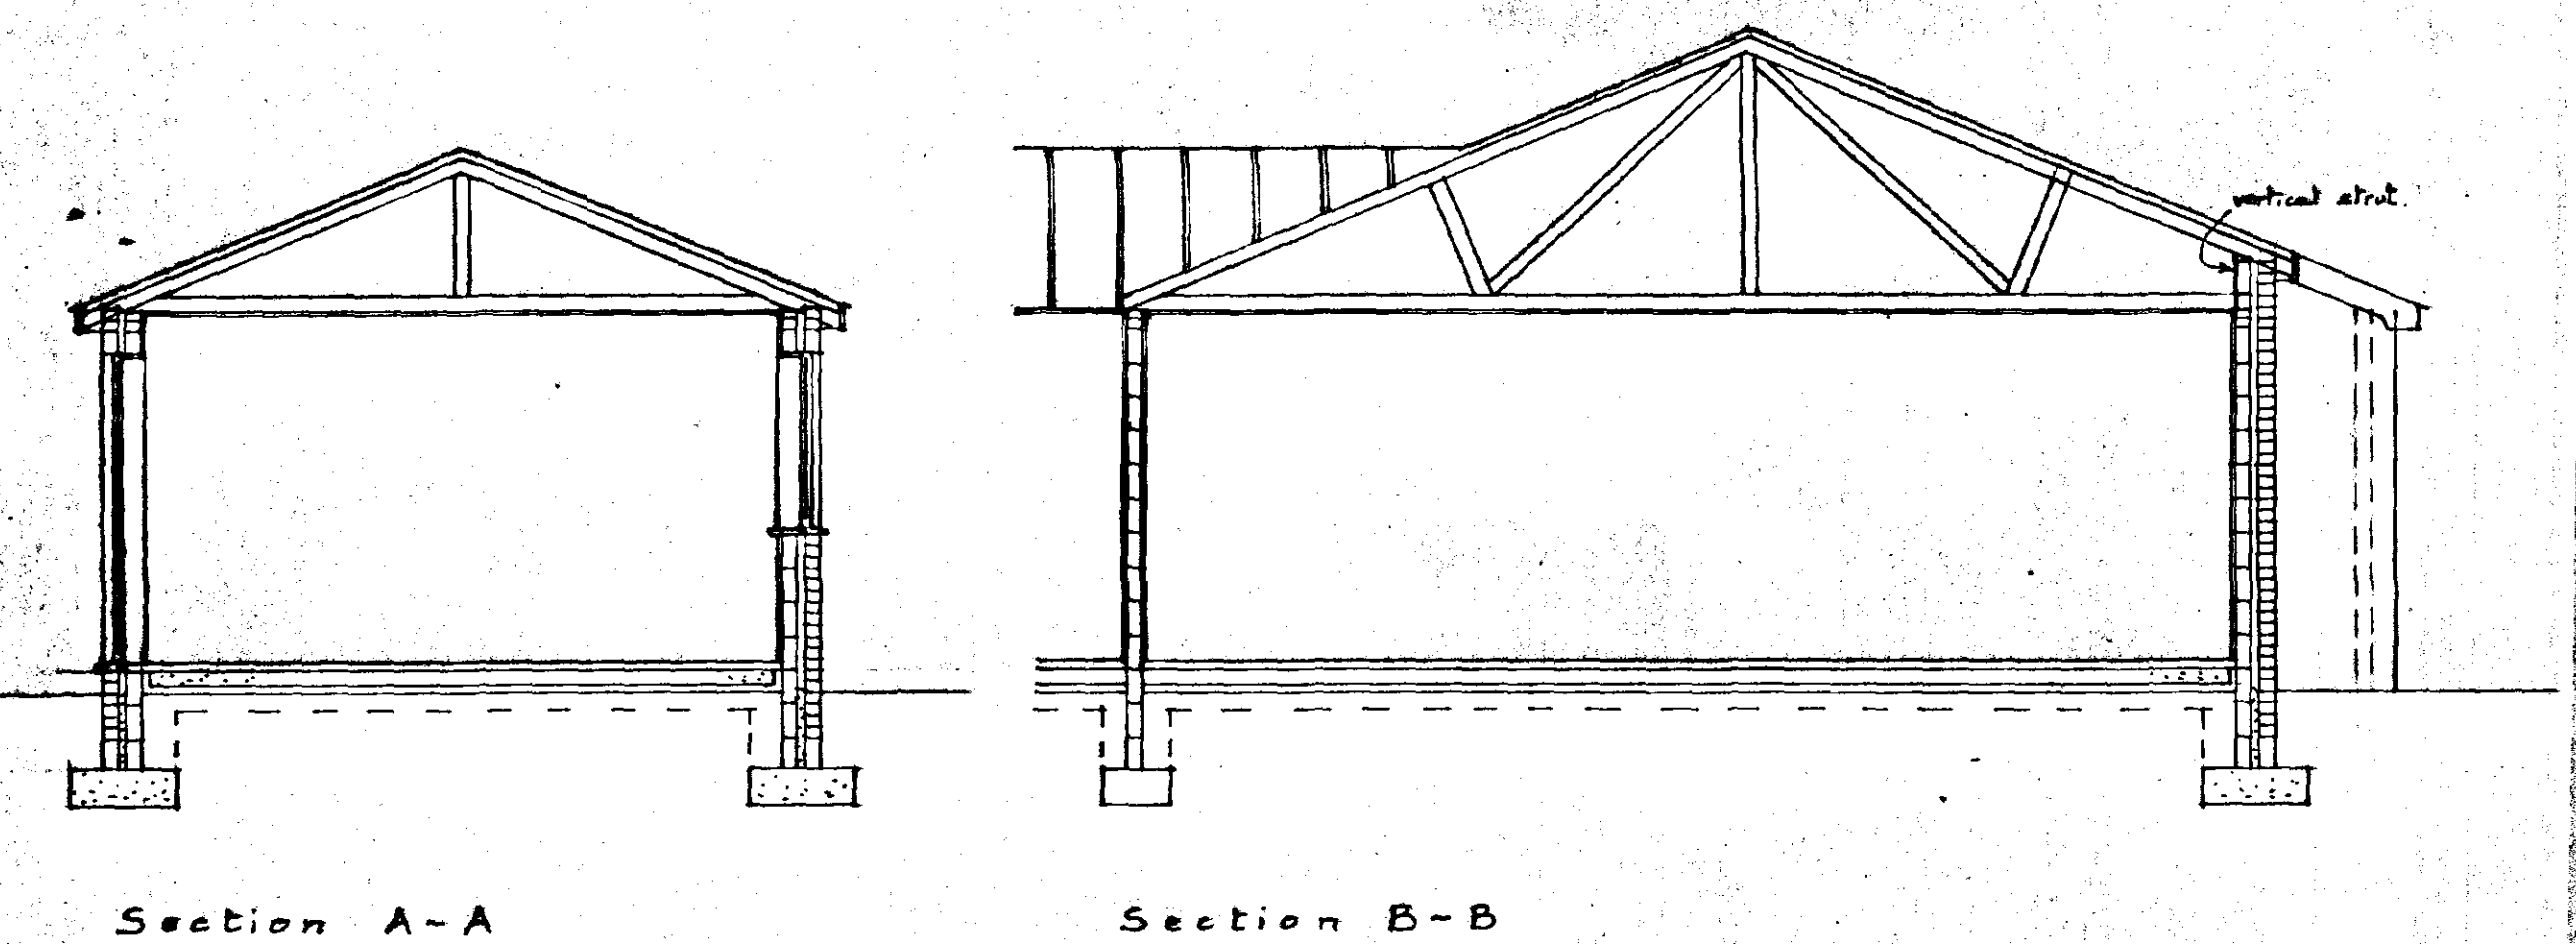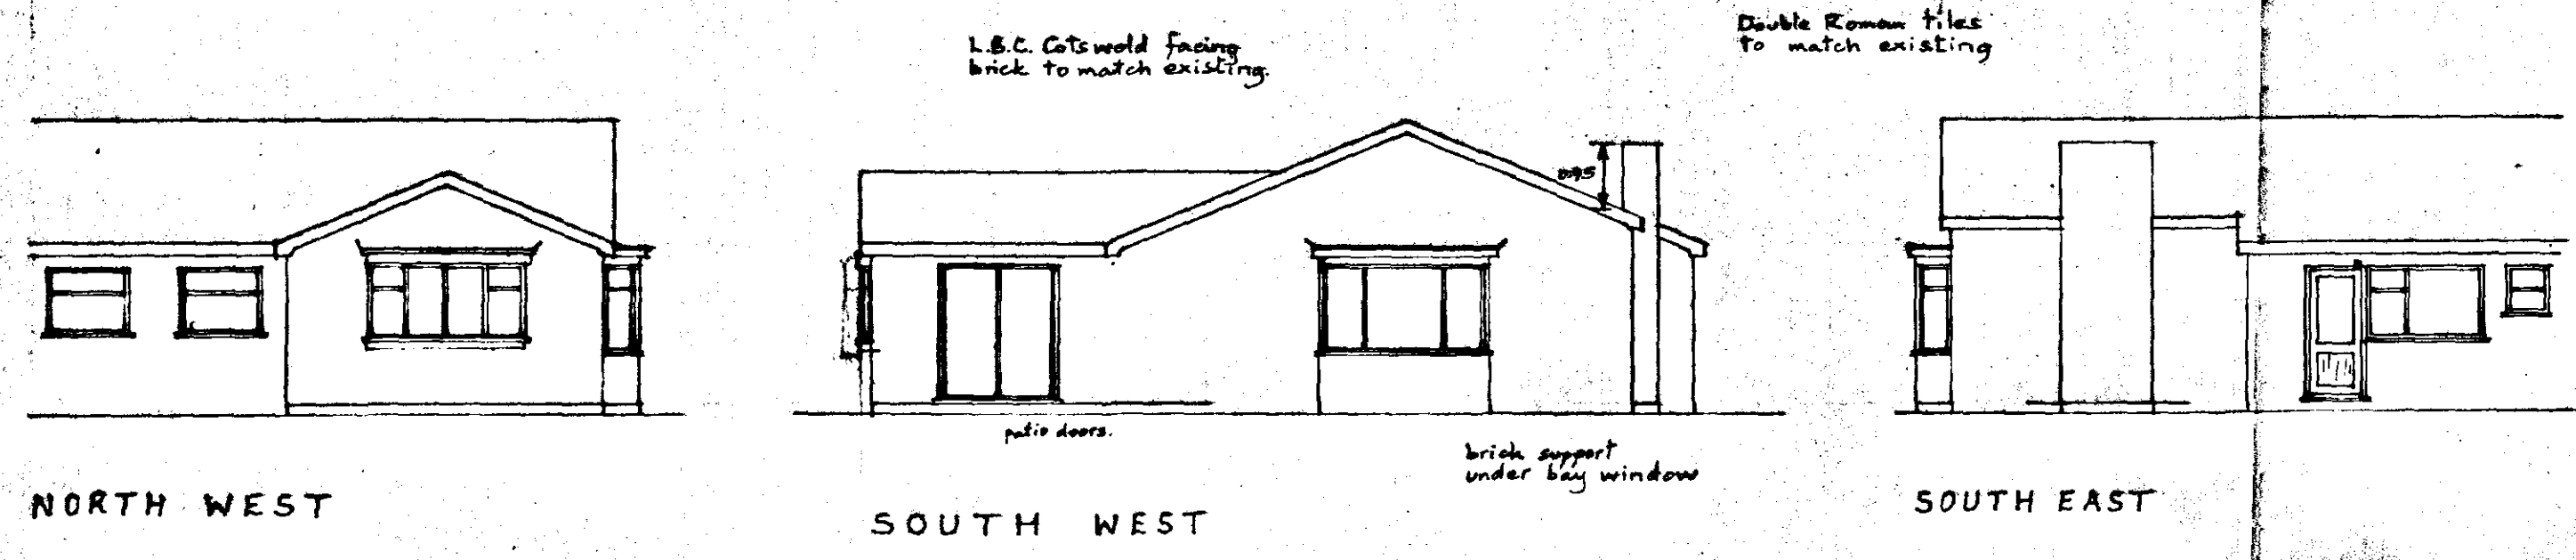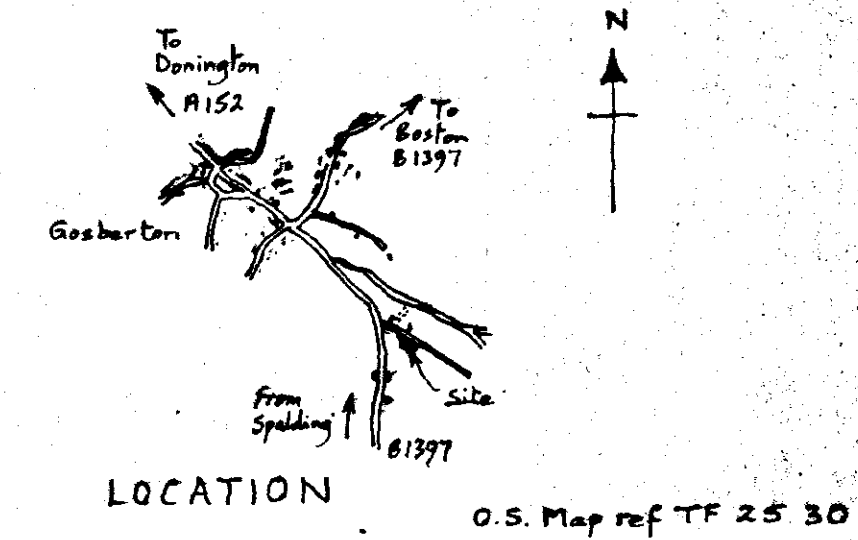

DETERMINED PLAN
SOUTH HOLLAND DC
HOUSING & PLANNING
25 APR 2000
Ref: 0516/00

Mr. and Mrs. G. Gregory,
'Sun Down', Belnie Lane,
GOSBERTON.
Extension to Bungalow.

Written dimensions to be used in preference to scaled, and all measurements to be verified by checking on site.	Scale 1:50 and 1:100
Local Authority Ref. Planning	Drawing No. 200421
Building Regulations	Date April 2000

A. ROFFE
BUILDING DESIGN & PLANS
1, Green Lane,
SPALDING, Lincs. PE11 2YB
Tel: 01775-723 680