


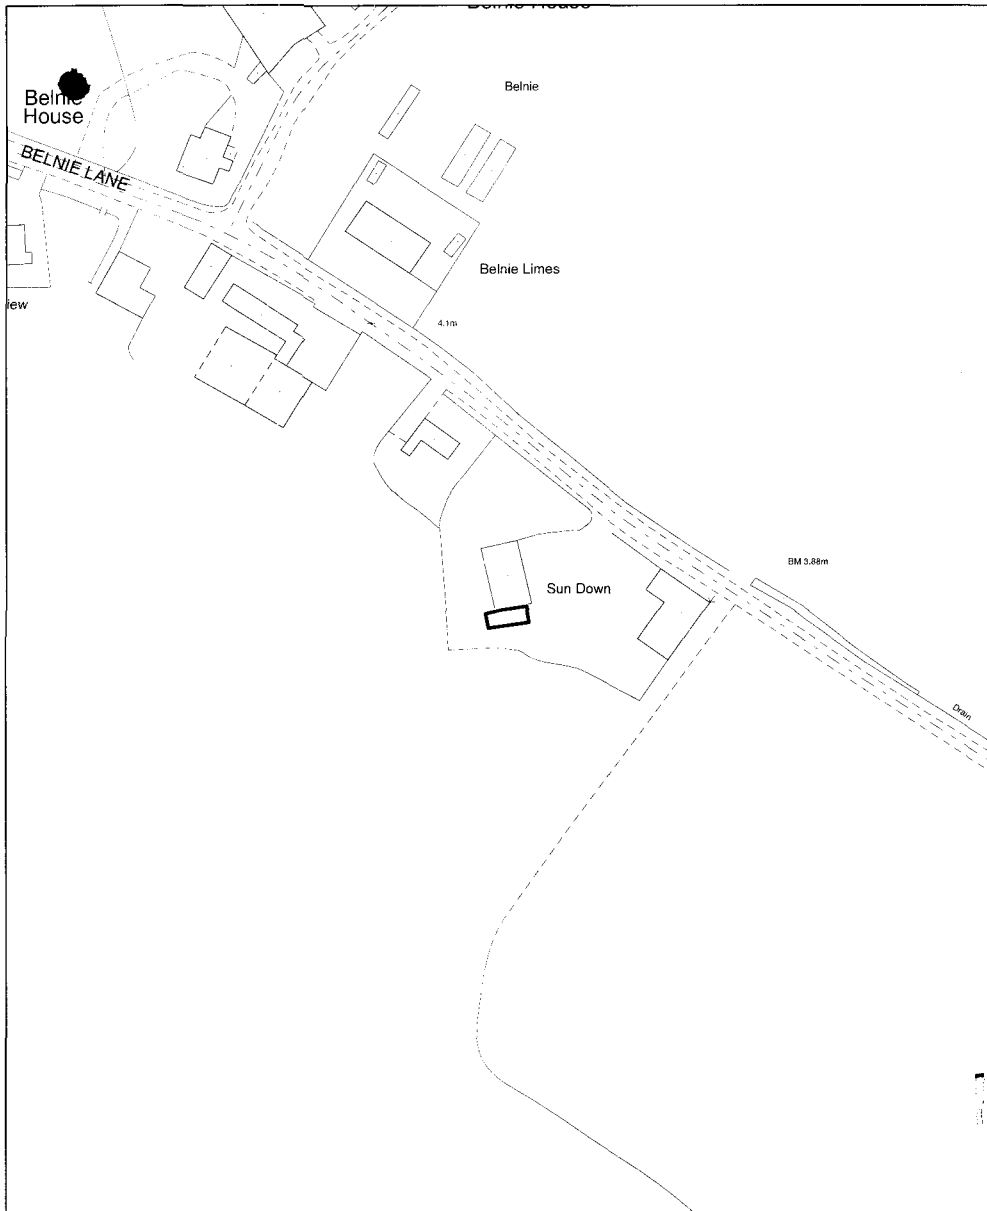

**Planning Application Location Plan
Ward Member Notification**

FILE COPY

H08/0516/00


Scale: 1:1250


Housing and Planning Services Department

Council Offices, Priory Road, Spalding, Lincolnshire
PE11 2XE

PLEASE DO NOT COPY THIS PLAN
This map is reproduced from Ordnance Survey material with
permission of Ordnance Survey on behalf of Her Majesty's
Stationery Office (c) Crown copyright. Unauthorised
reproduction infringes Crown copyright and may lead to
prosecution or civil proceedings. South Holland District Council
LA079413 2000



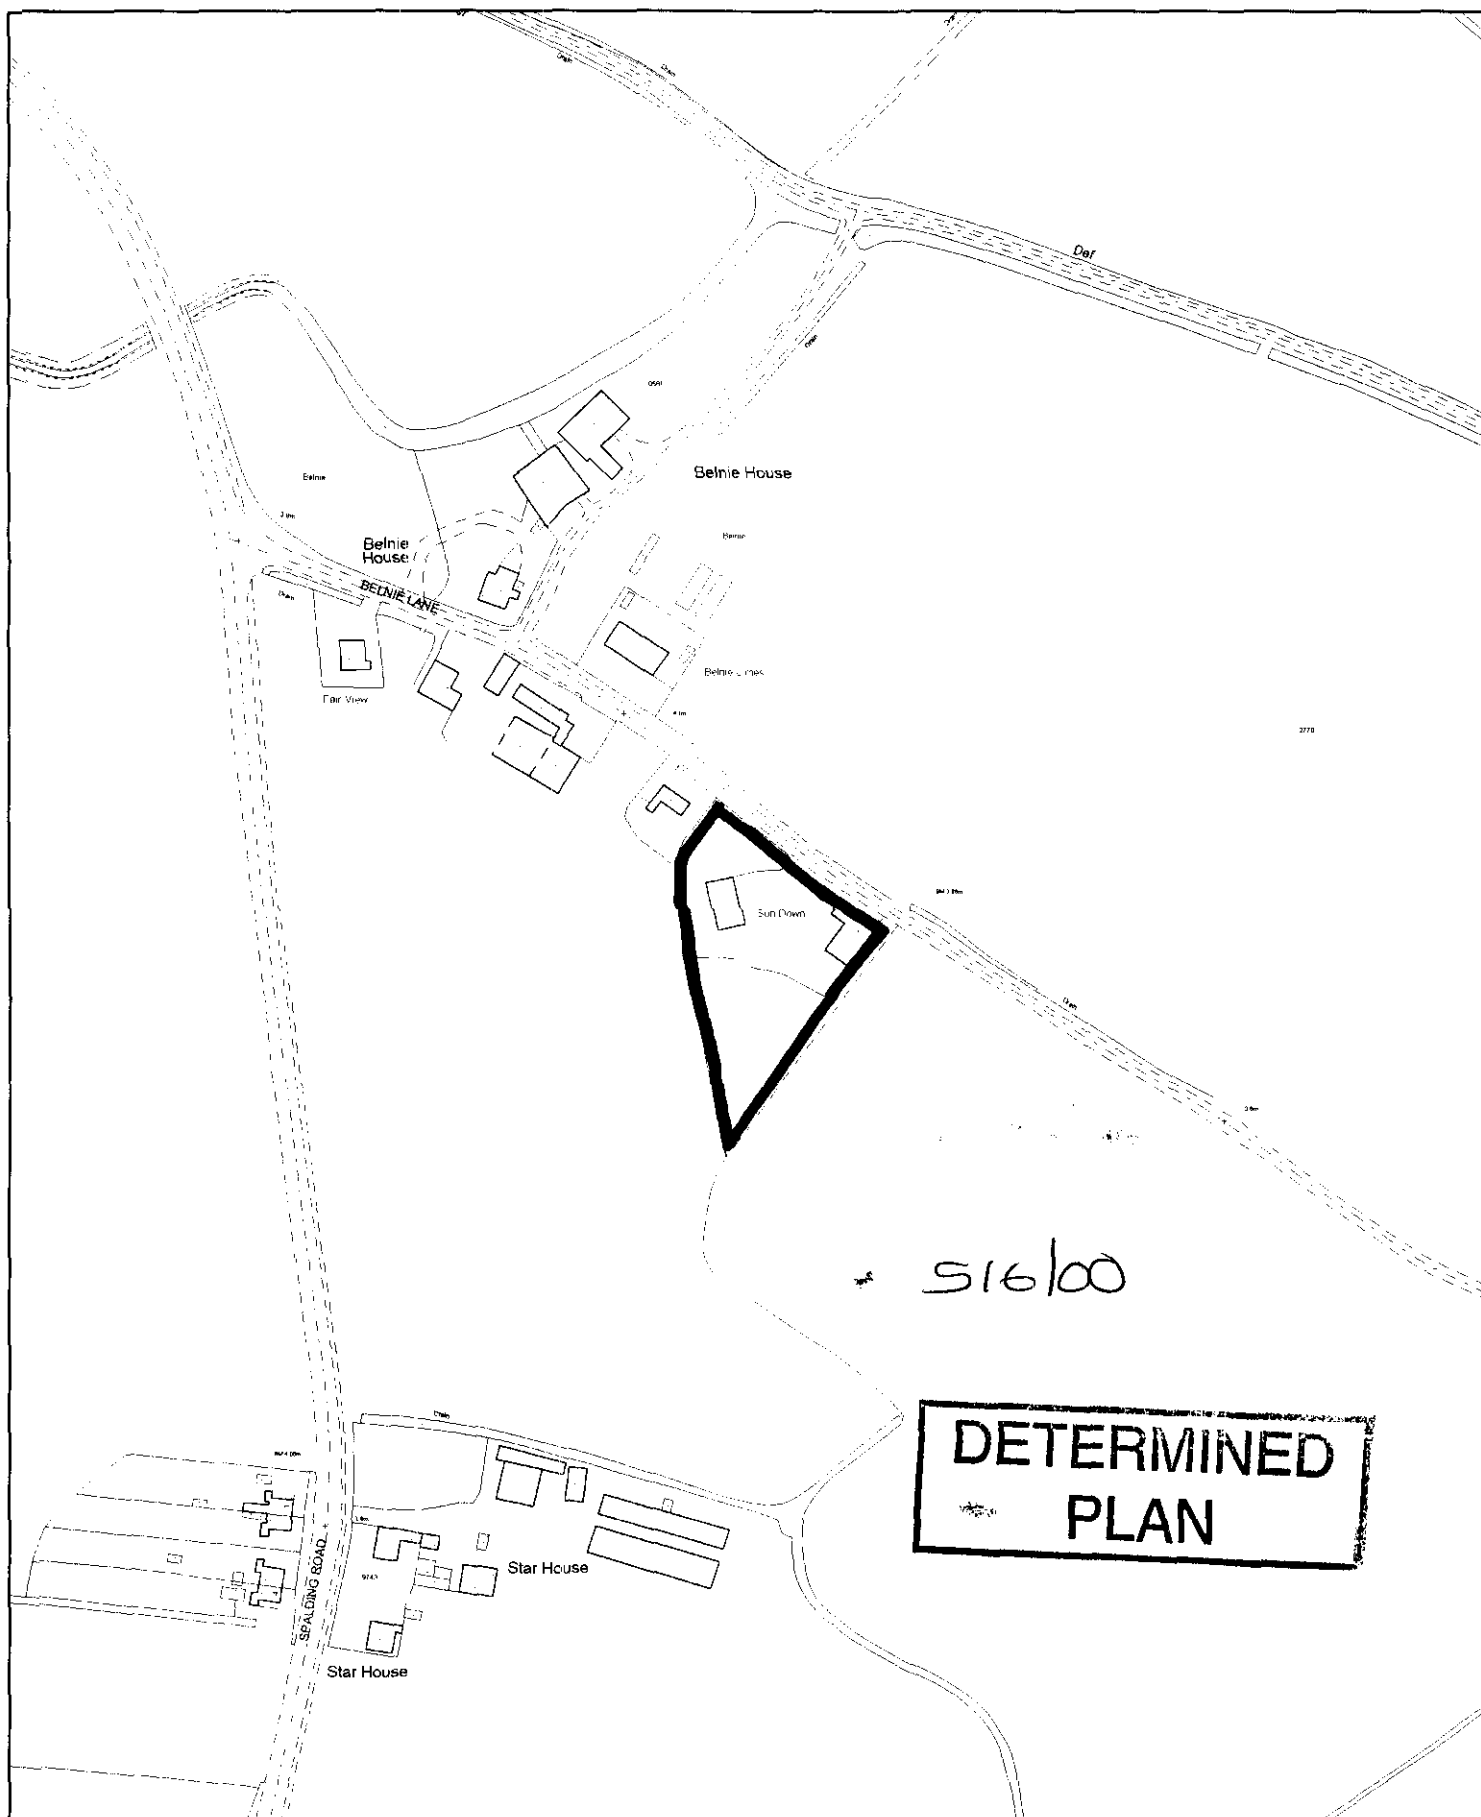

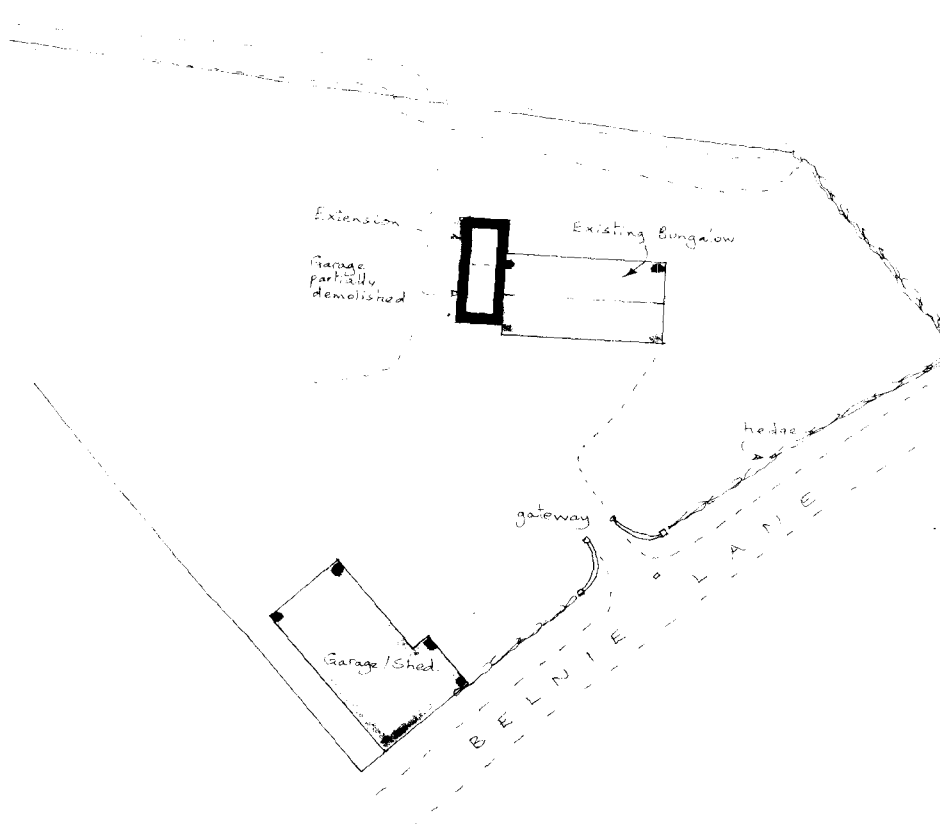

Site Plan

scale 1:500

31/01/2000

516/00

**DETERMINED
PLAN**

Mr. and Mrs. G. D. Gregory
"Sundown," Beinie Lane,
GOSBERTON

BUILDING DESIGN and PLANS

ALWYN ROFFE
1, Green Lane
SPALDING, Lincs. PE11 2YB
tel: 01775 723 680