


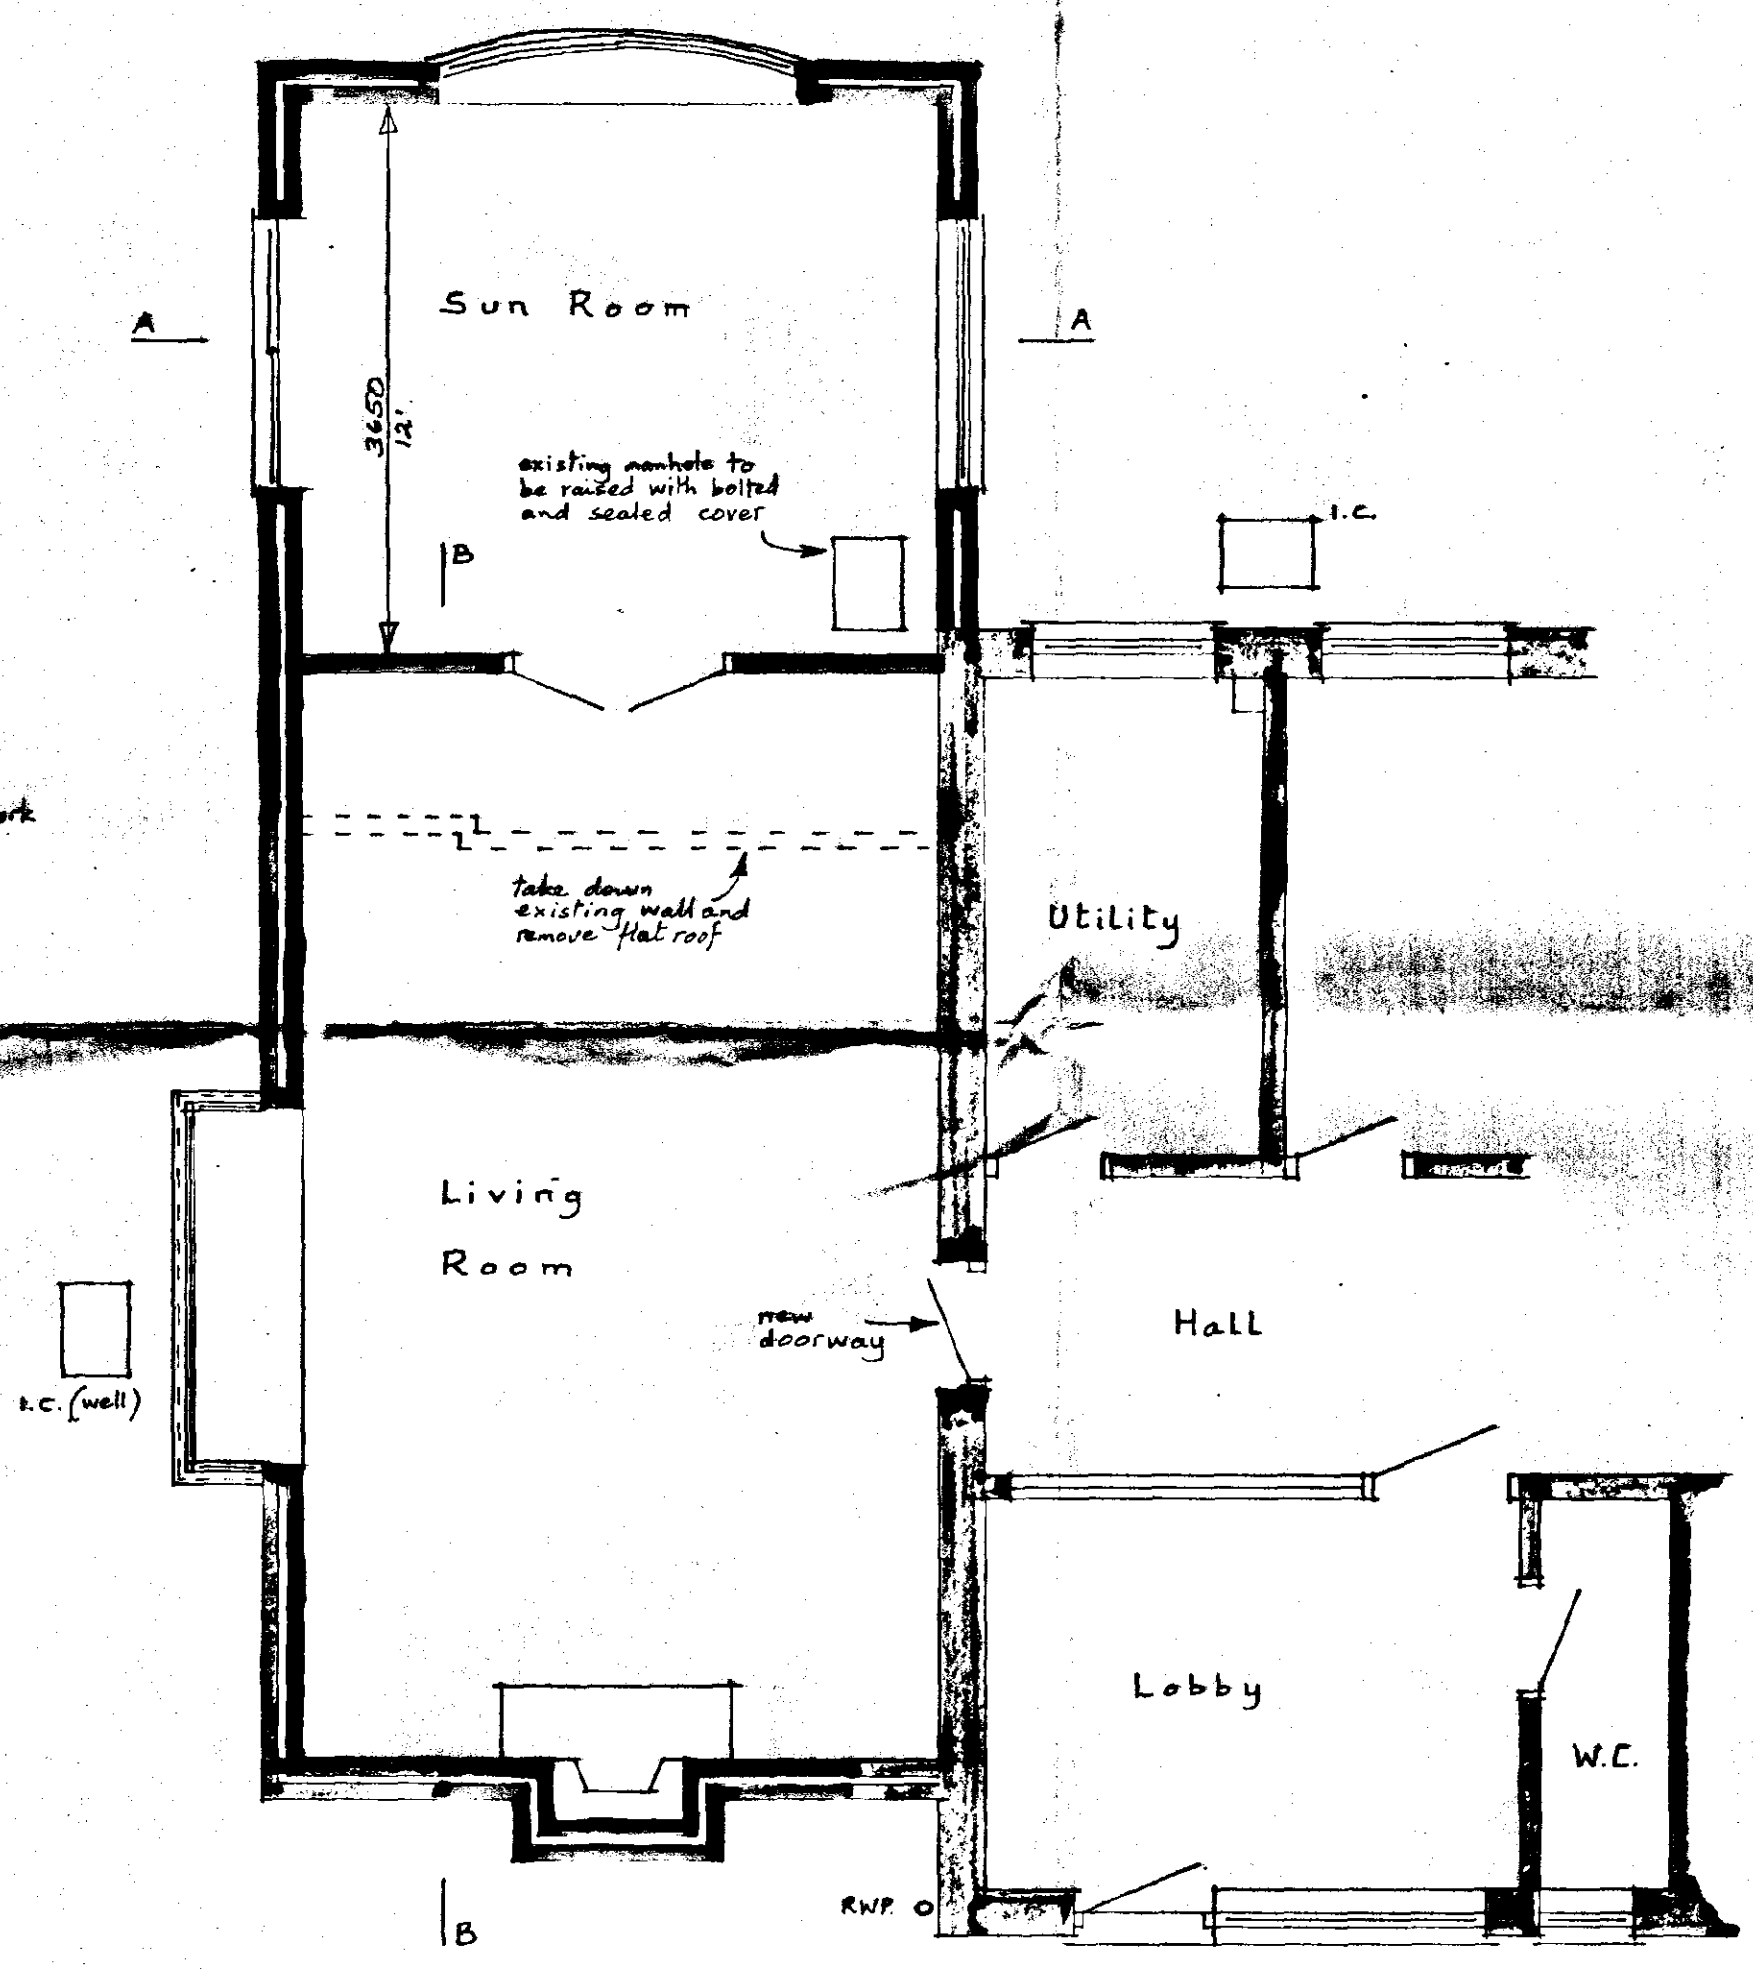
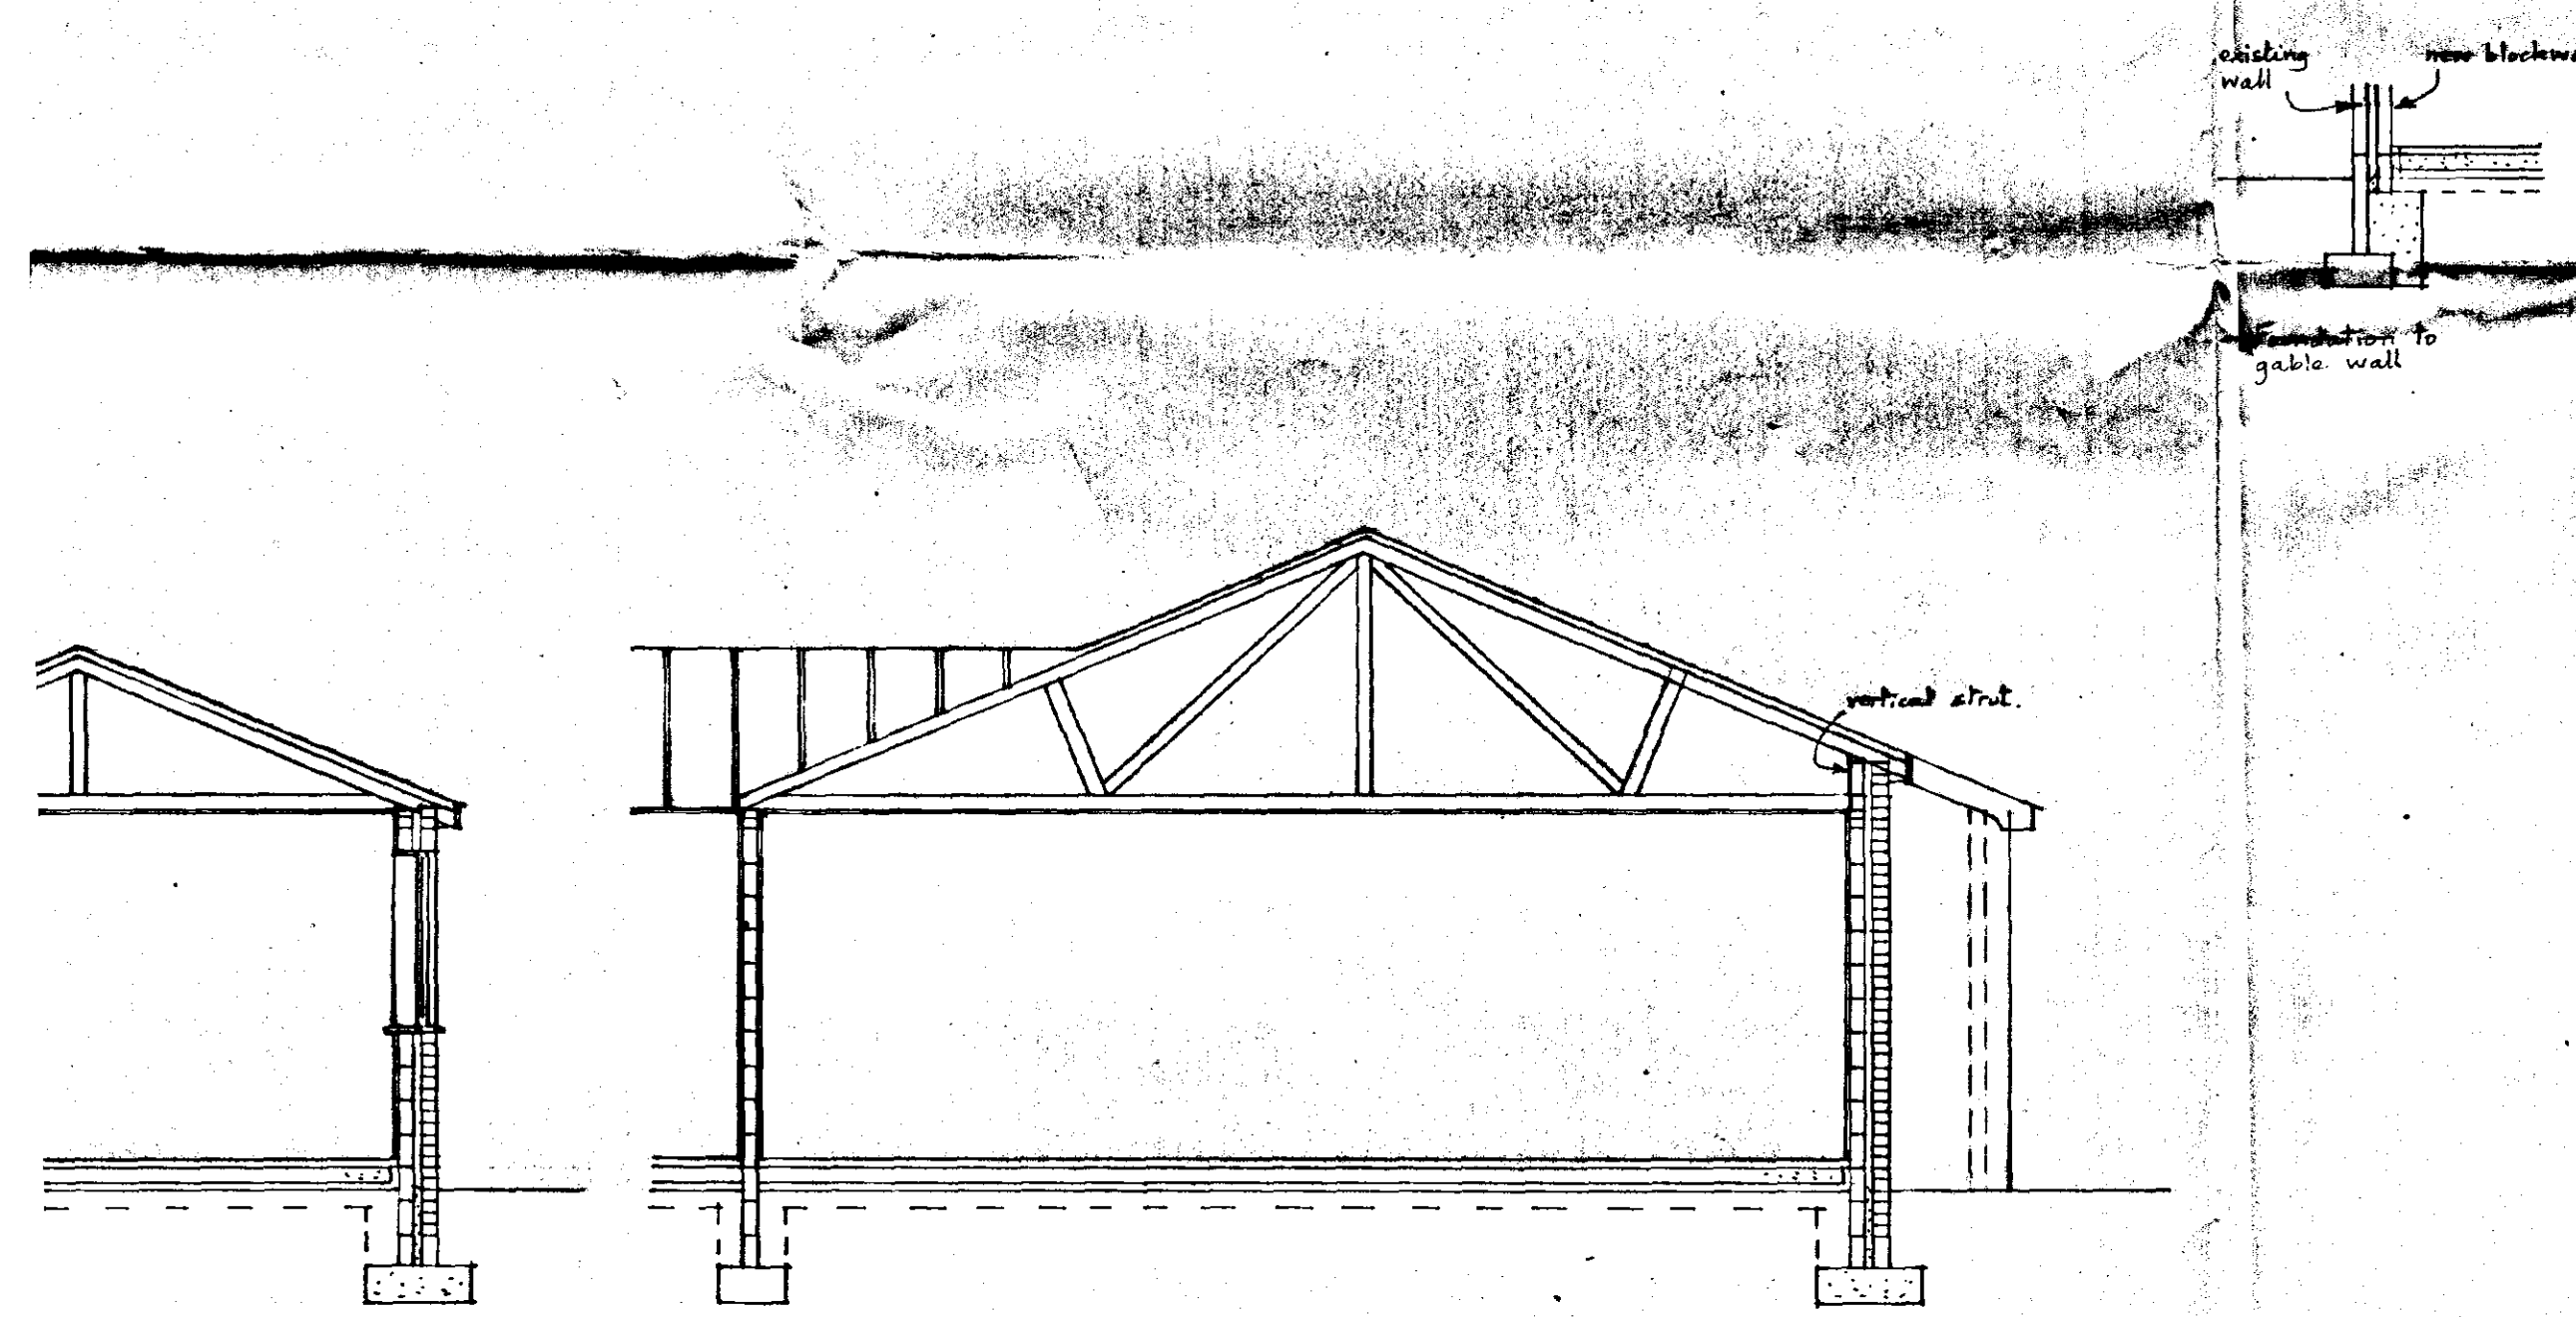
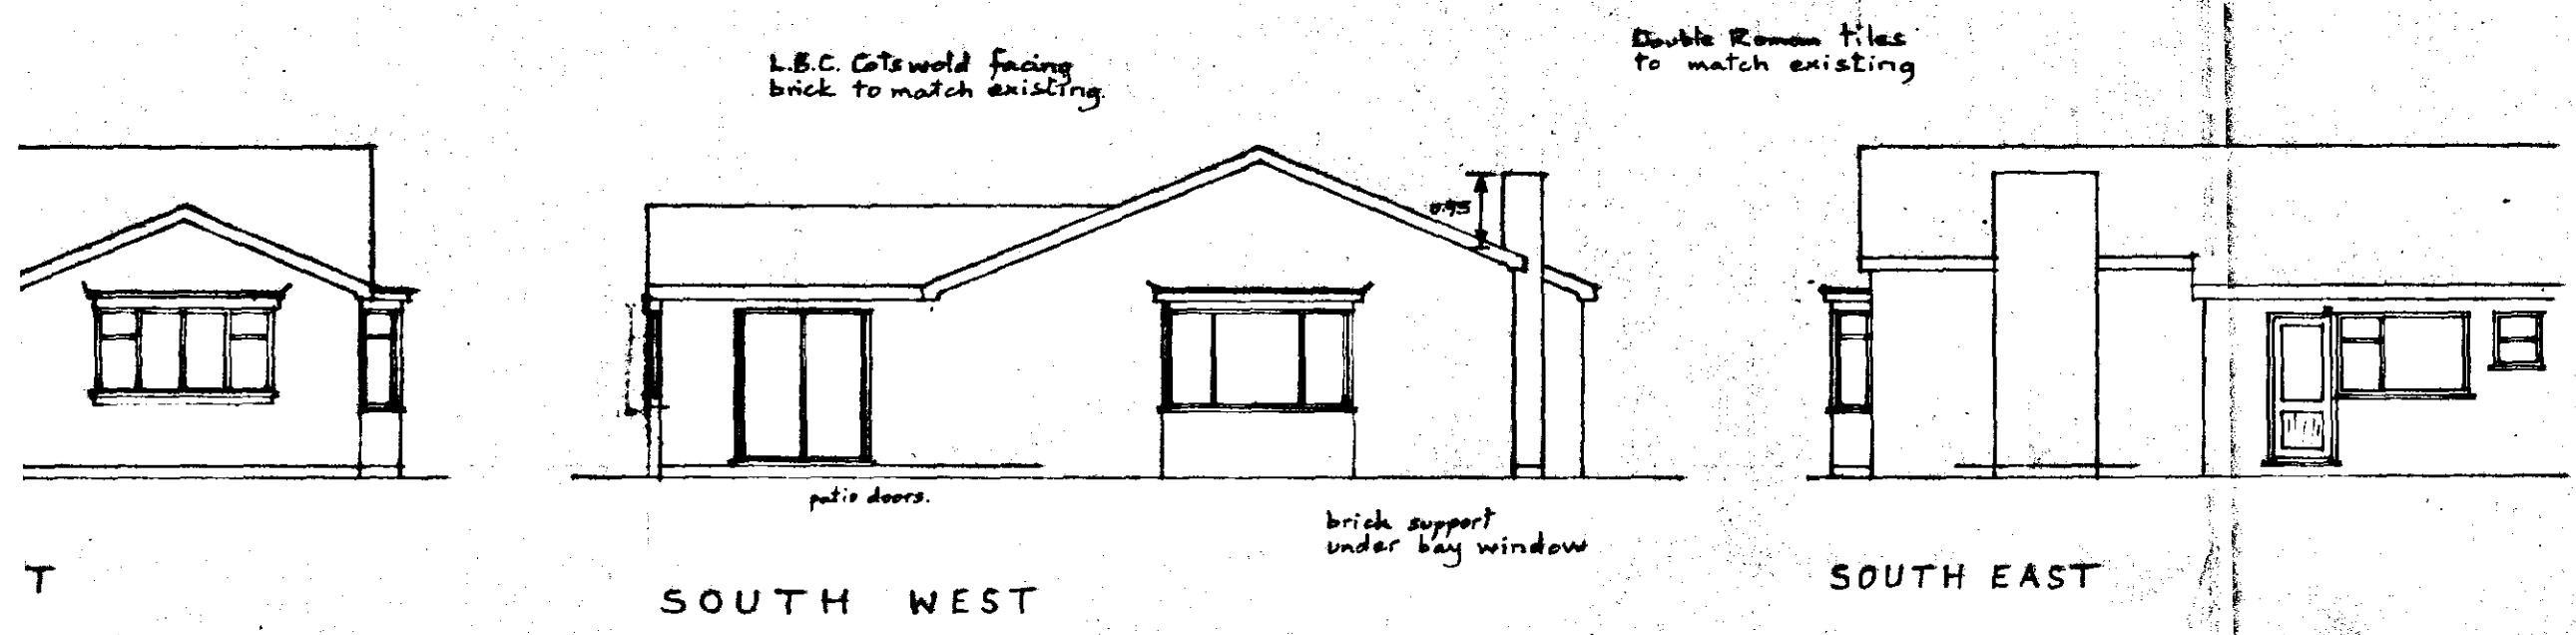


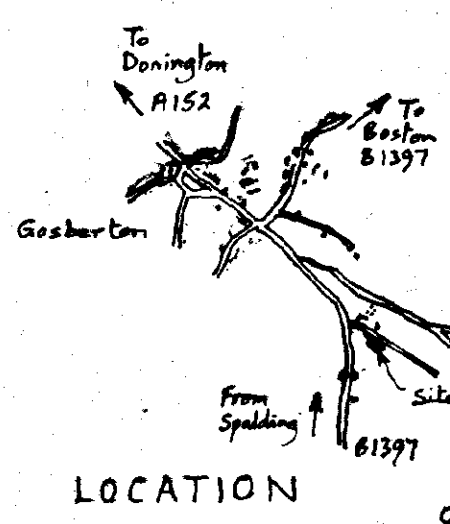

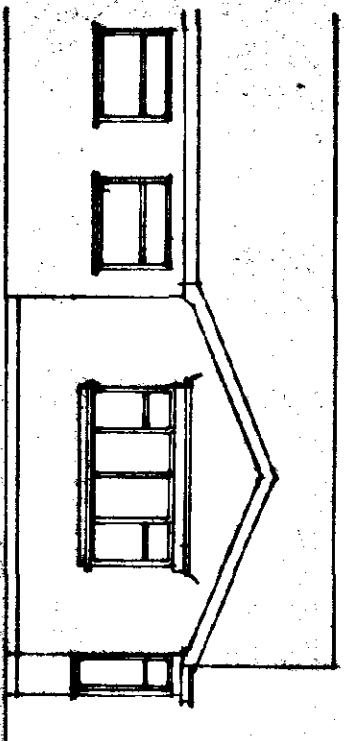


NORTH WEST

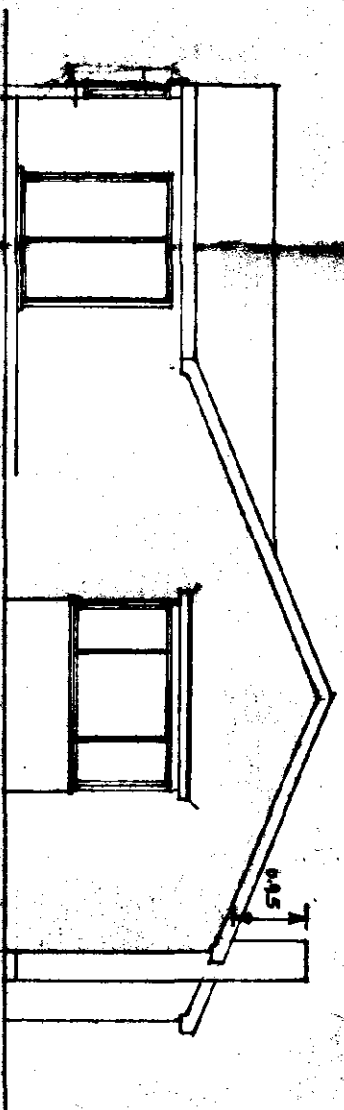



SOUTH WEST

1. 8 ft. Cotswold facing  
brick to match existing


Double Roman tiles  
to match existing

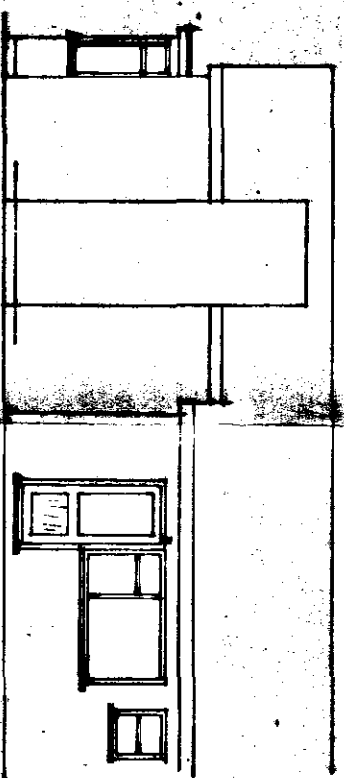


SOUTH EAST

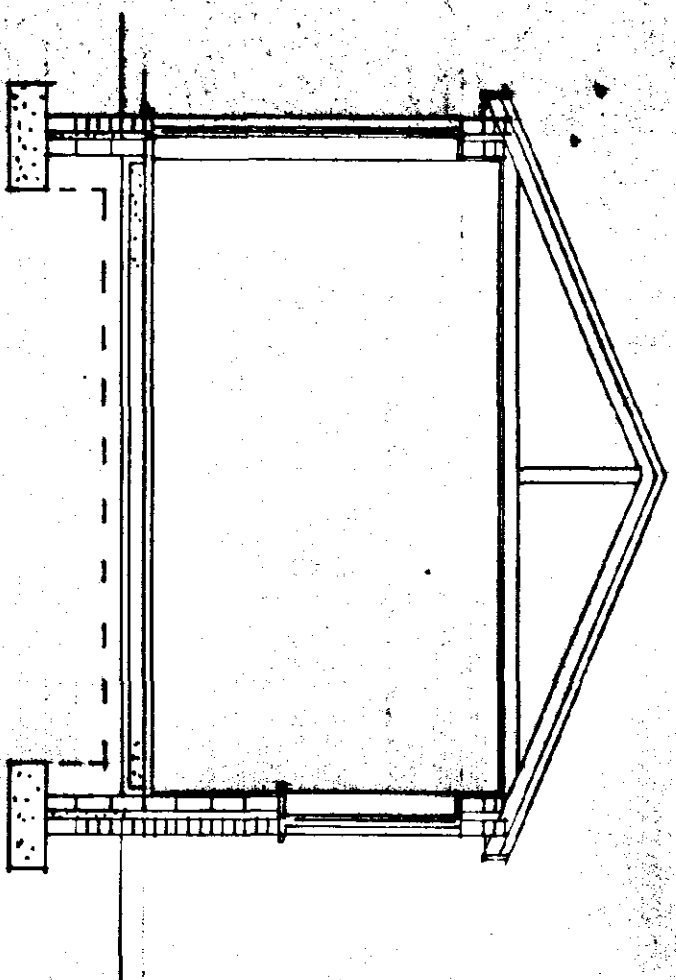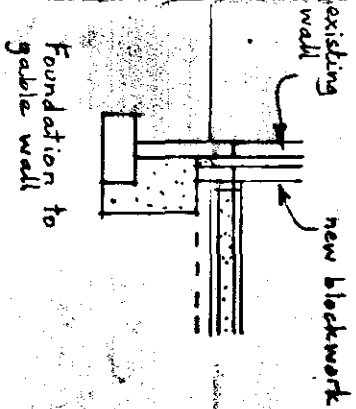

Section A-A




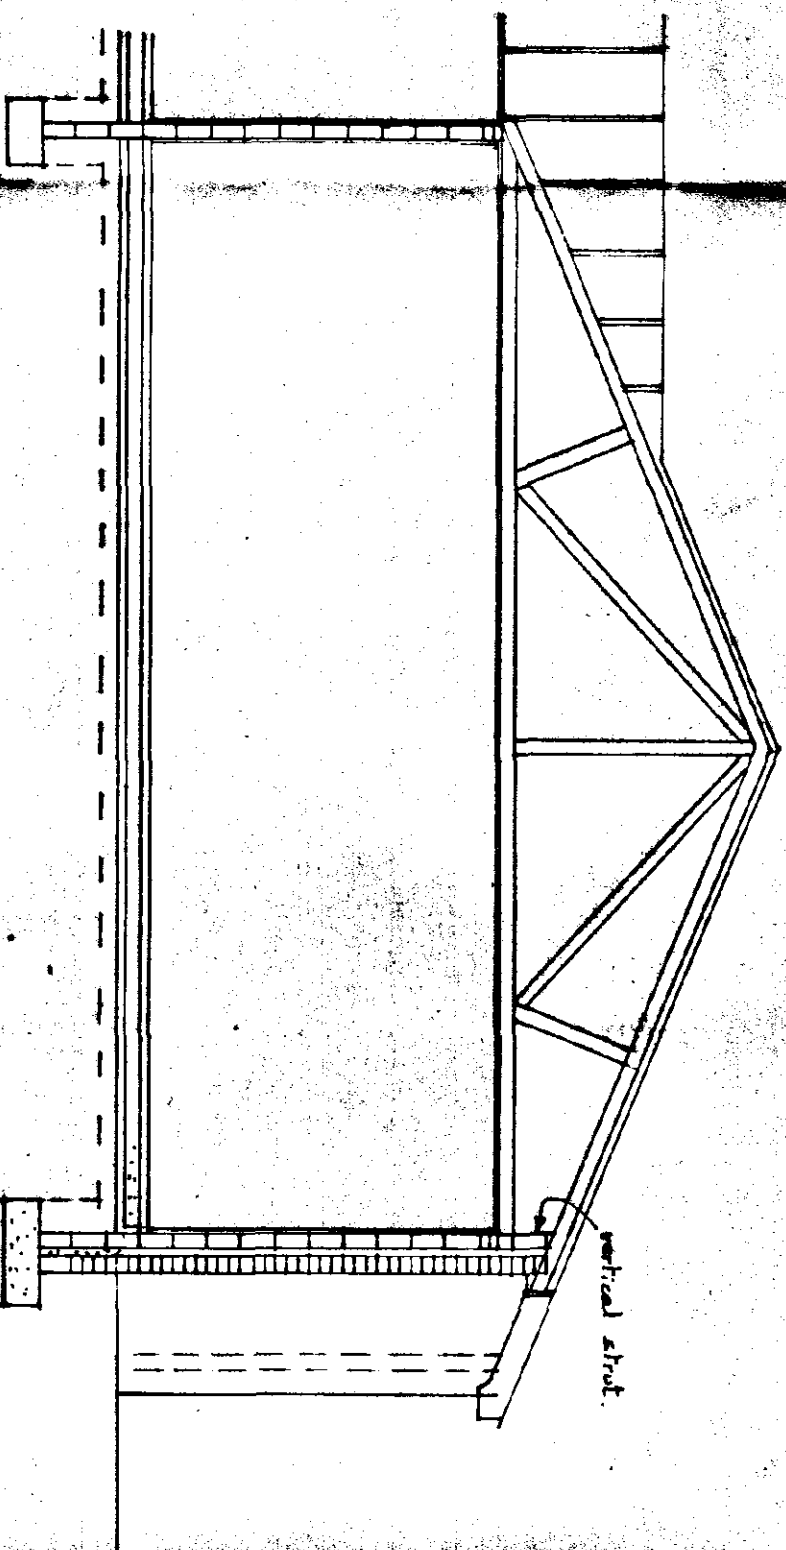


Section B-B

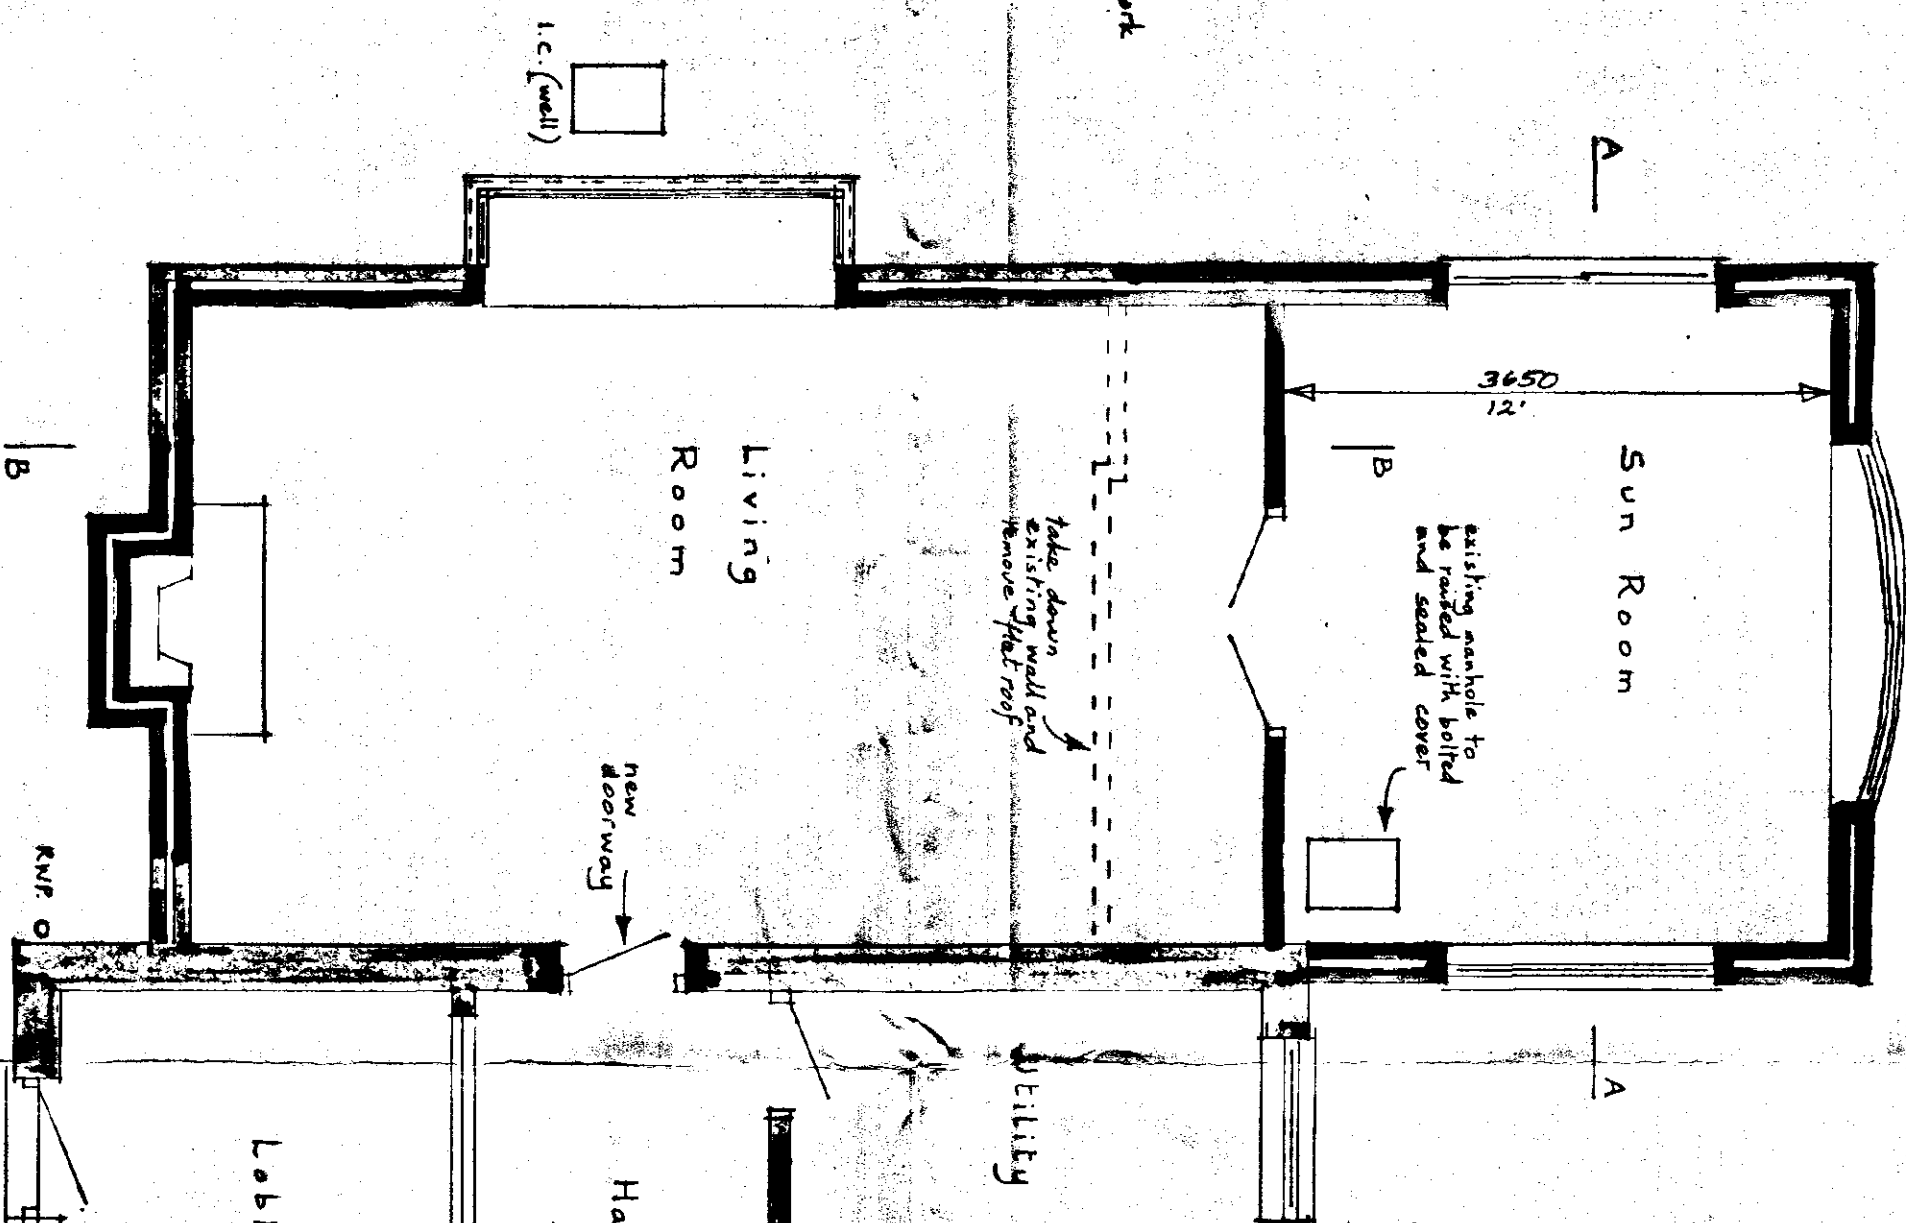

I.C.

I.C.

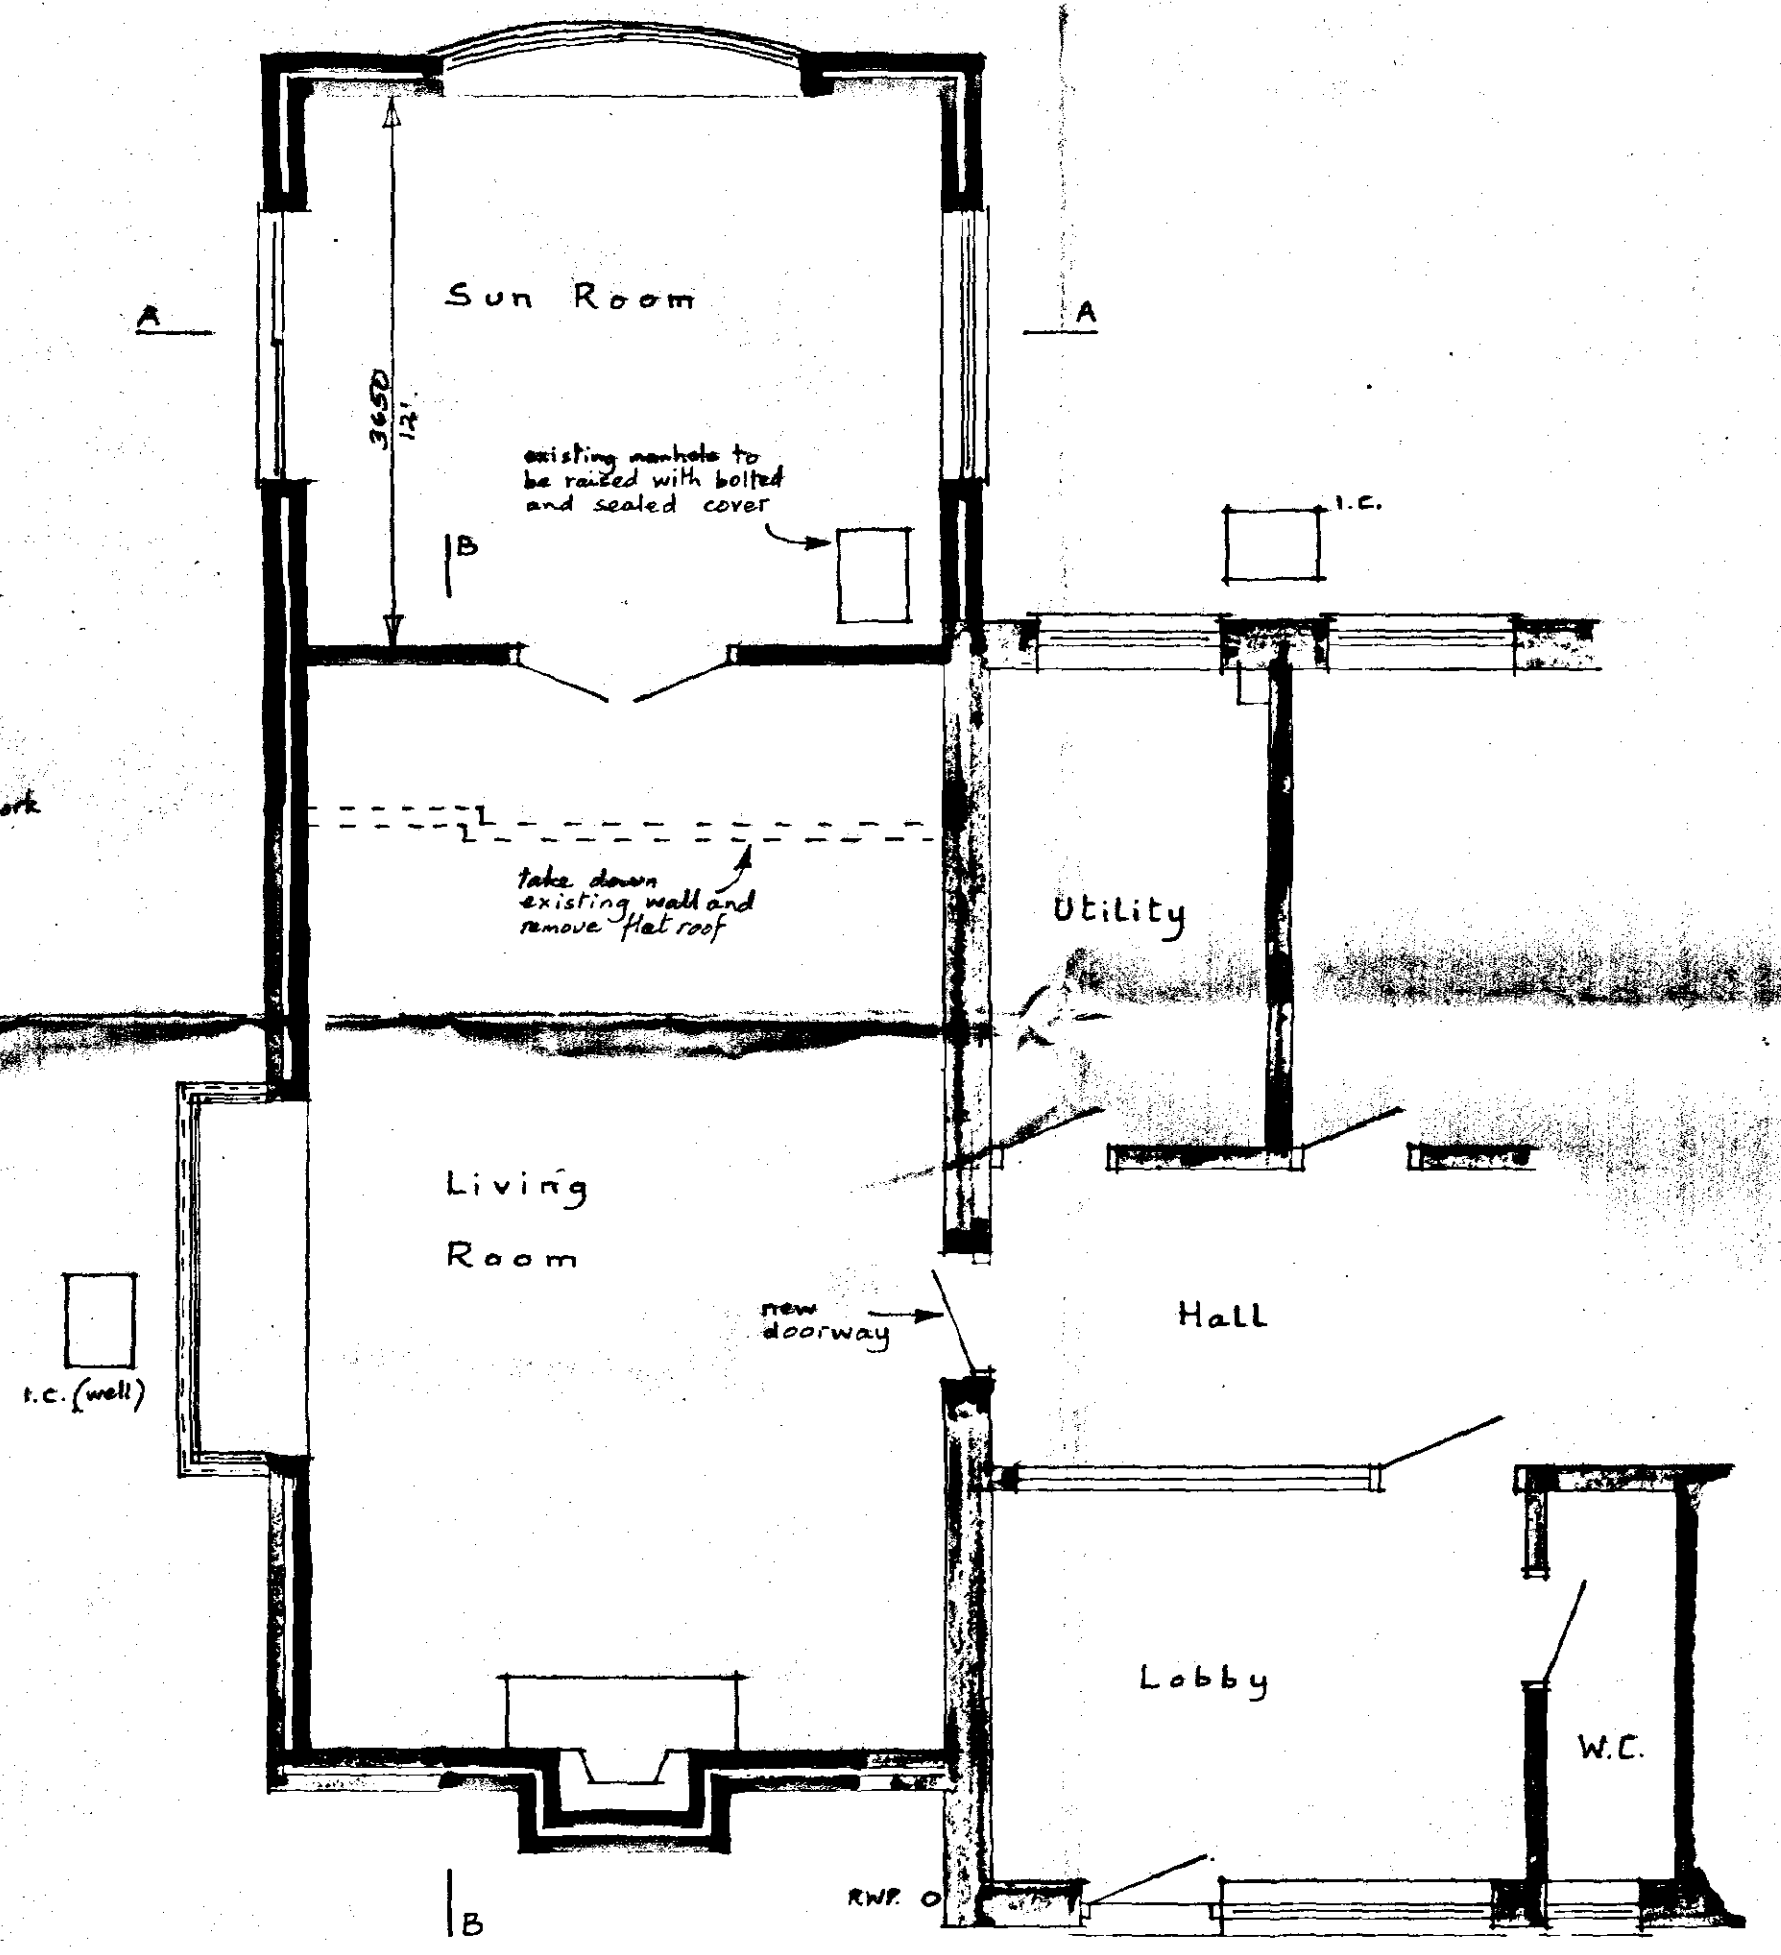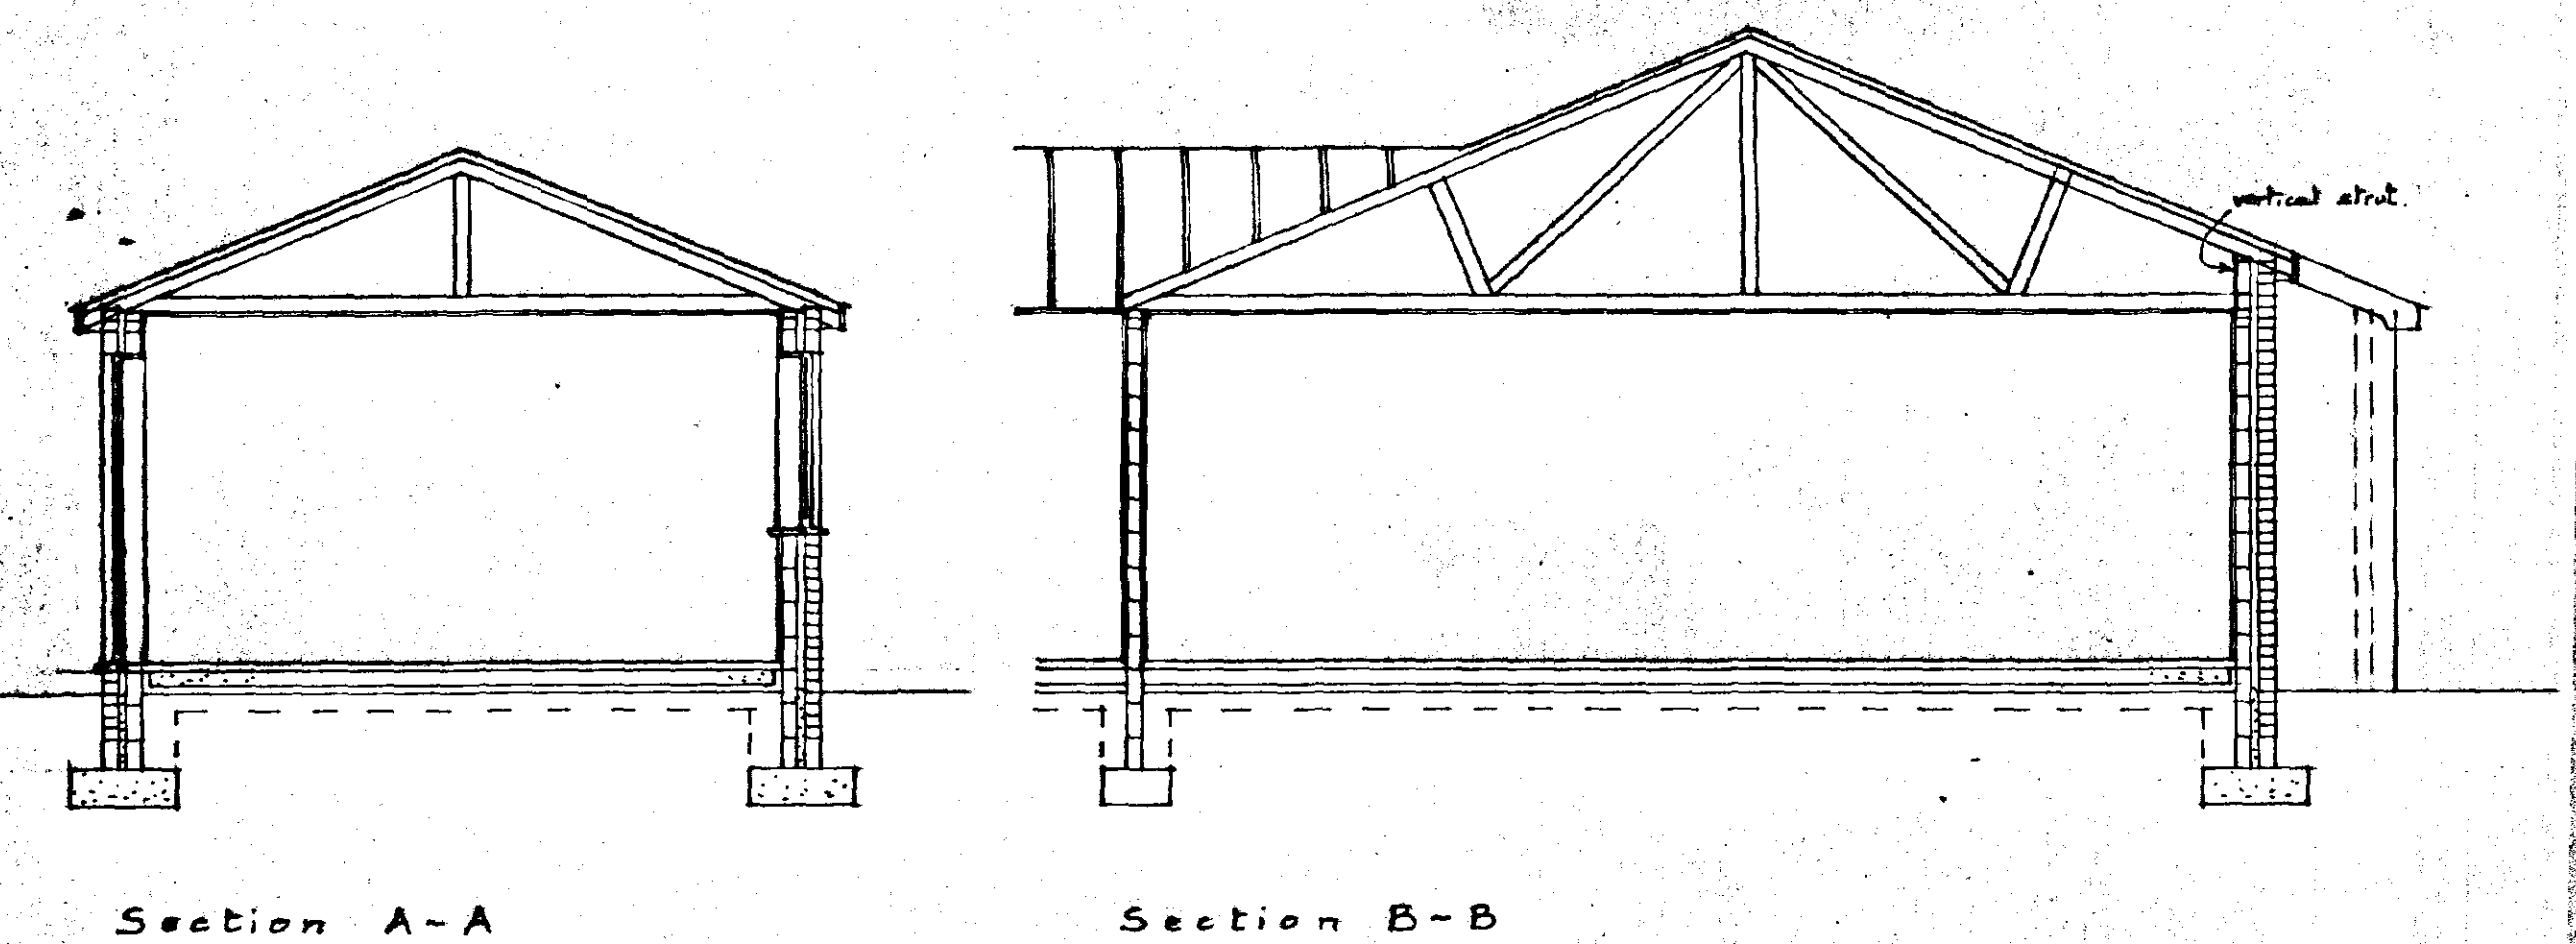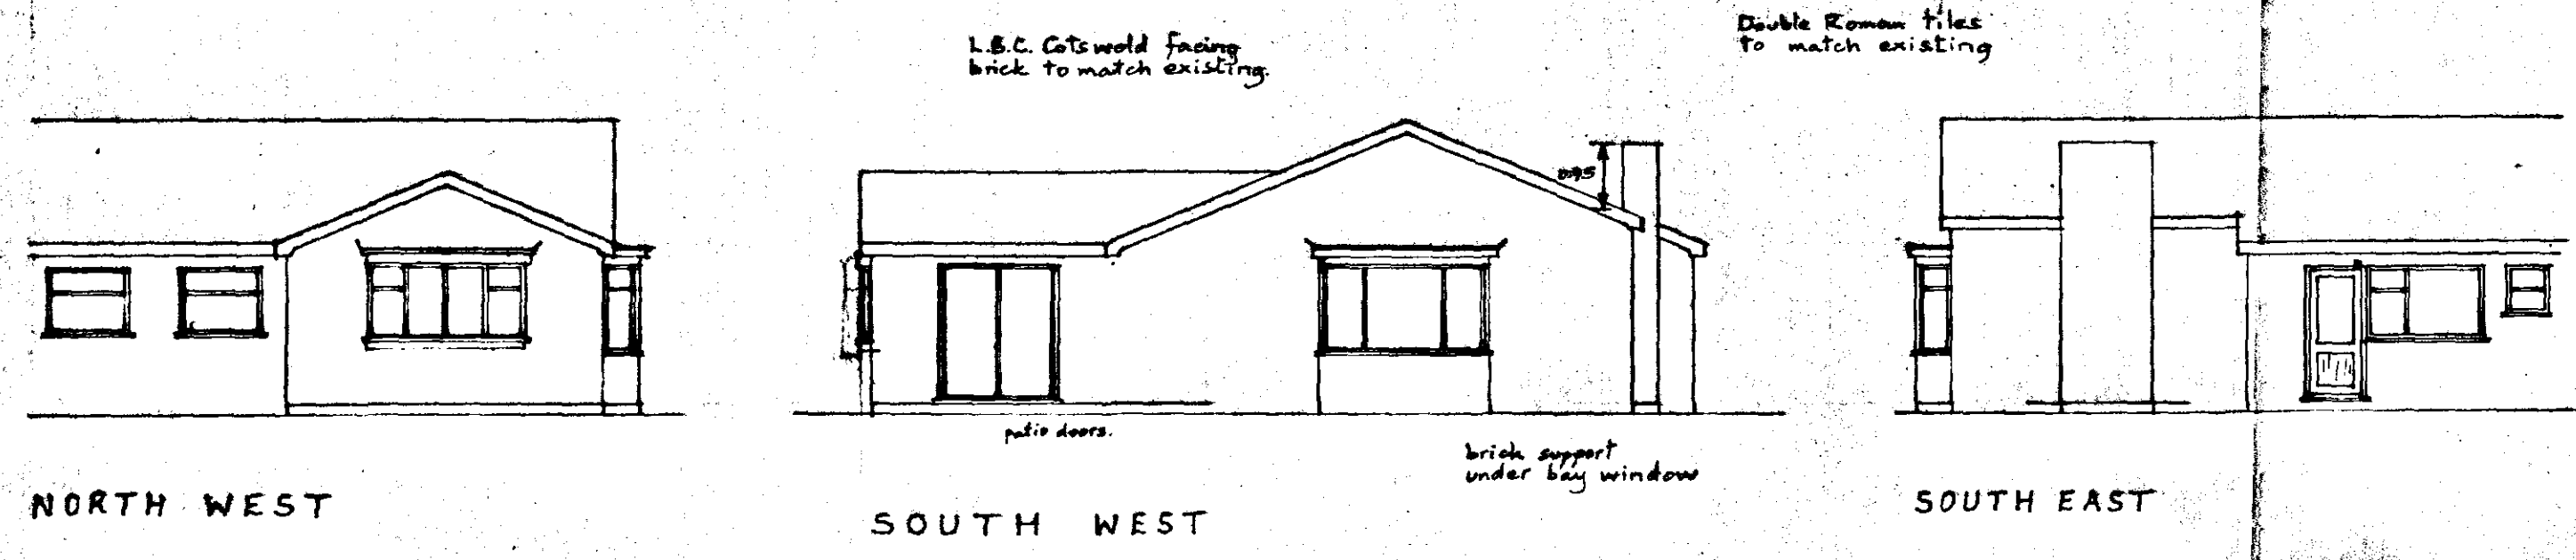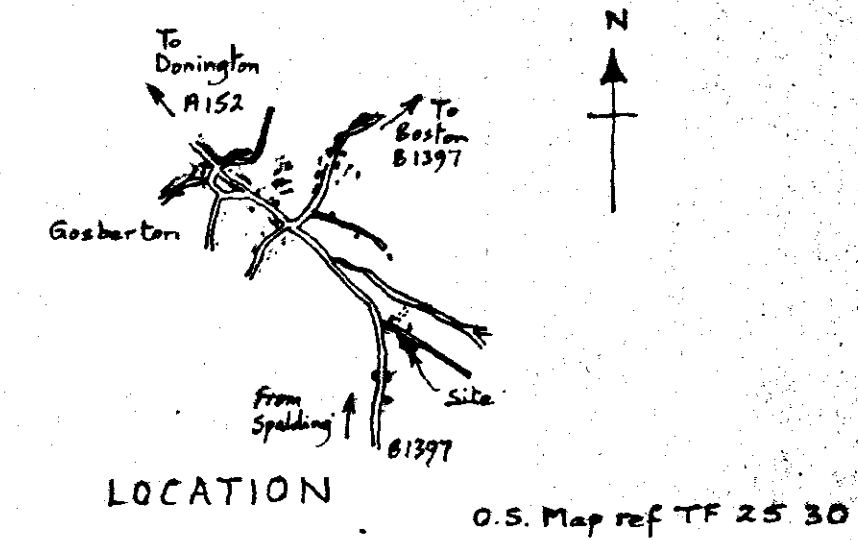

**DETERMINED PLAN**  
SOUTH HOLLAND DC  
HOUSING & PLANNING  
25 APR 2000  
Ref: 0516/00

Mr. and Mrs. G. Gregory,  
'Sun Down', Belnie Lane,  
GOSBERTON.  
Extension to Bungalow.

|   |                         |
|---|-------------------------|
| Written dimensions to be used in preference to scaled, and all measurements to be verified by checking on site. | Scale<br>1:50 and 1:100 |
| Local Authority Ref.<br>Planning                                                                                | Drawing No.<br>200421   |
| Building Regulations                                                                                            | Date<br>April 2000      |

**A. ROFFE**  
BUILDING DESIGN & PLANS  
1, Green Lane,  
SPALDING, Lincs. PE11 2YB  
Tel: 01775-723 680