
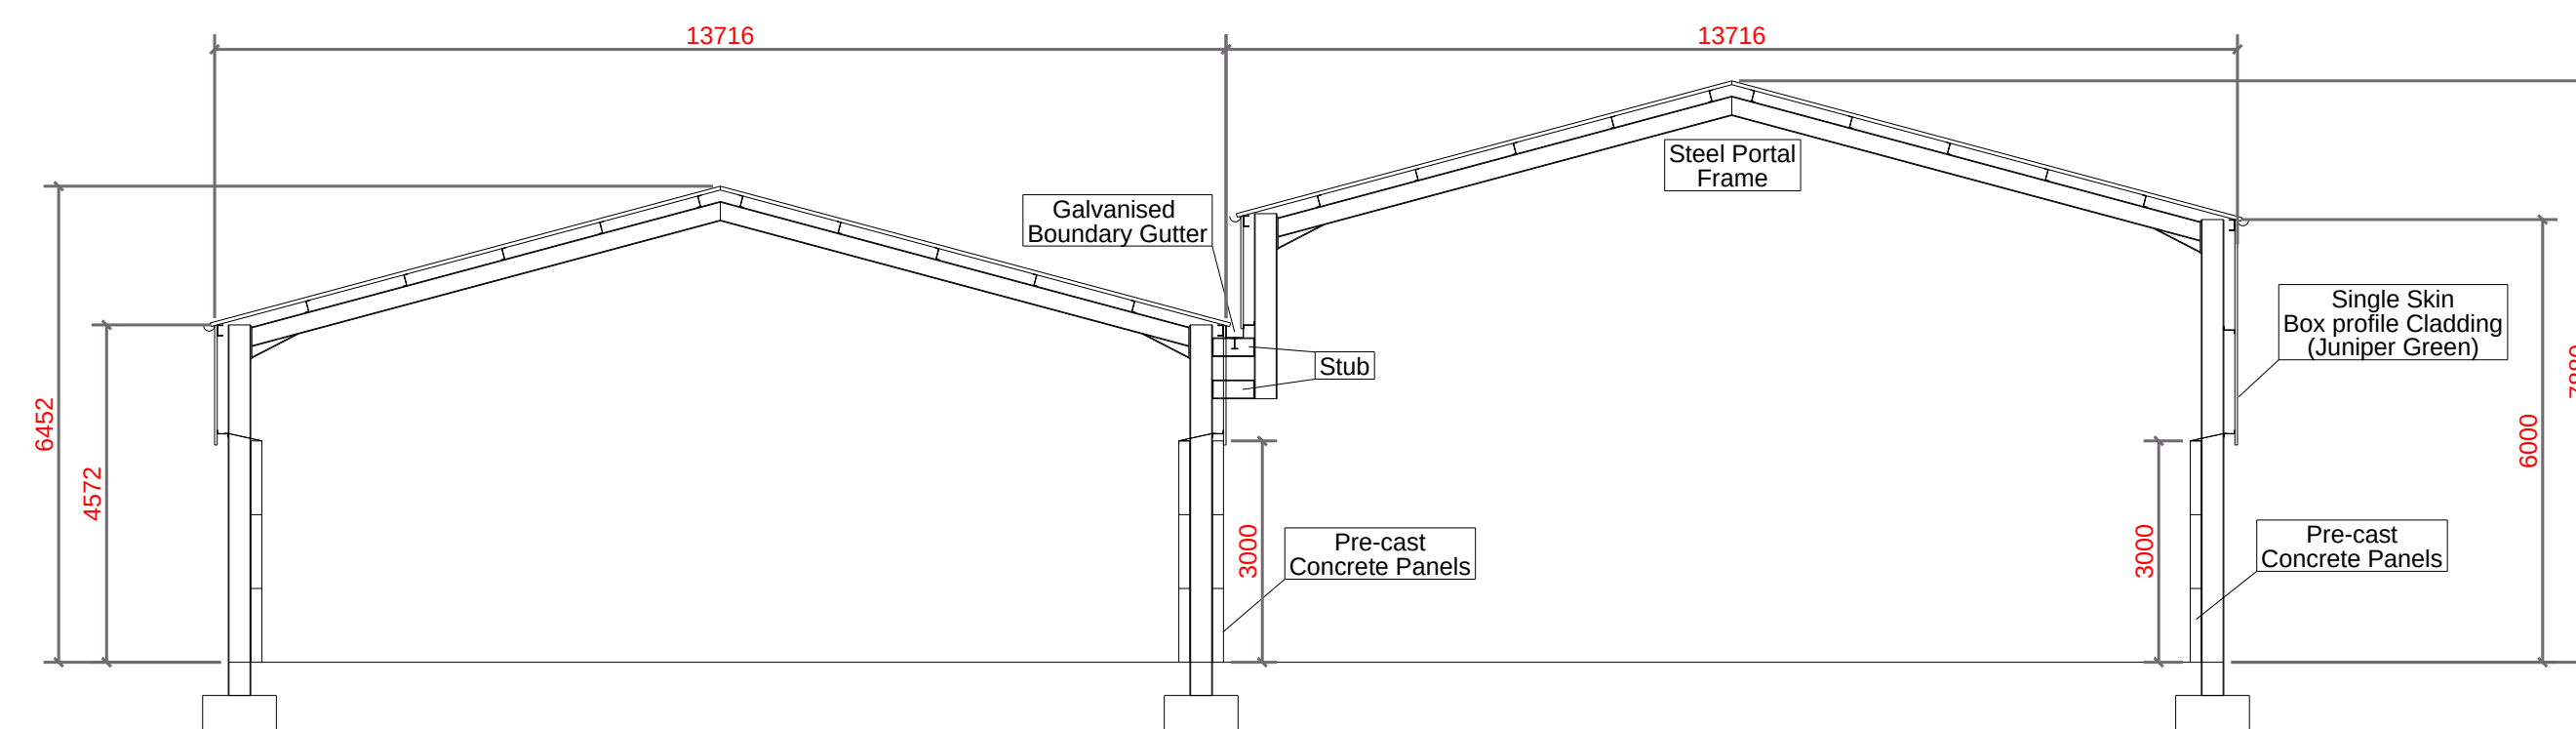
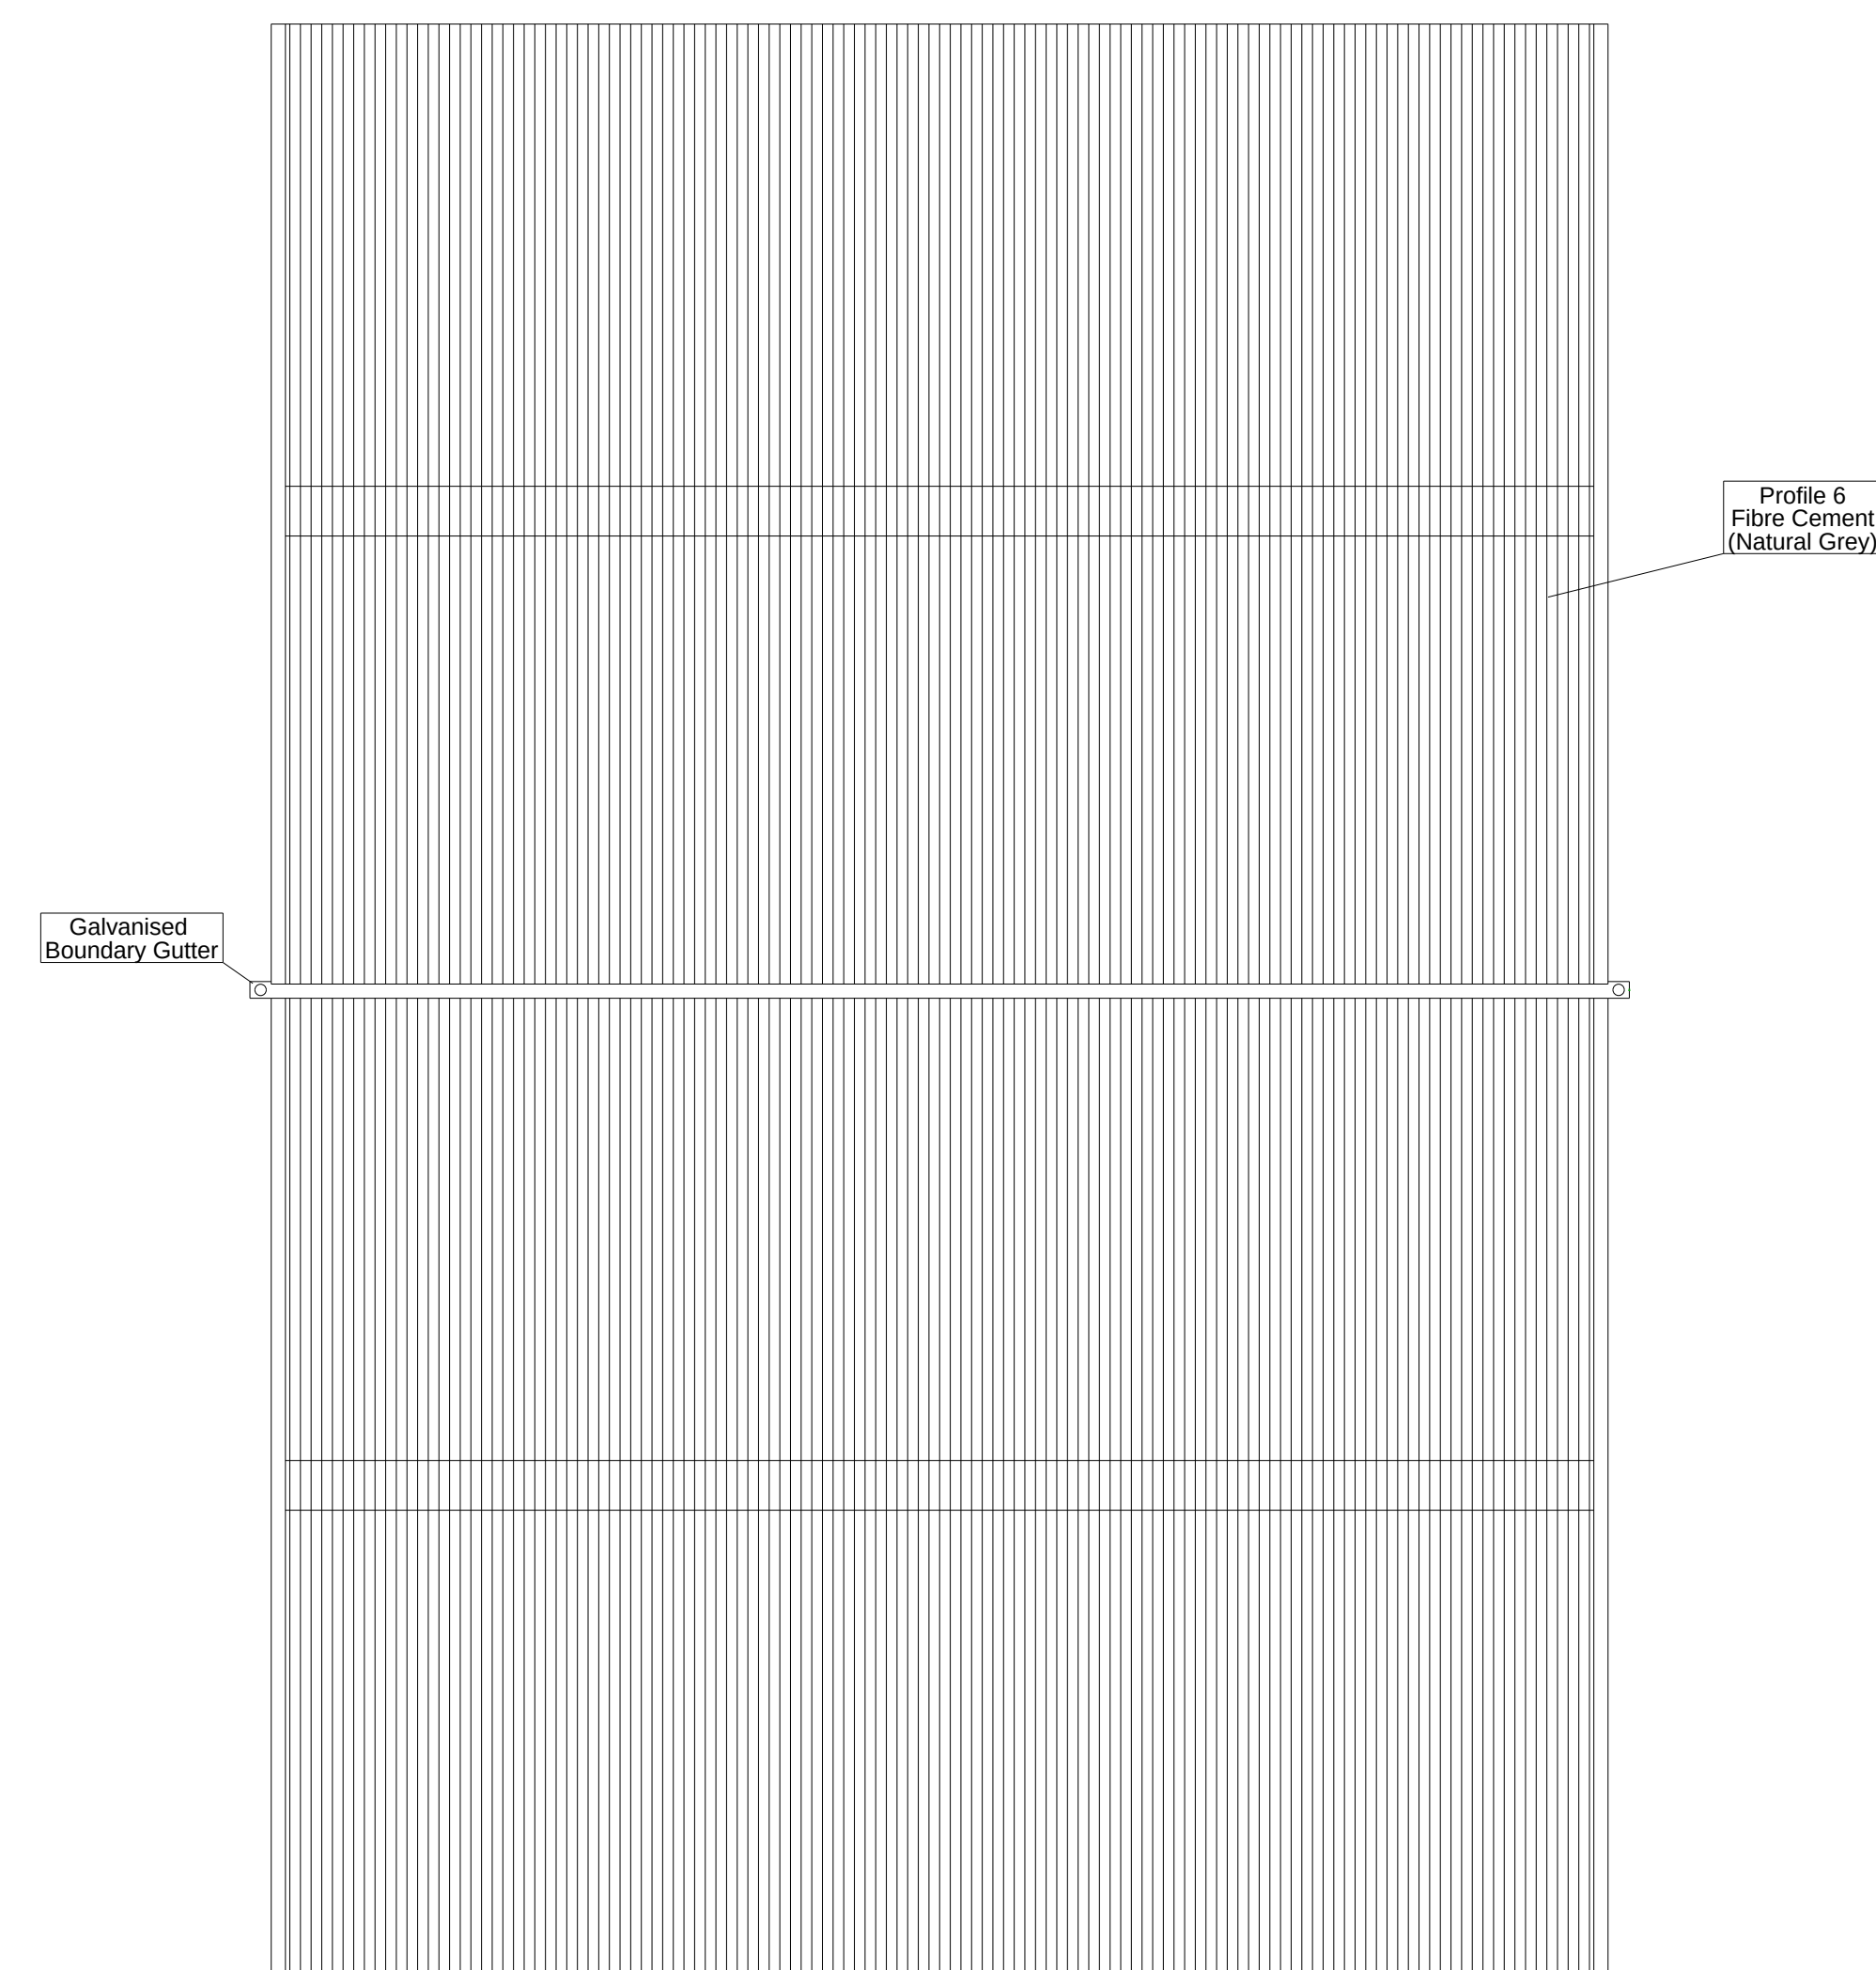


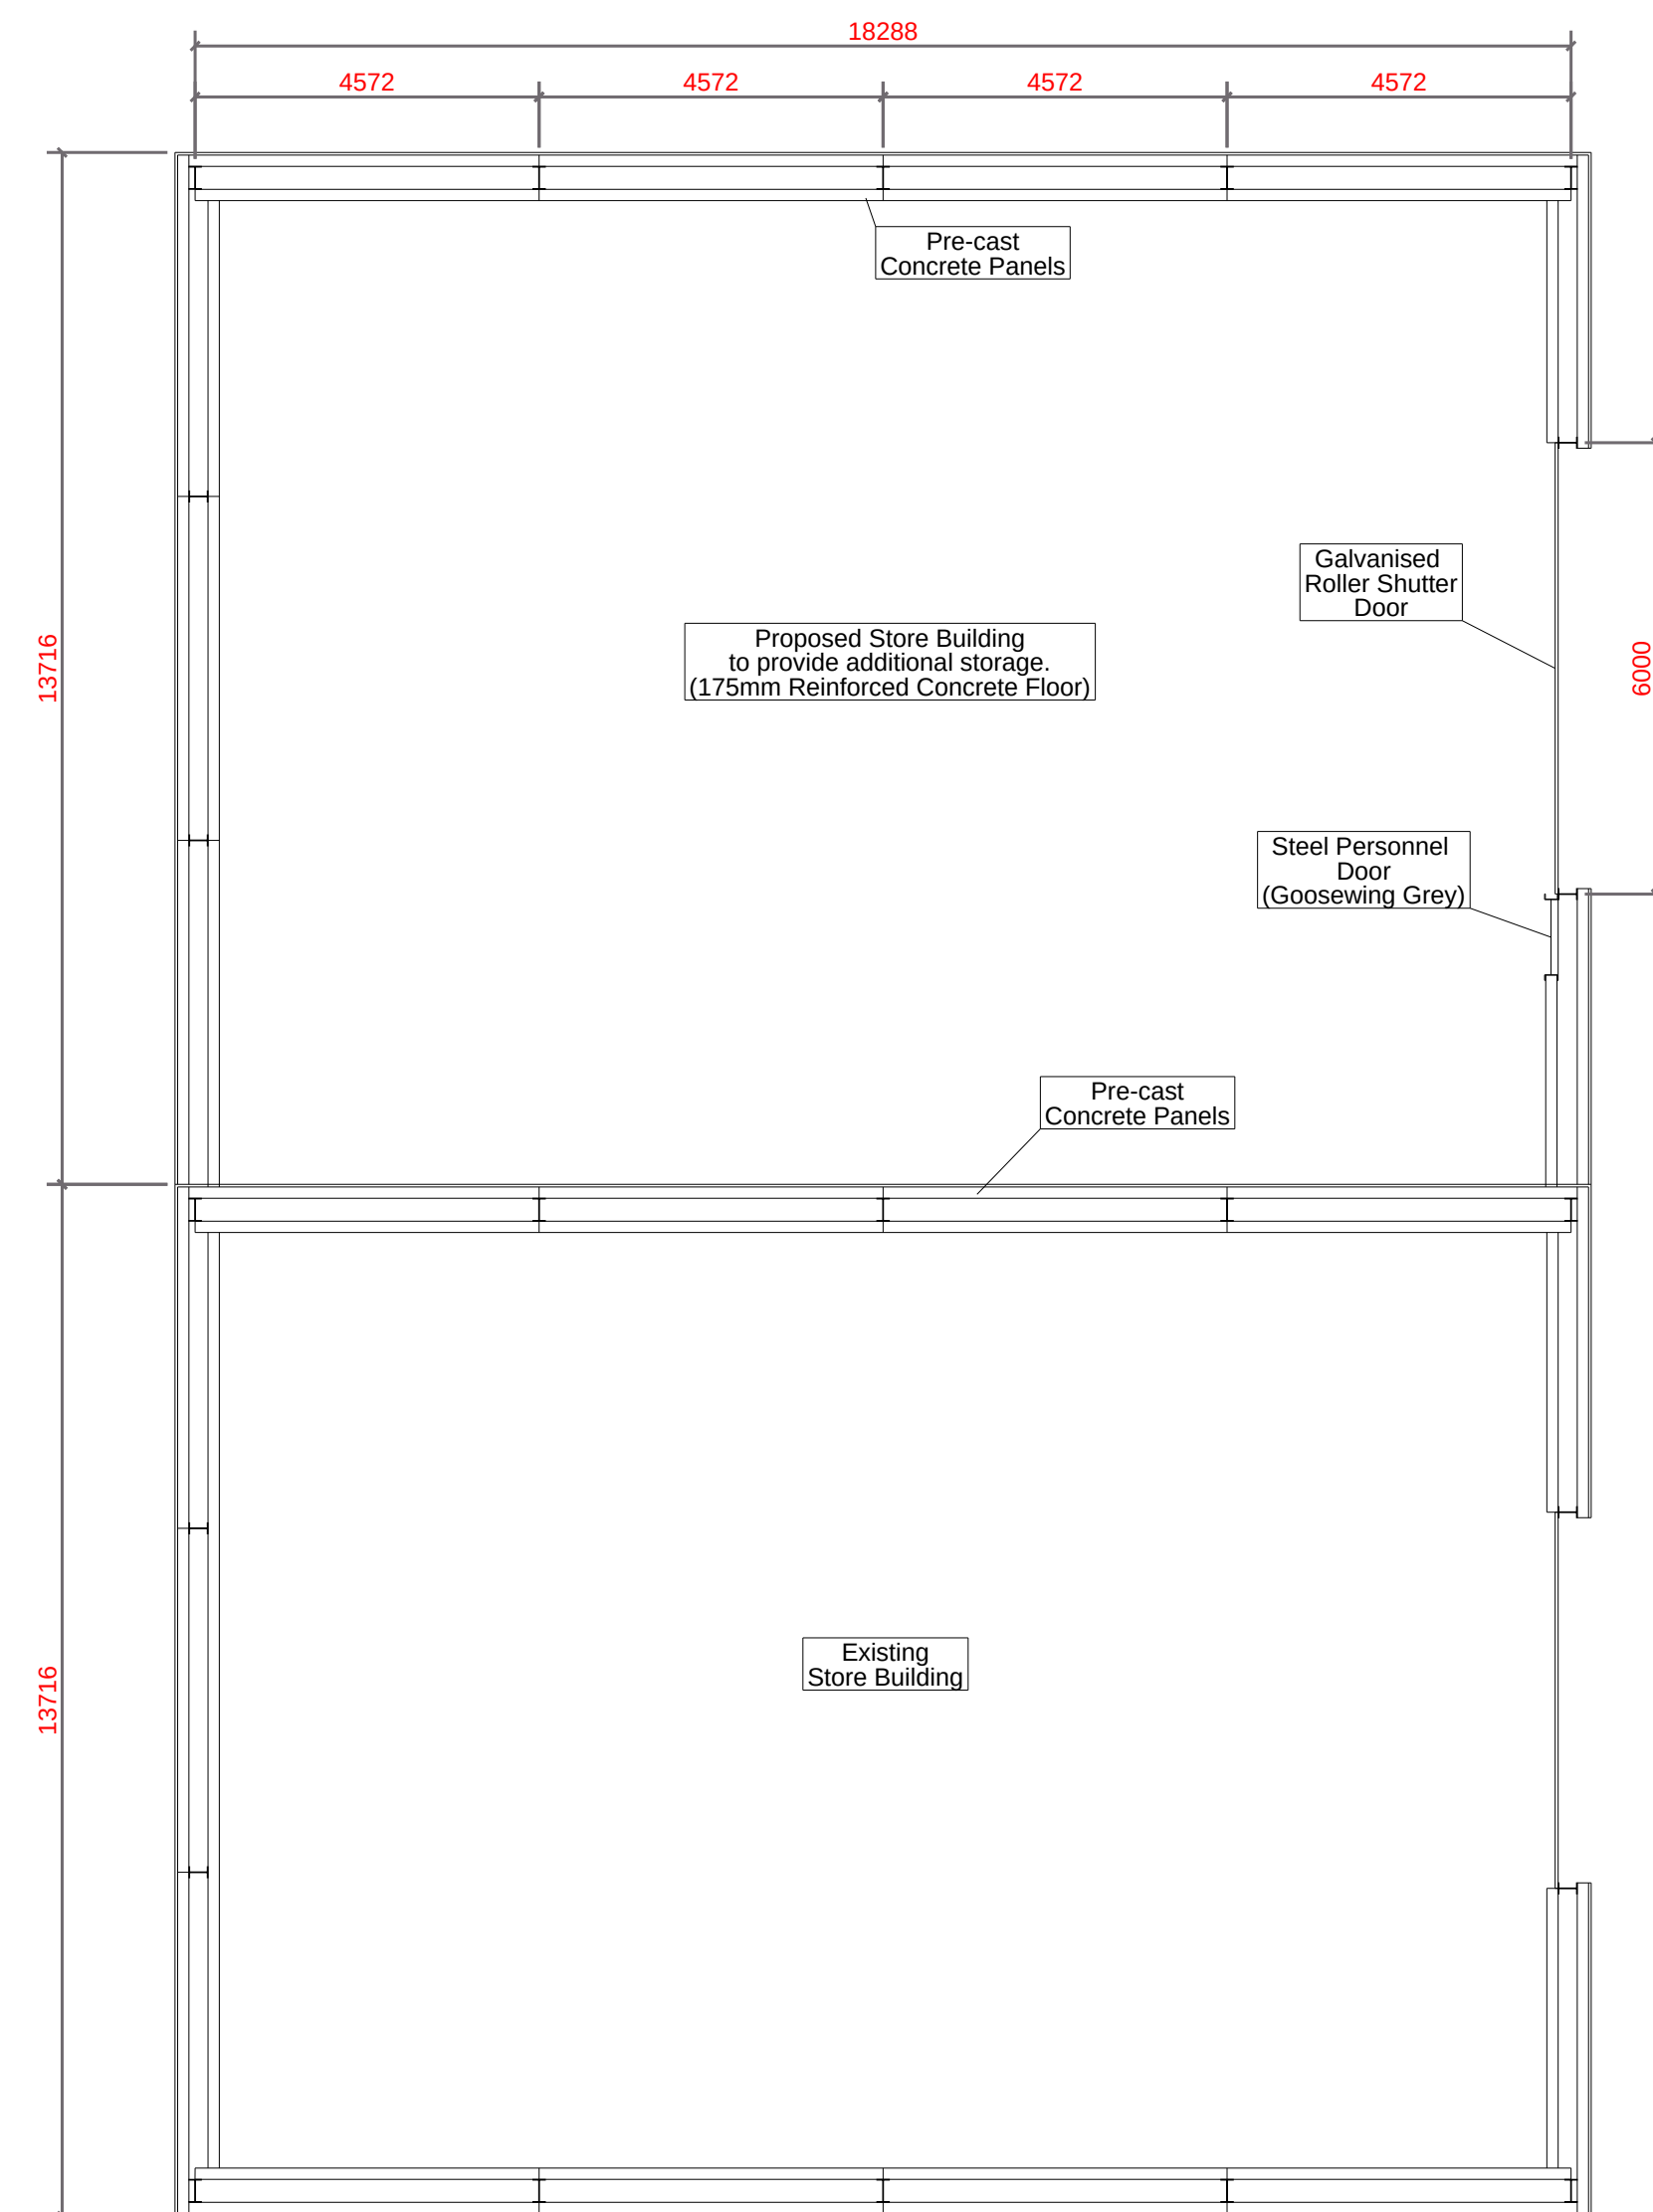

A	Issued	M.M	01.07.2020		
REV MARK	DESCRIPTION	By	Date	By	Date
		CREATED		CHECKED	
B. W. Wood & Son		Powered by 			
286 Siltside, Gosberton, PE11 4JR					
DRAWING TITLE	Proposed Plan Views & Cross Section				
CONTRACT	Store Building				
MODELLED BY	M.M	ISSUE DATE		01.07.2020	
CONTRACT NO	200630	SCALE		1:100	
DRAWING No	200630/02	REVISION No.		A	