


NOTES

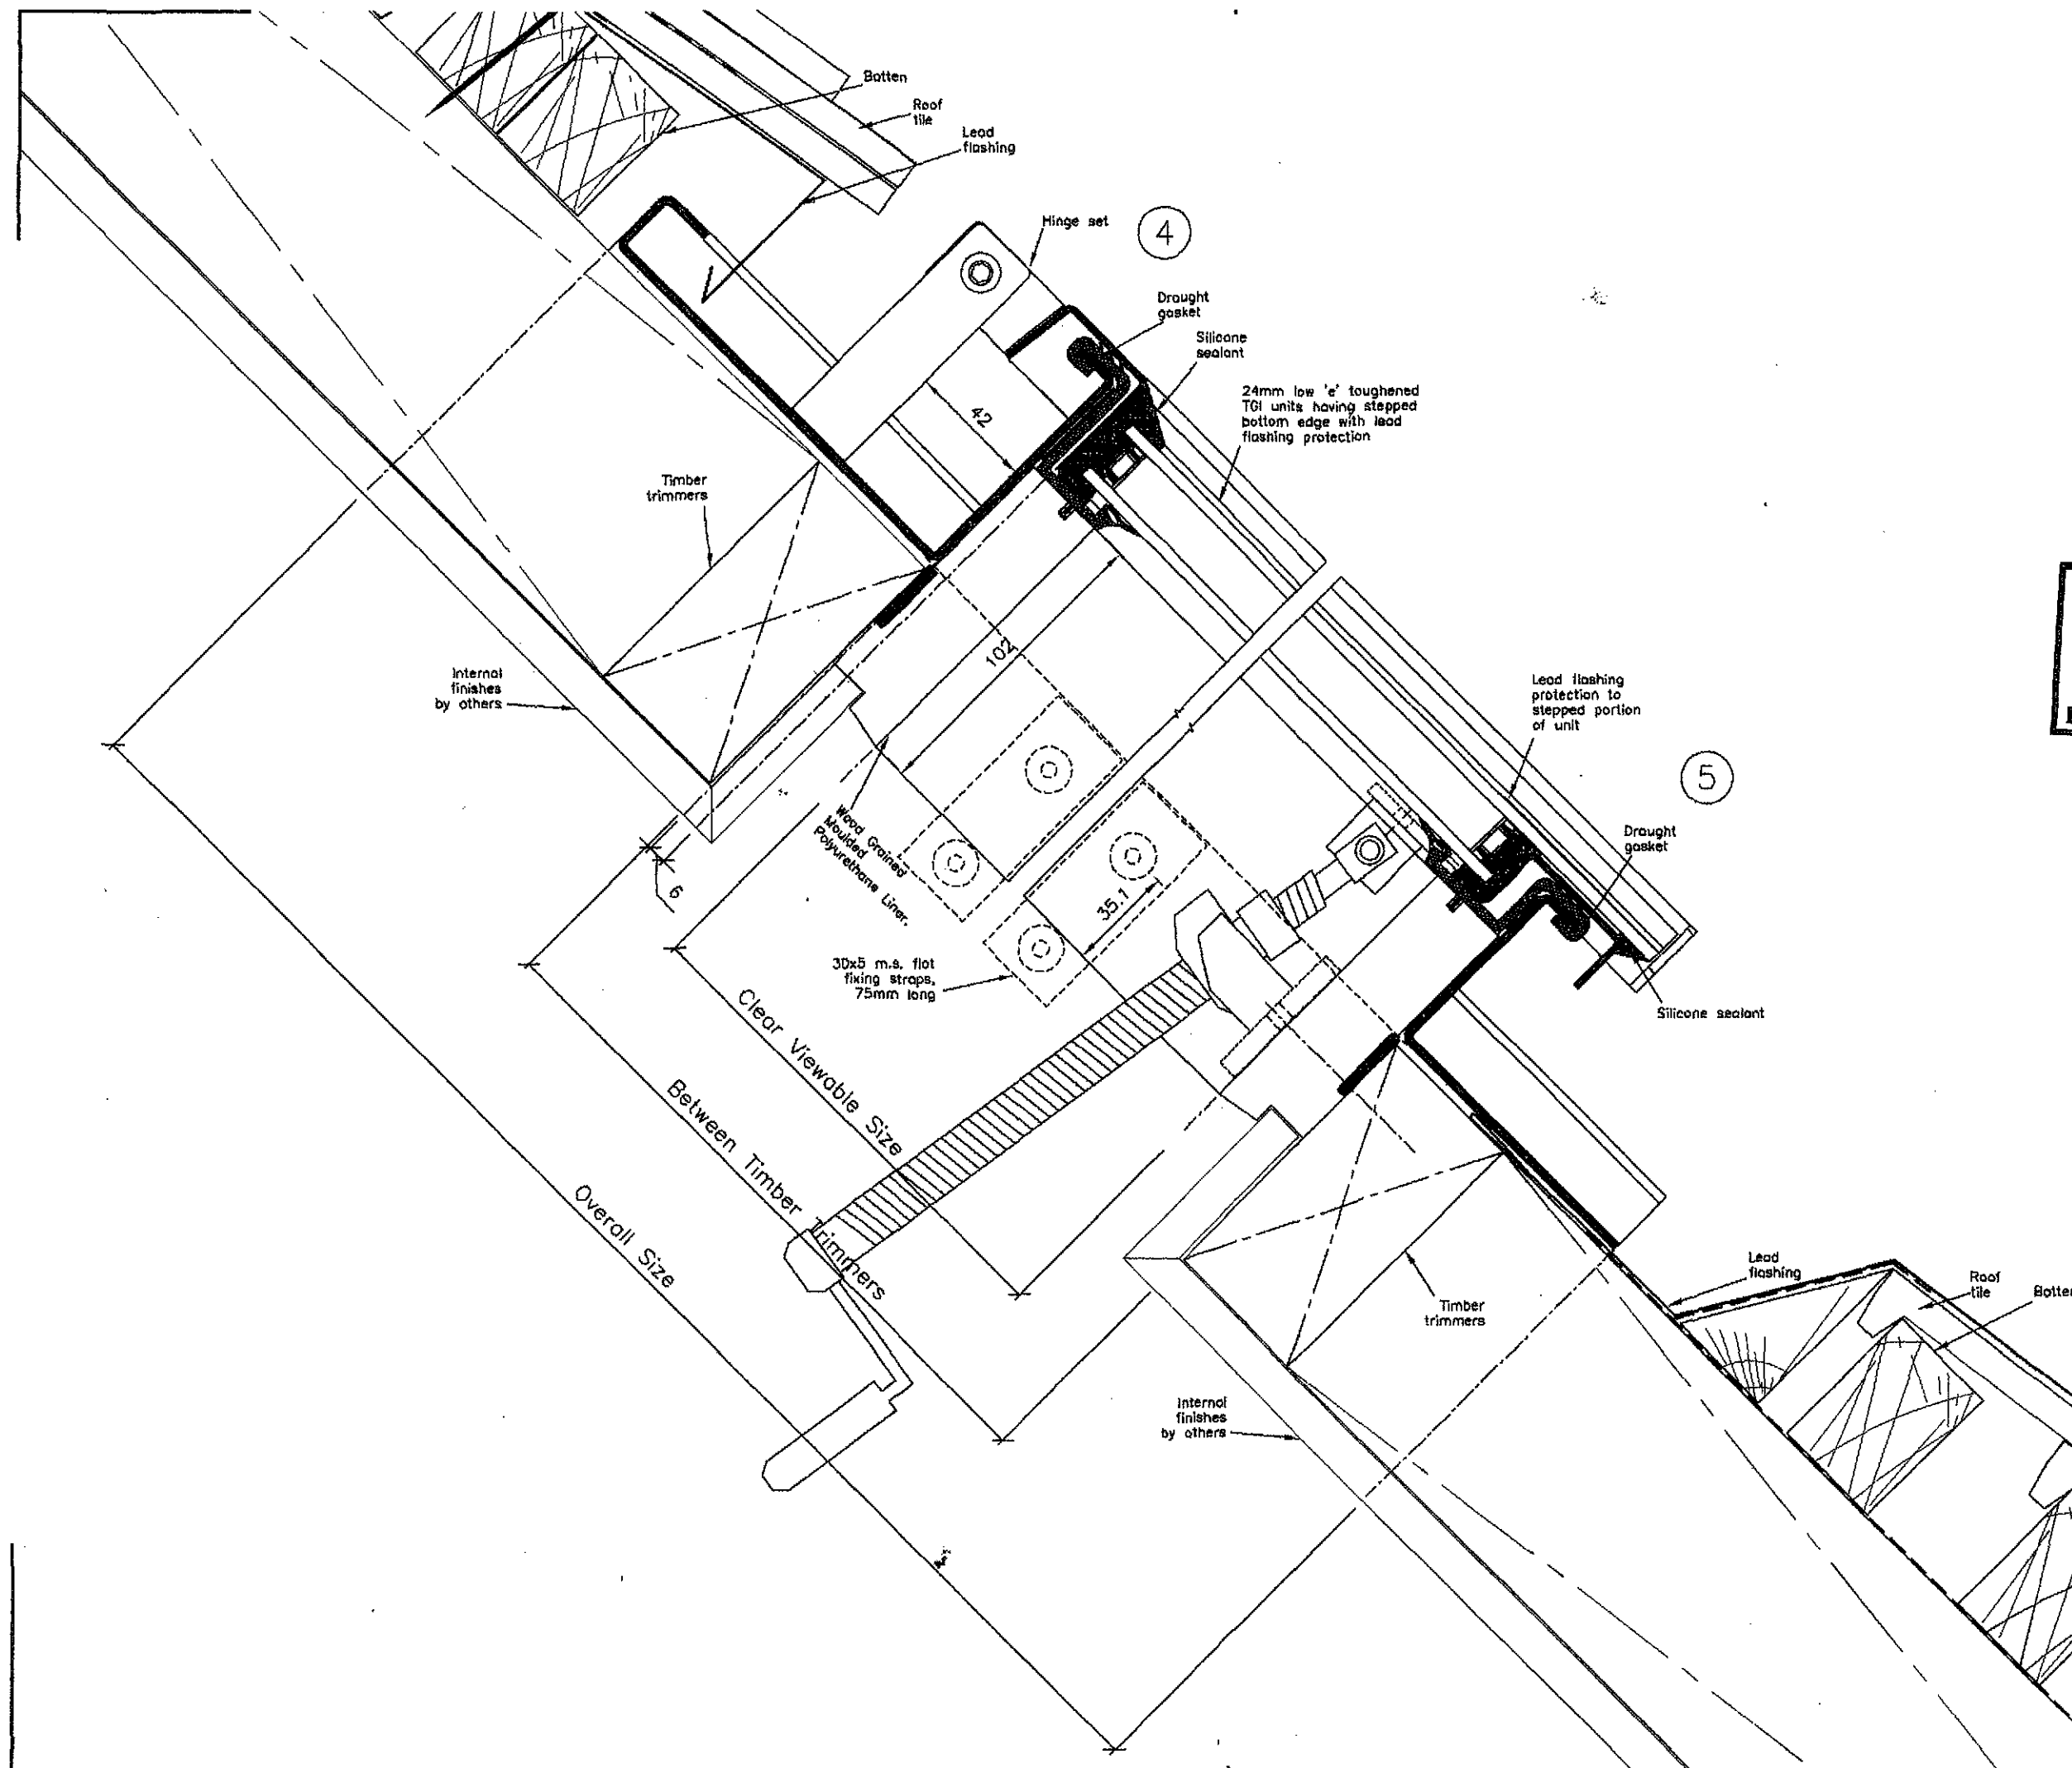

Planning 3MBC
2.4 JUN 2010
Ref: 0529-10

DATE	REV	COMMENTS
06/10/09	E	General revisions & corrections
01/10/09	D	General revisions & corrections
08/08/08	C	General revisions & corrections
28/08/08	B	General revisions to details
25/04/08	A	Details updated

REVISIONS

FOR INFORMATION

Drawing Title
DOUBLE GLAZED STEEL ROOFLIGHT
ROOF TILE APPLICATION
SECTION THRO' SLOPE

Project/Site

Contractor/Client
ROOFLIGHT DEPT
Architect

Surveyor/Agent

Scale @ A1: DETAIL F.S.

Date: APRIL 2006


Drawn By:

CLEMENT
Steel Windows Ltd


Clement House Haslemere Surrey GU27 1HR
Tel: 01428 643393 Fax: 01428 644436

Drawing No. D-CRPM/04 Revision E


Window W1

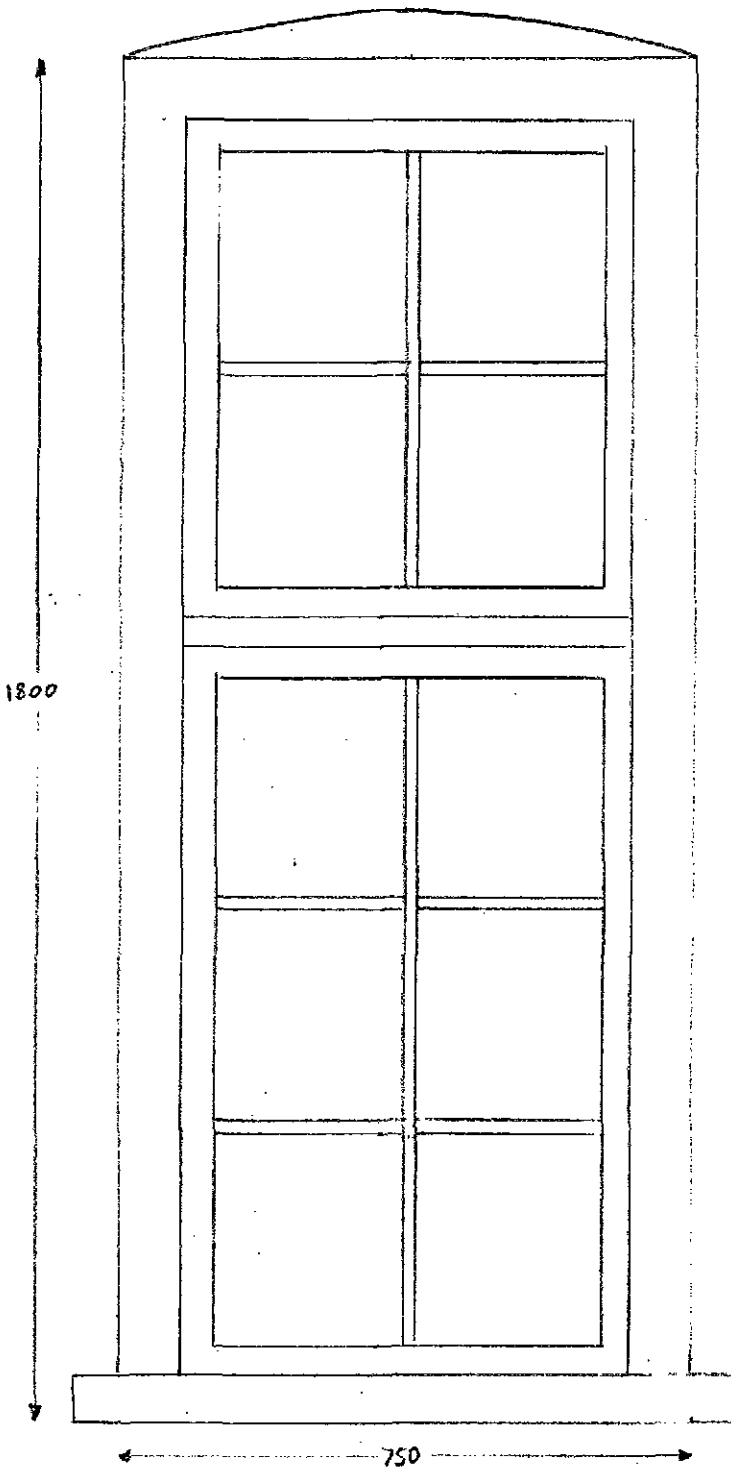

Window W2

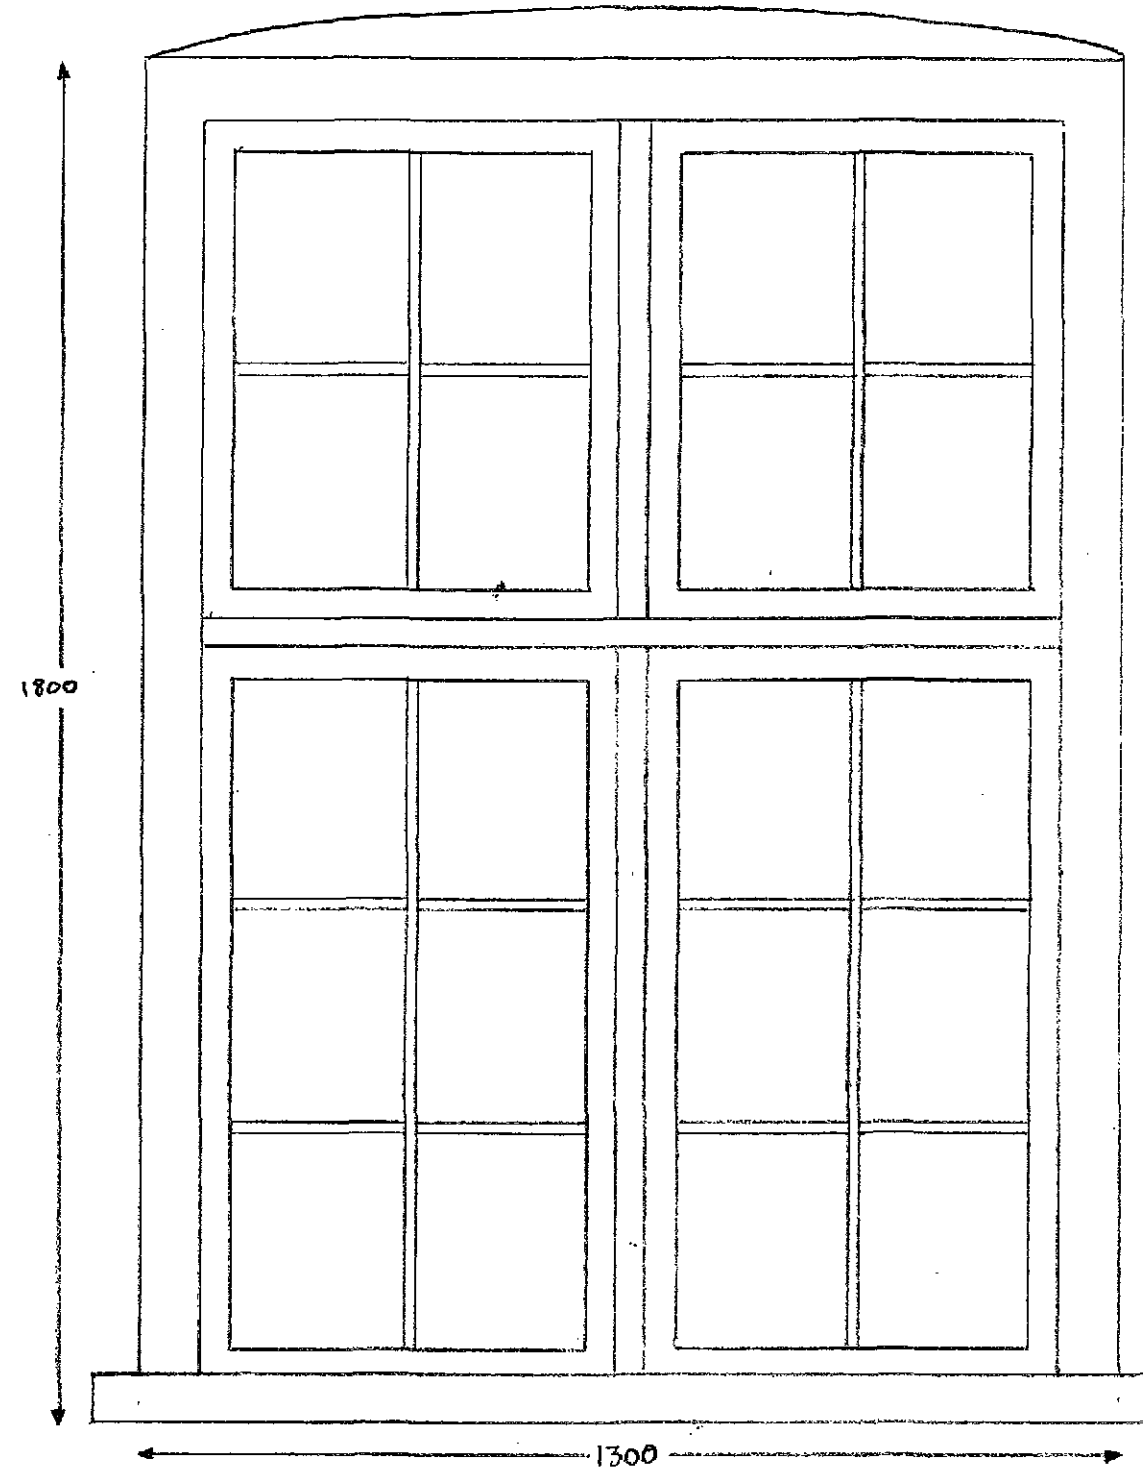


Window W3

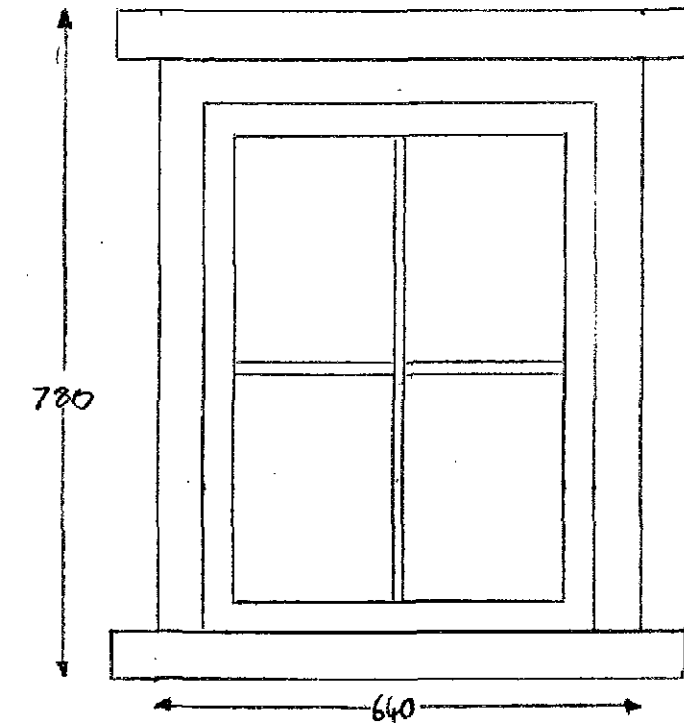


NEW REAR WINDOWS
SCALE 1:10
THE WOODLANDS, GOSBERTON

SHDC
Planning & Development
24 JUN 2010
Ref: OS29-10

CLEMENT 3

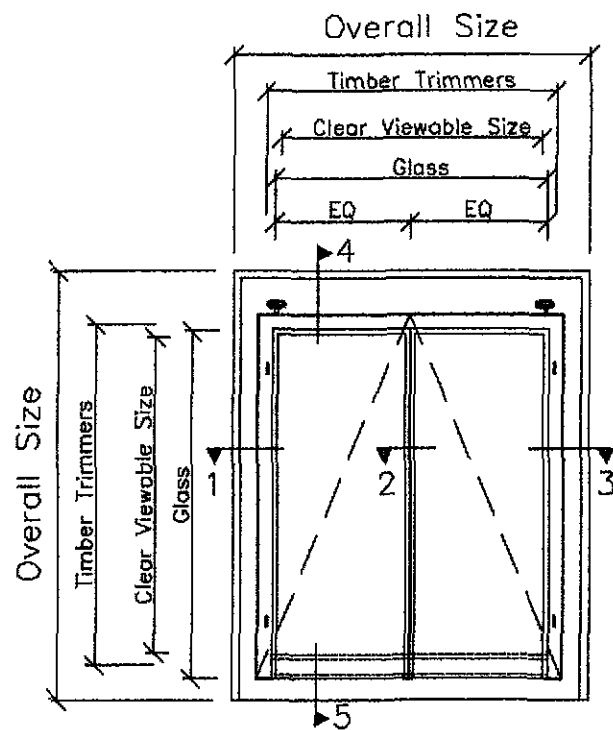

SHDC
Planning & Development
24 JUN 2010
Ref: OS29-10

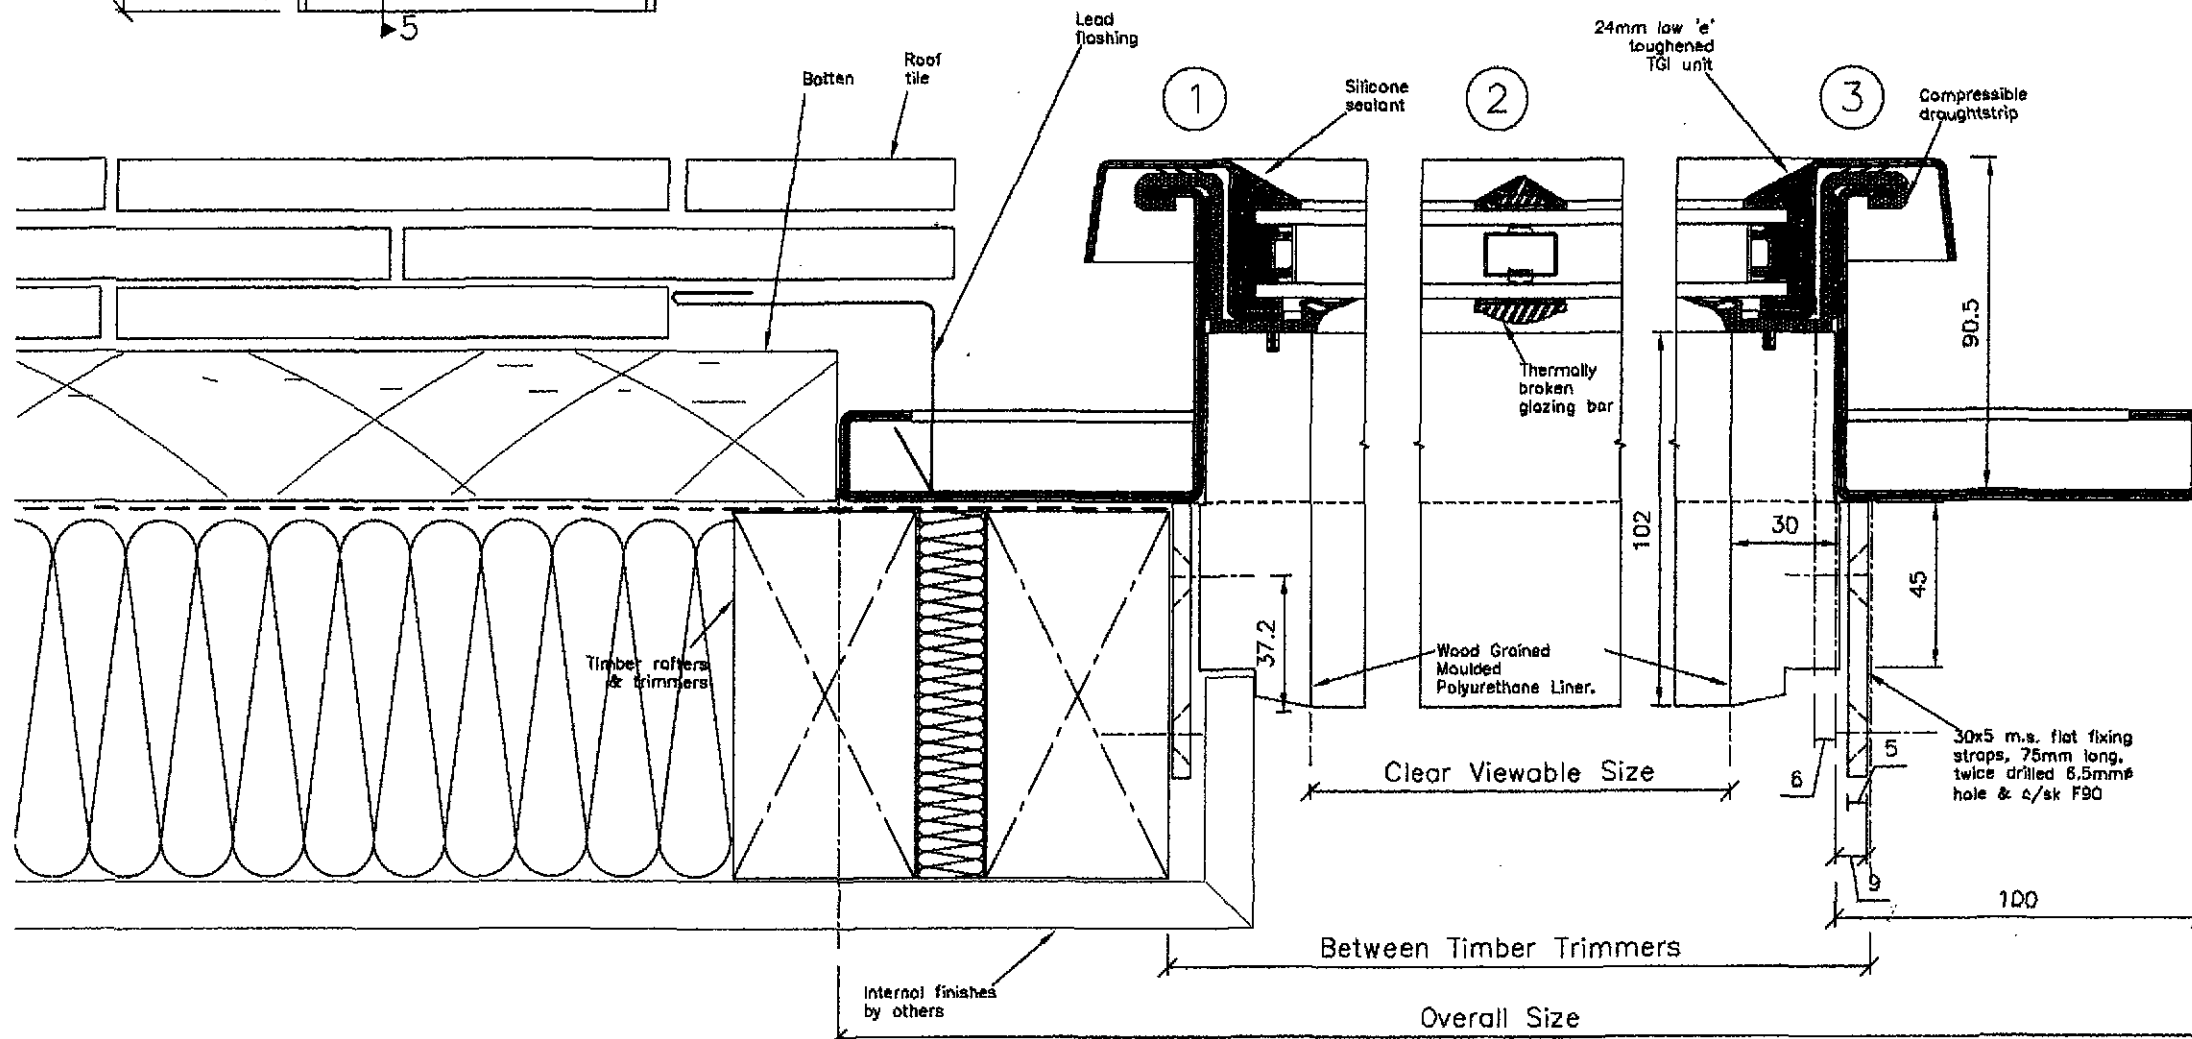

Copyright Reserved 2006
CLEMENT STEEL WINDOWS LTD
This product is protected by the provisions
of the Copyright, Design & Patents Act 1988

NOTES

SYSTEM

ROOFLIGHT MANUFACTURED FROM 3.5mm THICK M.S. SHEET
CURB PRESSINGS & 3mm THICK M.S. SHEET VENT PRESSINGS.
CORNERS MITRED & FULLY WELDED.

FINISH

POLYESTER 770 AFTER ALL FABRICATION.

POLYESTER POWDER COAT FINISHED RAL 9008 WHITE (black).

HARDWARE & ATTACHMENTS

HUNG ON PAIR WELDED BRACES, FITTED WELDED MOUNTING
PLATES TO FRAME & VENT TO ACCOMMODATE VENT OPERATOR.

GLAZING

GLAZED WITH 24mm TOI SEALED UNIT, HAVING STEPPED
BOTTOM EDGE, USING ALUMINIUM BEAD, GLAZING TAPE &
SILICONE SEALANT

OUTER - 4mm TOUGHENED FLOAT (STEPPED AREA PROTECTED
WITH LEAD FLASHING TO OUTER SURFACE)
INNER - 4mm TOUGHENED LOW 'E' (STEPPED BACK AT
BOTTOM BY 55mm)
CAVITY - 16mm ARGON FILLED - STANDARD COLOUR SPACER
BAR.

GENERAL

DM CHART	Overall Size W x H	Clear Viewable Size W x H	Between Timber Trimmers W x H
Clement 0	580 x 752	332 x 444	410 x 504
Clement 1	668 x 870	410 x 562	488 x 622
Clement 2	668 x 1021	410 x 713	488 x 773
Clement 3	818 x 1169	560 x 861	638 x 921
Clement 4	972 x 1169	714 x 861	792 x 921
Clement 5	1124 x 1501	866 x 1193	944 x 1253
Clement 6	818 x 1804	560 x 1496	638 x 1556
Clement SH	960 x 1270	652 x 962	730 x 1022

DATE	REV	COMMENTS
08/10/09	E	General revisions & corrections
01/10/09	D	General revisions & corrections
08/08/08	C	General revisions & corrections
28/08/06	B	General revisions to details
25/04/06	A	Details updated

REVISIONS

FOR INFORMATION

Drawing Title
DOUBLE GLAZED STEEL ROOFLIGHT
ROOF TILE APPLICATION
SECTION THRO' HORIZONTAL

Project/Site

Contractor/Client

ROOFLIGHT DEPT

Architect

Surveyor/Agent

Scale @ A1: DETAIL F.S. - ELEV'S 1:10

Date: APRIL 2006

Drawn By:

Revision

Drawing No.

D-CPRM/03

Revision

E


CLEMENT

Steel Windows Ltd


Clement House Haslemere Surrey GU27 1HR

Tel: 01428 643393 Fax: 01428 644436


WINDOWS W4 & W6

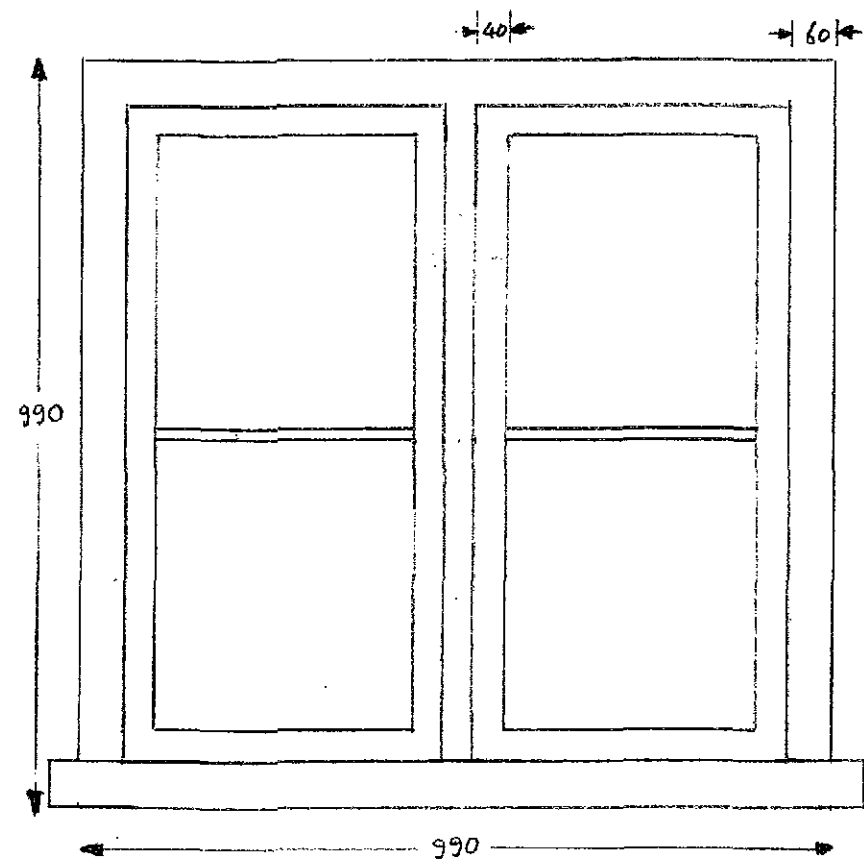

WINDOW W5

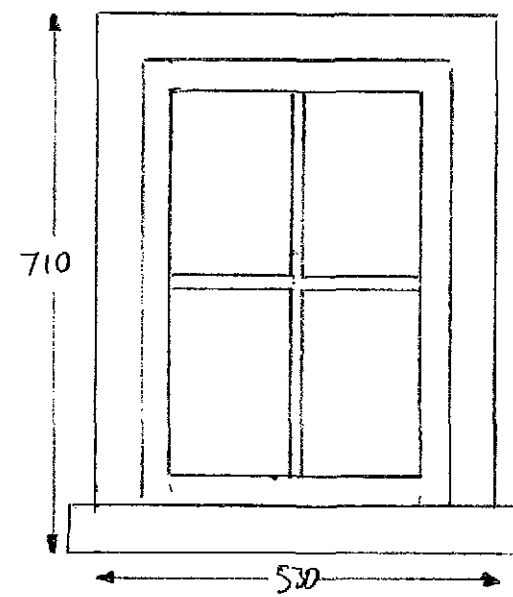


DOOR

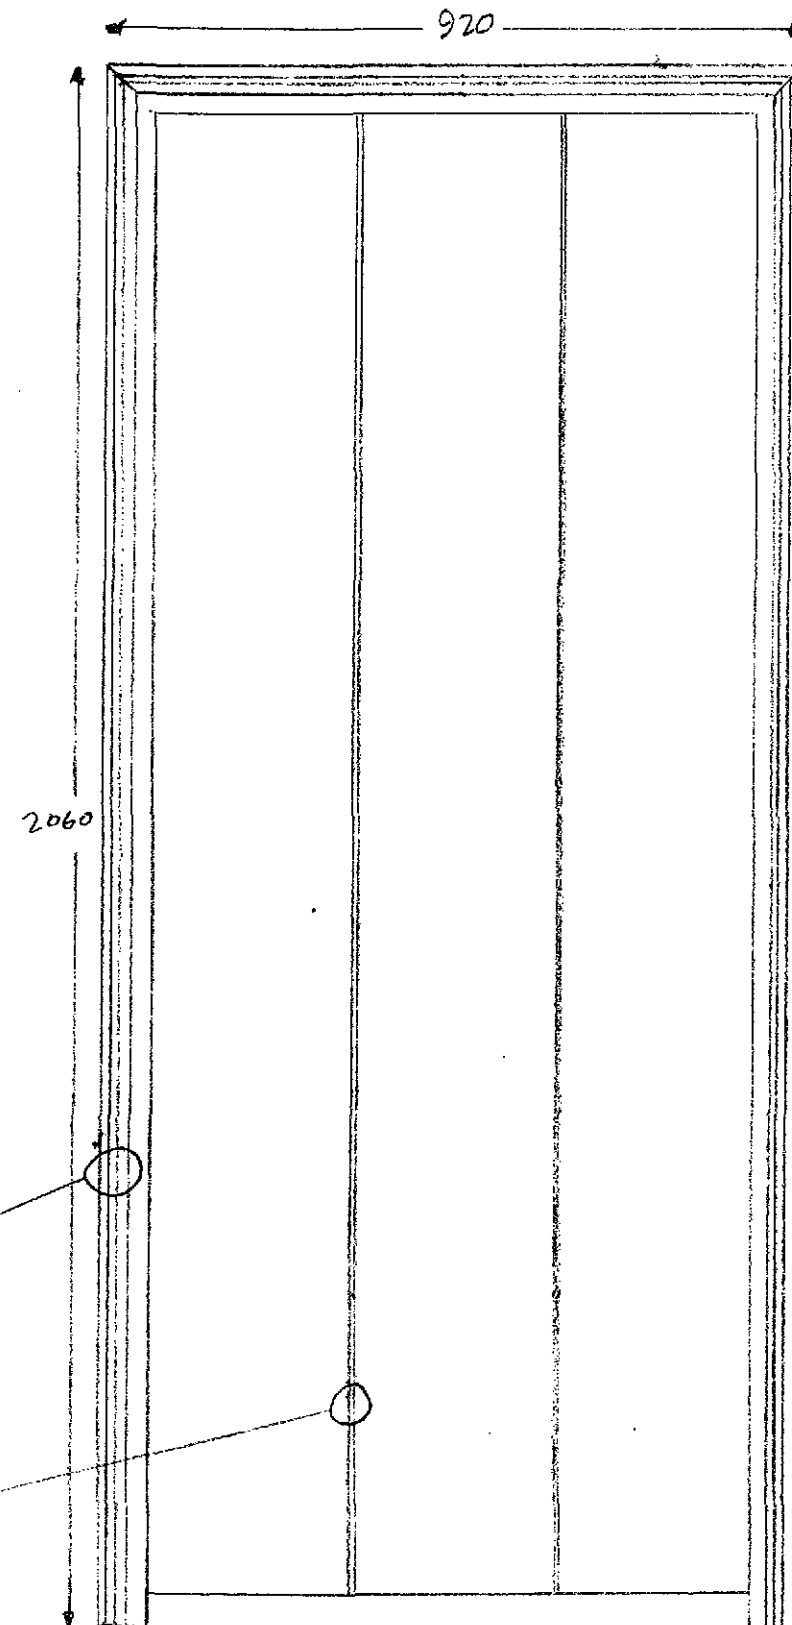

NEW SIDE FEATURES

SCALE 1:10

THE WOODLANDS, GOSBERTON

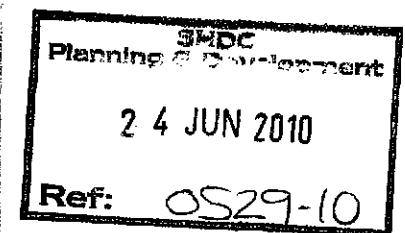

DETAIL OF MOULDINGS SCALE 1:1

