




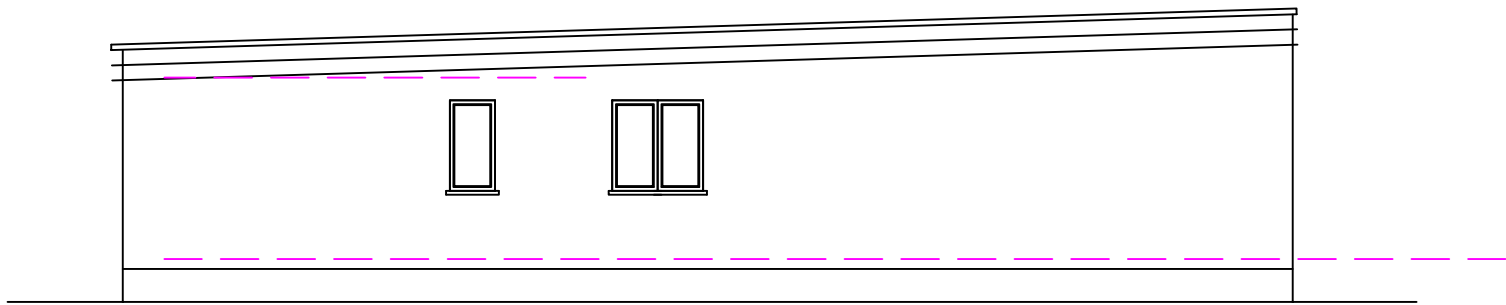


Proposed Side Elevation 1 :100

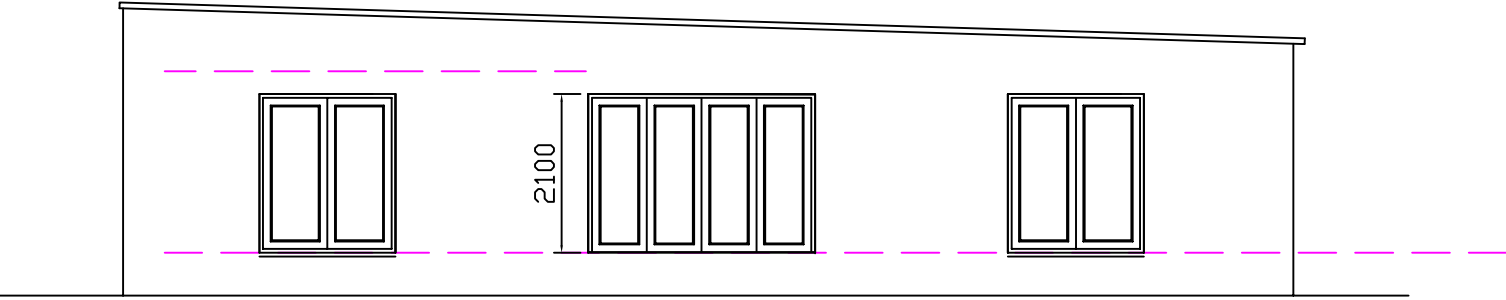


Proposed Side Elevation 1 :100

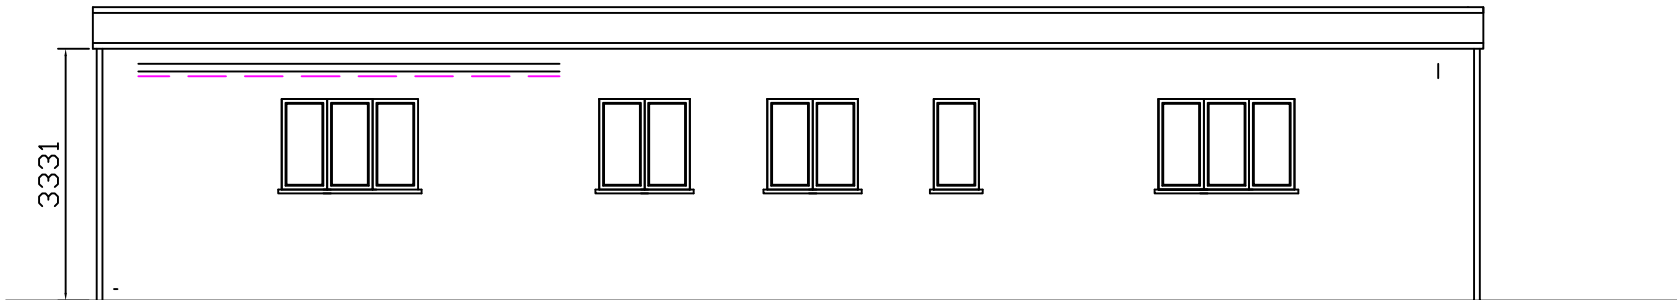

Proposed Rear Elevation 1 :100

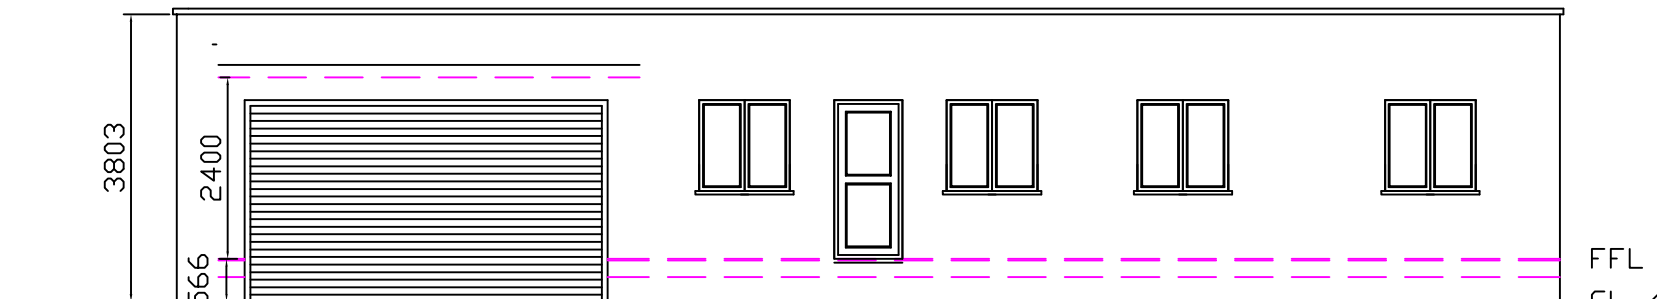

Proposed Front Elevation 1 :100

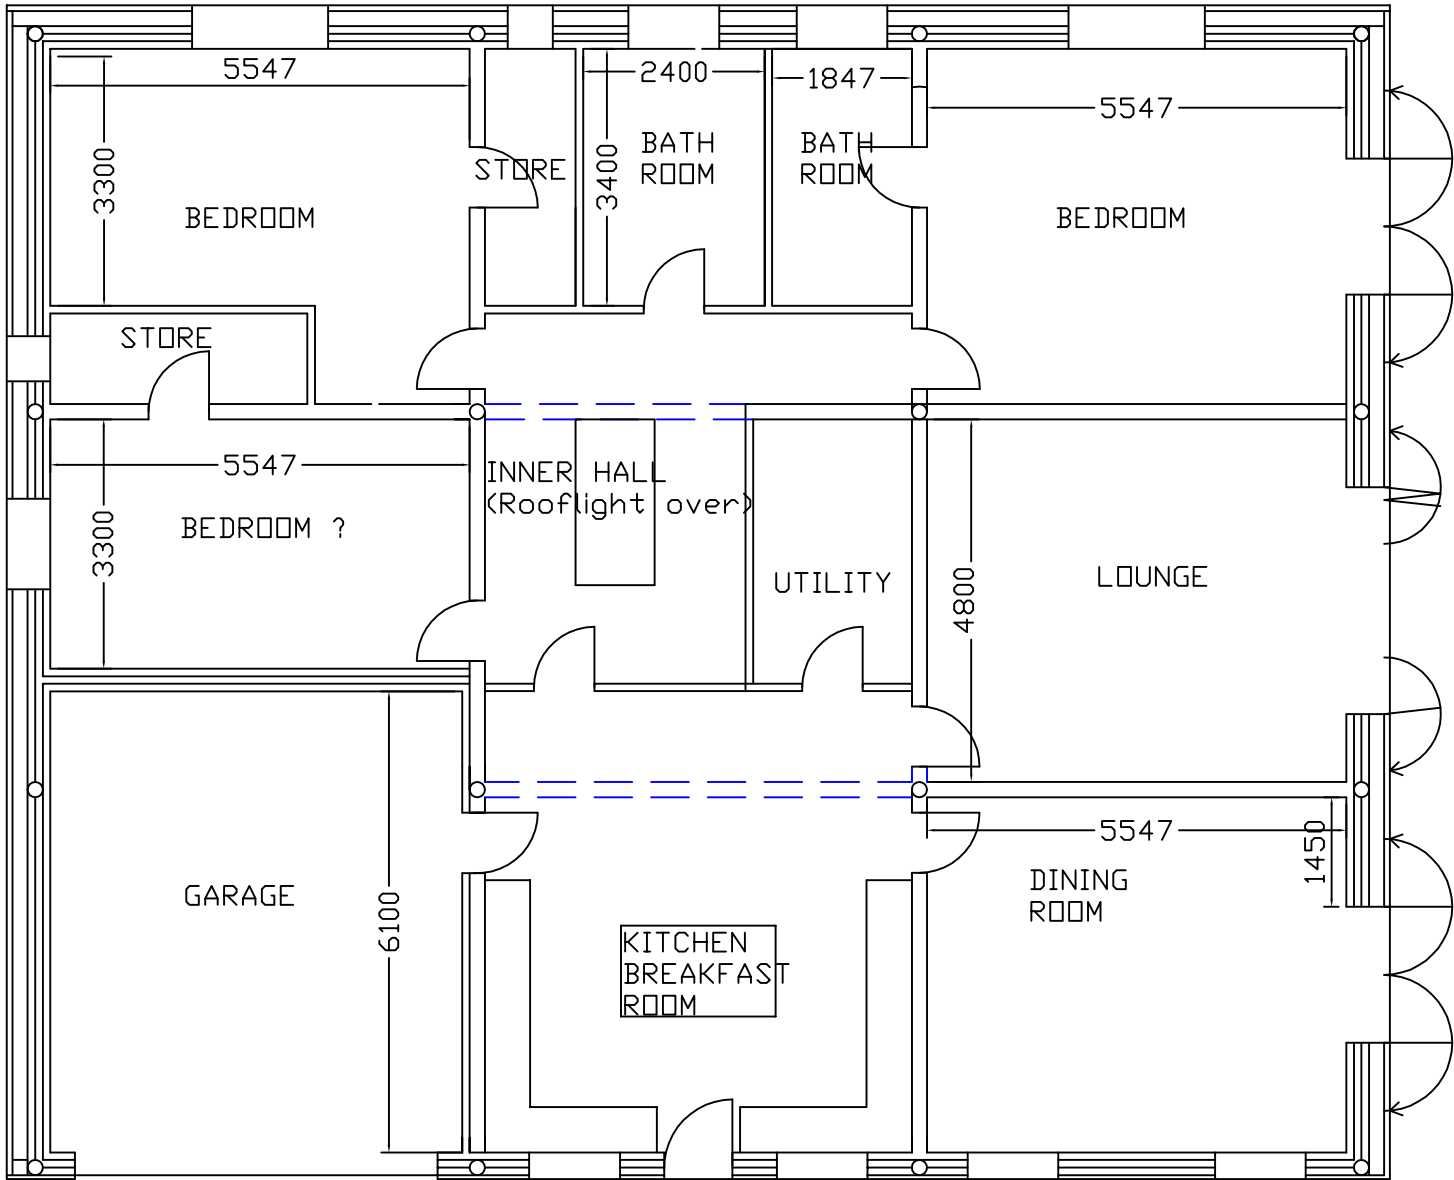

Proposed Ground Floor Layout 1 :100