



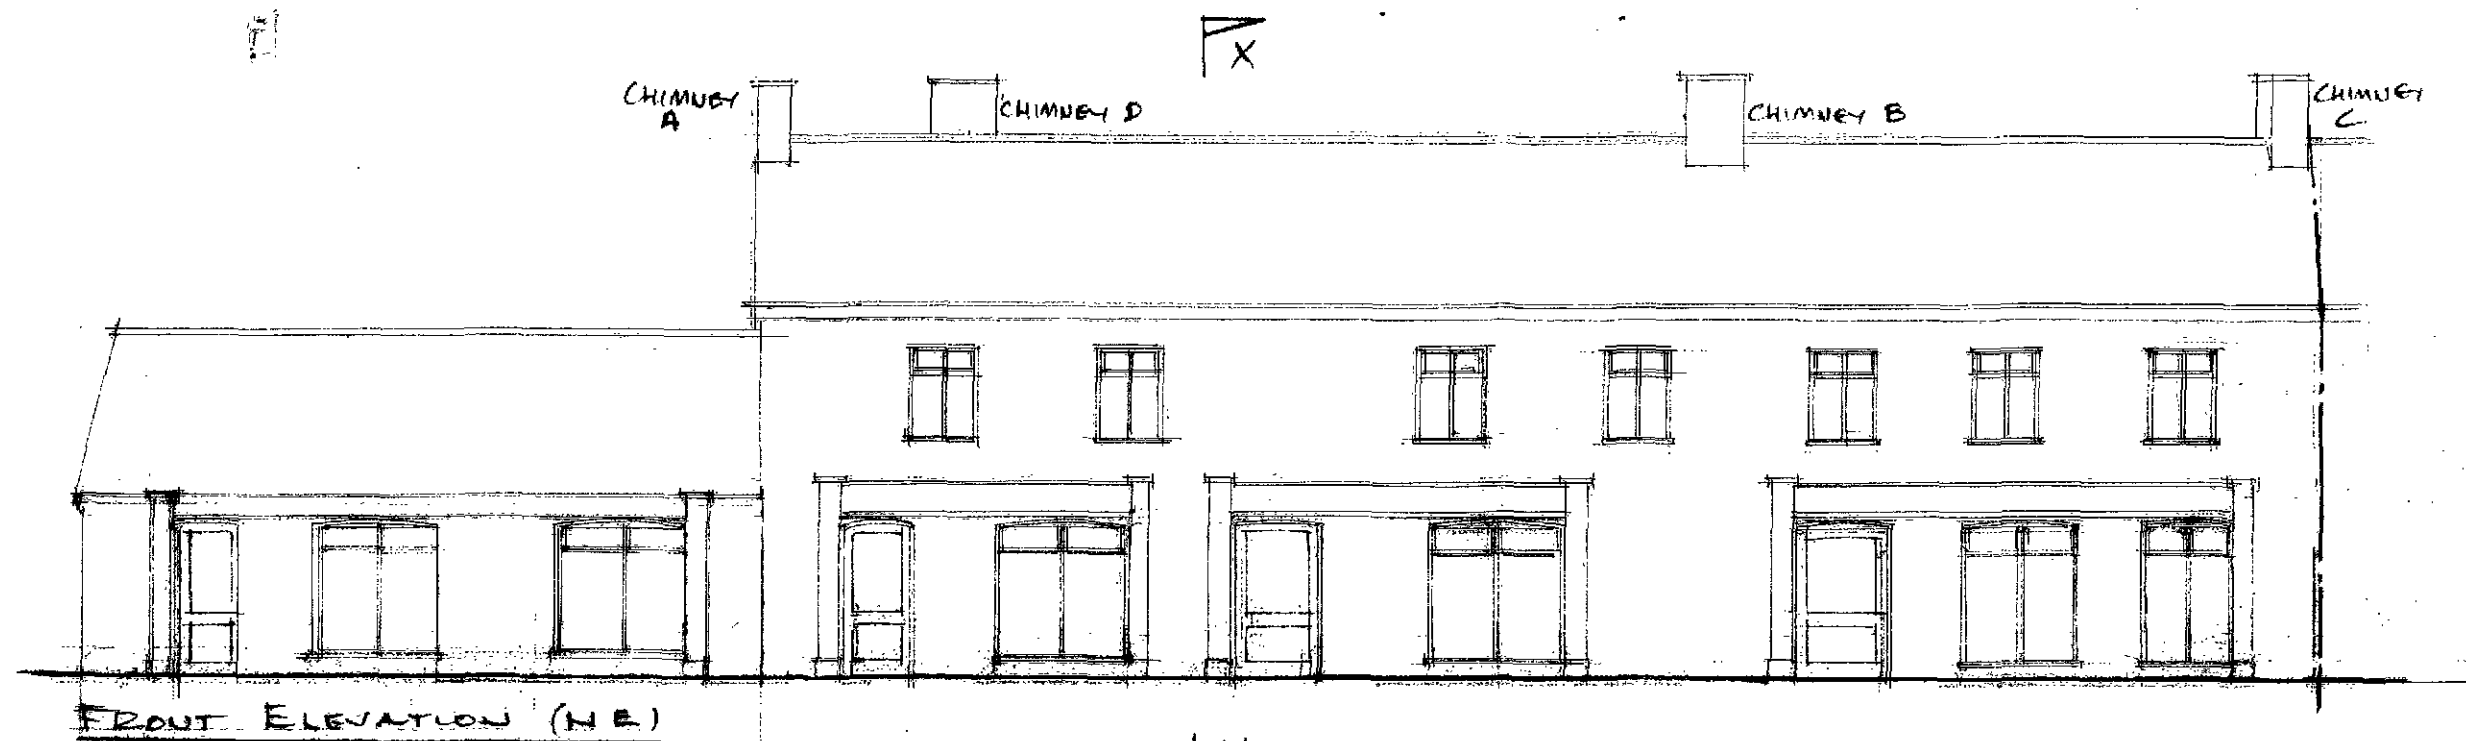

SHDC
Planning & Development
1 1 JUL 2011
Ref: OS38-11

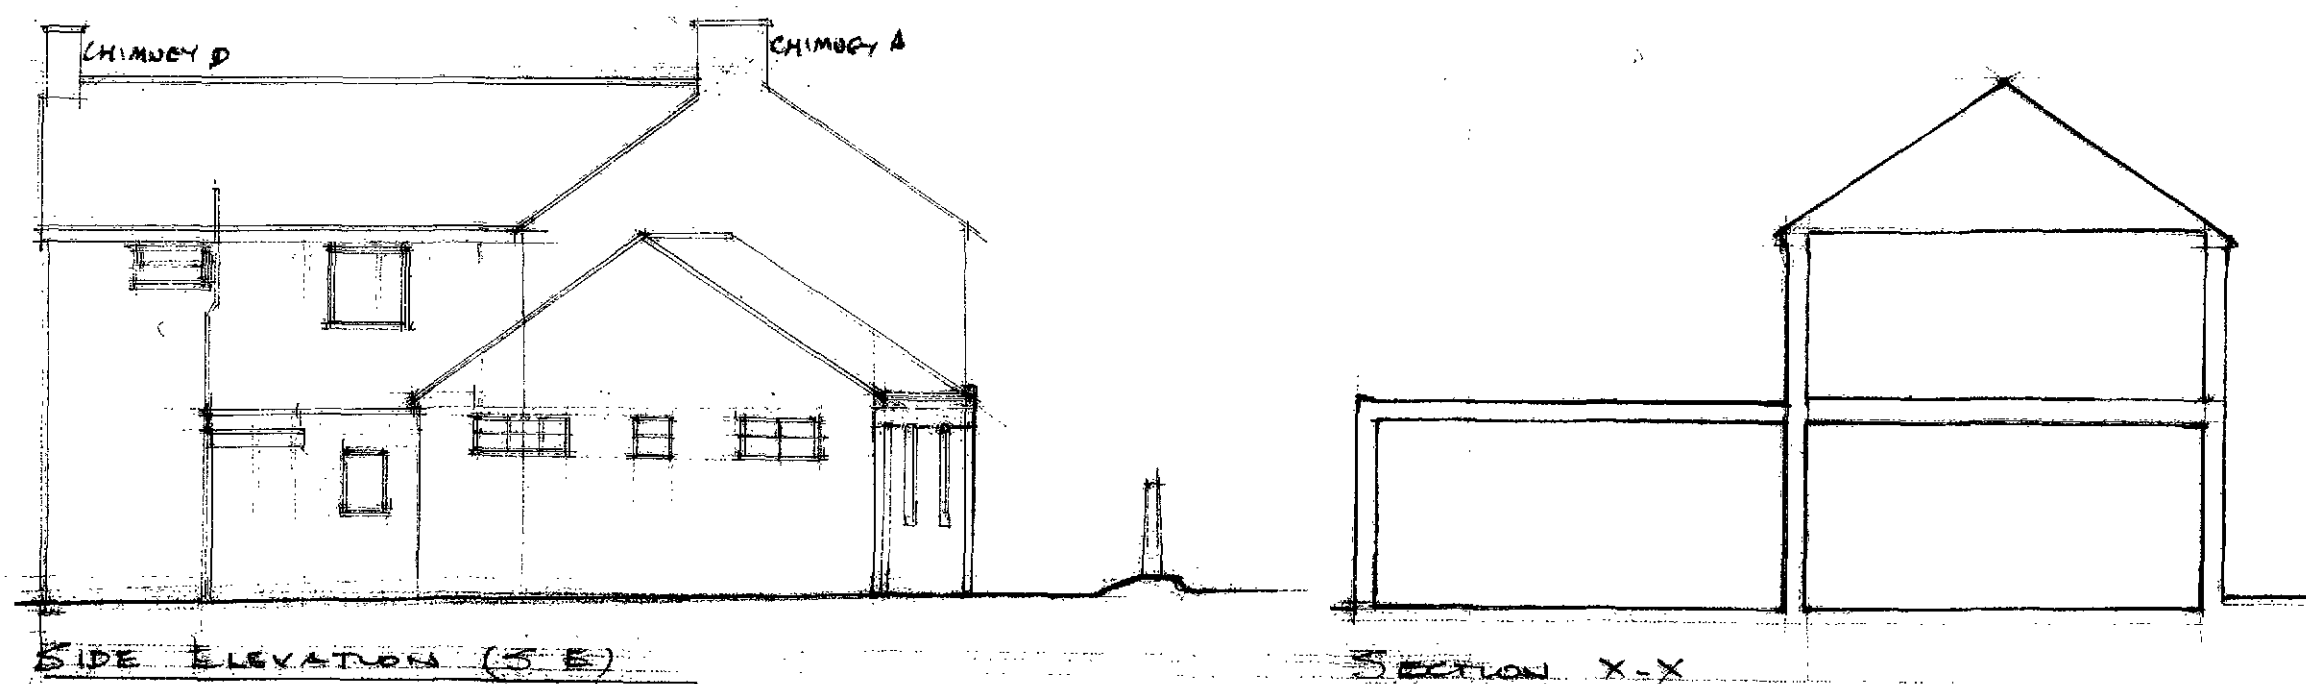

Proposed Change Of Use
Of Public House To Sale
Of Hot Take Away Food, &
3 Retail Unit, Including
Rear External Staircase &
Handrailing to Flat Roof At
The Five Bells
No 1 Spalding Road
Gosberton

PROPOSED ELEVATIONS & SECTION

Drwg No 4/44/1
Date 11/06/09
Scale 1:100

B. Shemeld
264 Eastfield Rd
Peterborough
Cambs PE1 4BE
Tel 01733 891771