



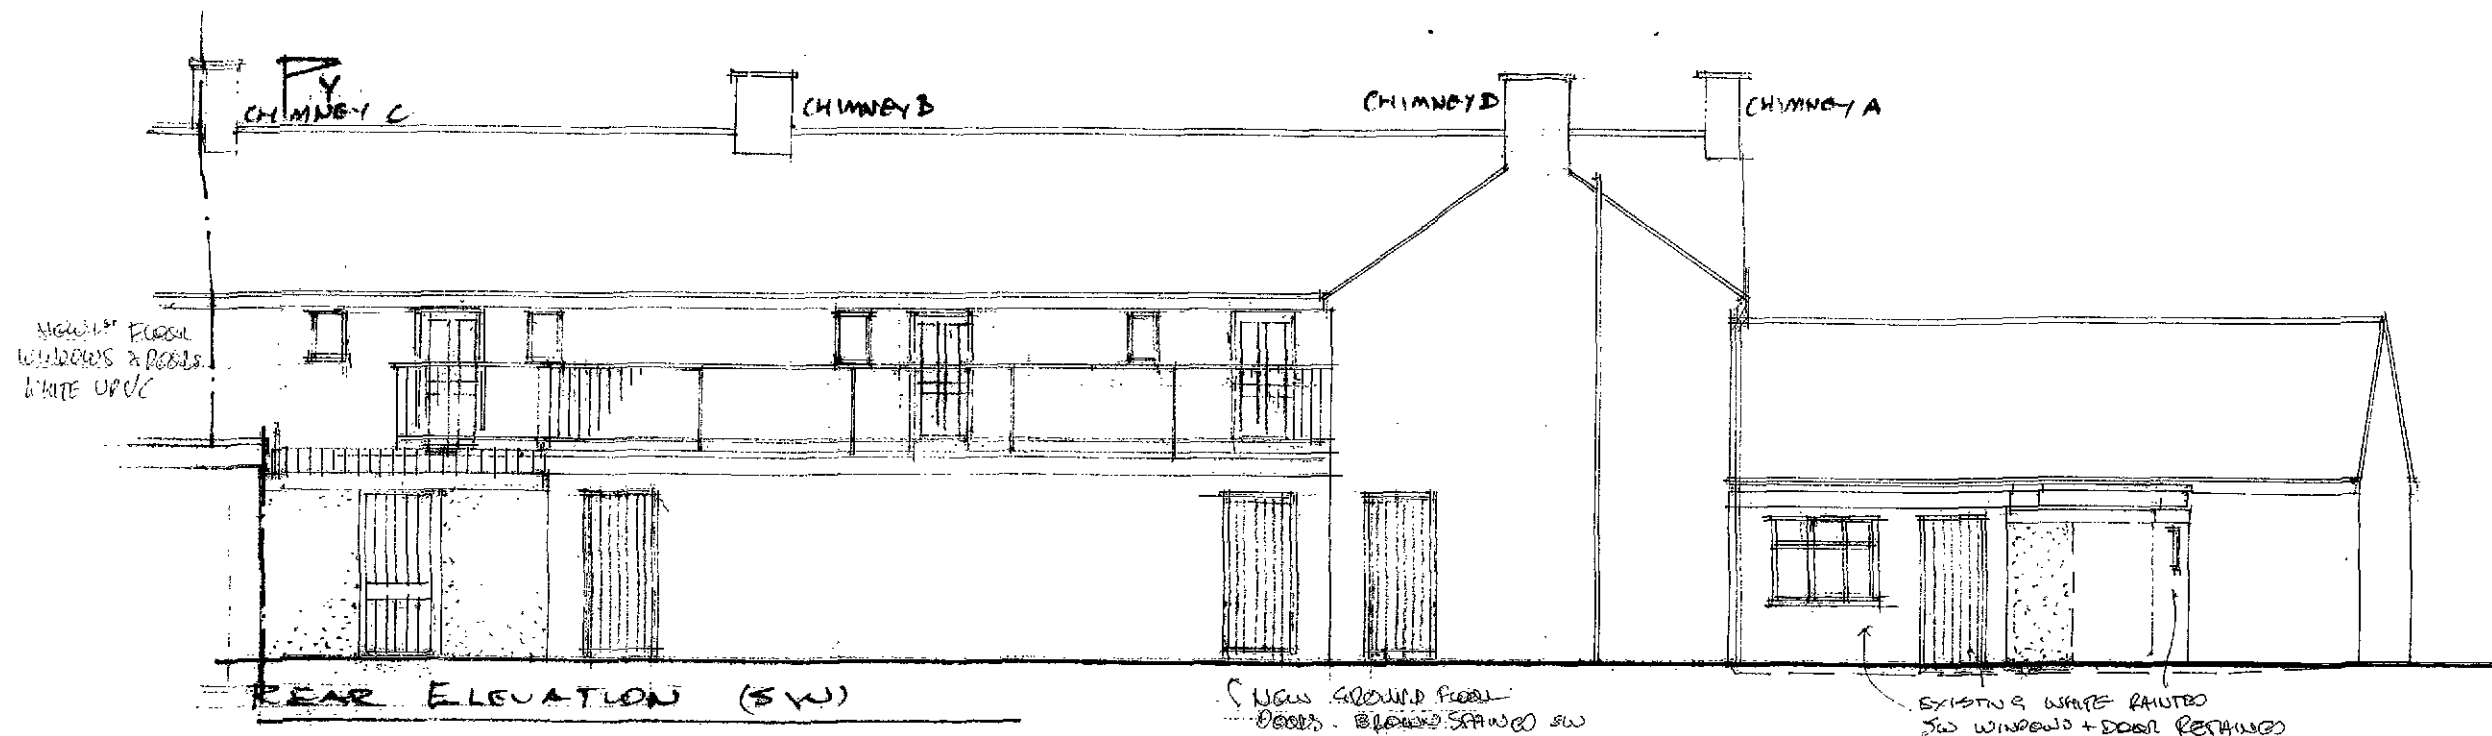


1/4

SHDC
Planning & Development
11 JUL 2011
Ref: 0538-11

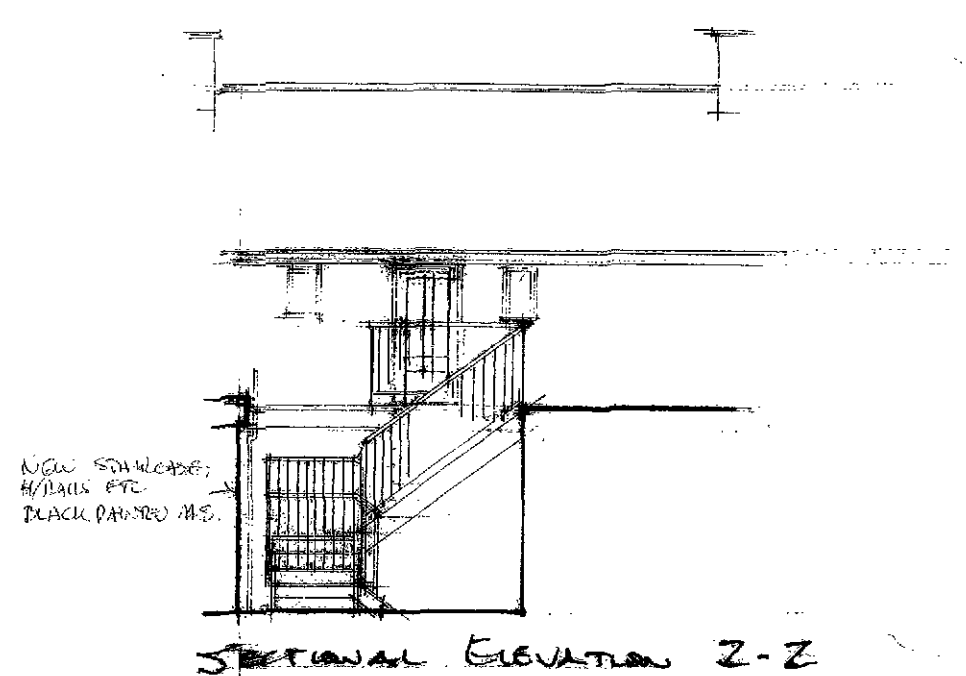

SECTIONAL ELEVATION Z-Z

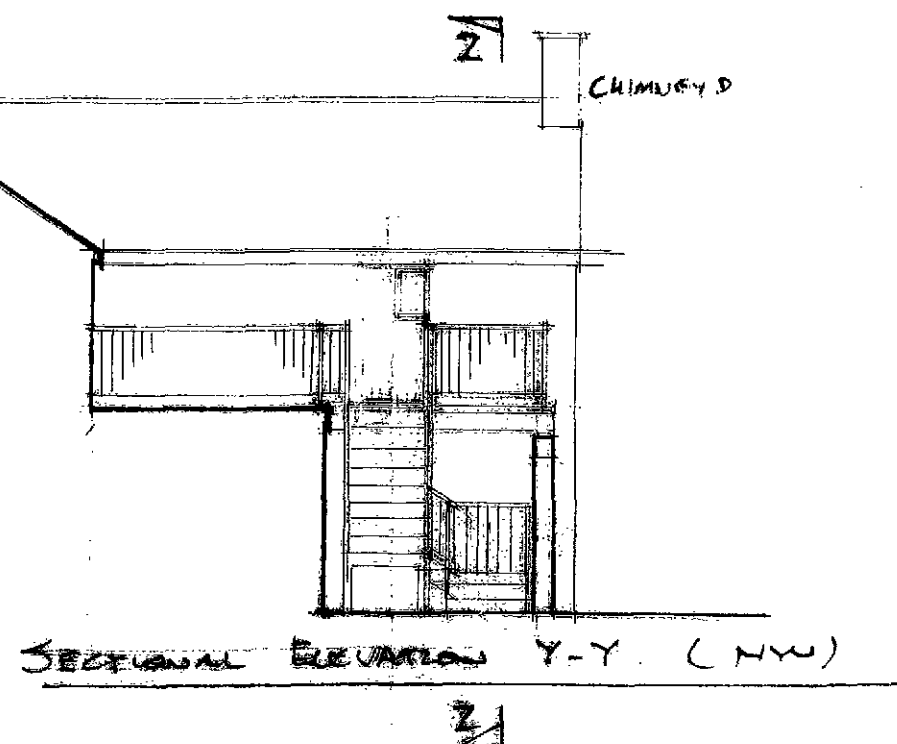

SECTIONAL ELEVATION Y-Y (NW)

Proposed Change Of Use
Of Public House To Sale
Of Hot Take Away Food, &
3 Retail Unit, including
Rear External Staircase &
Handrailing to Flat Roof At
The Five Bells
No 1 Spalding Road
Gosberton

PROPOSED ELEVATIONS

Dwg No A144/2
Date APRIL 2009
Scale 1:100

B. Shemeld
264 Eastfield Rd
Peterborough
Cambs PE1 4BE
Tel 01733 891771