




Contractor to check all Dimensions on site prior to ordering materials / commencing work.Do Not Scale from this Drawing - If in doubt then please ask

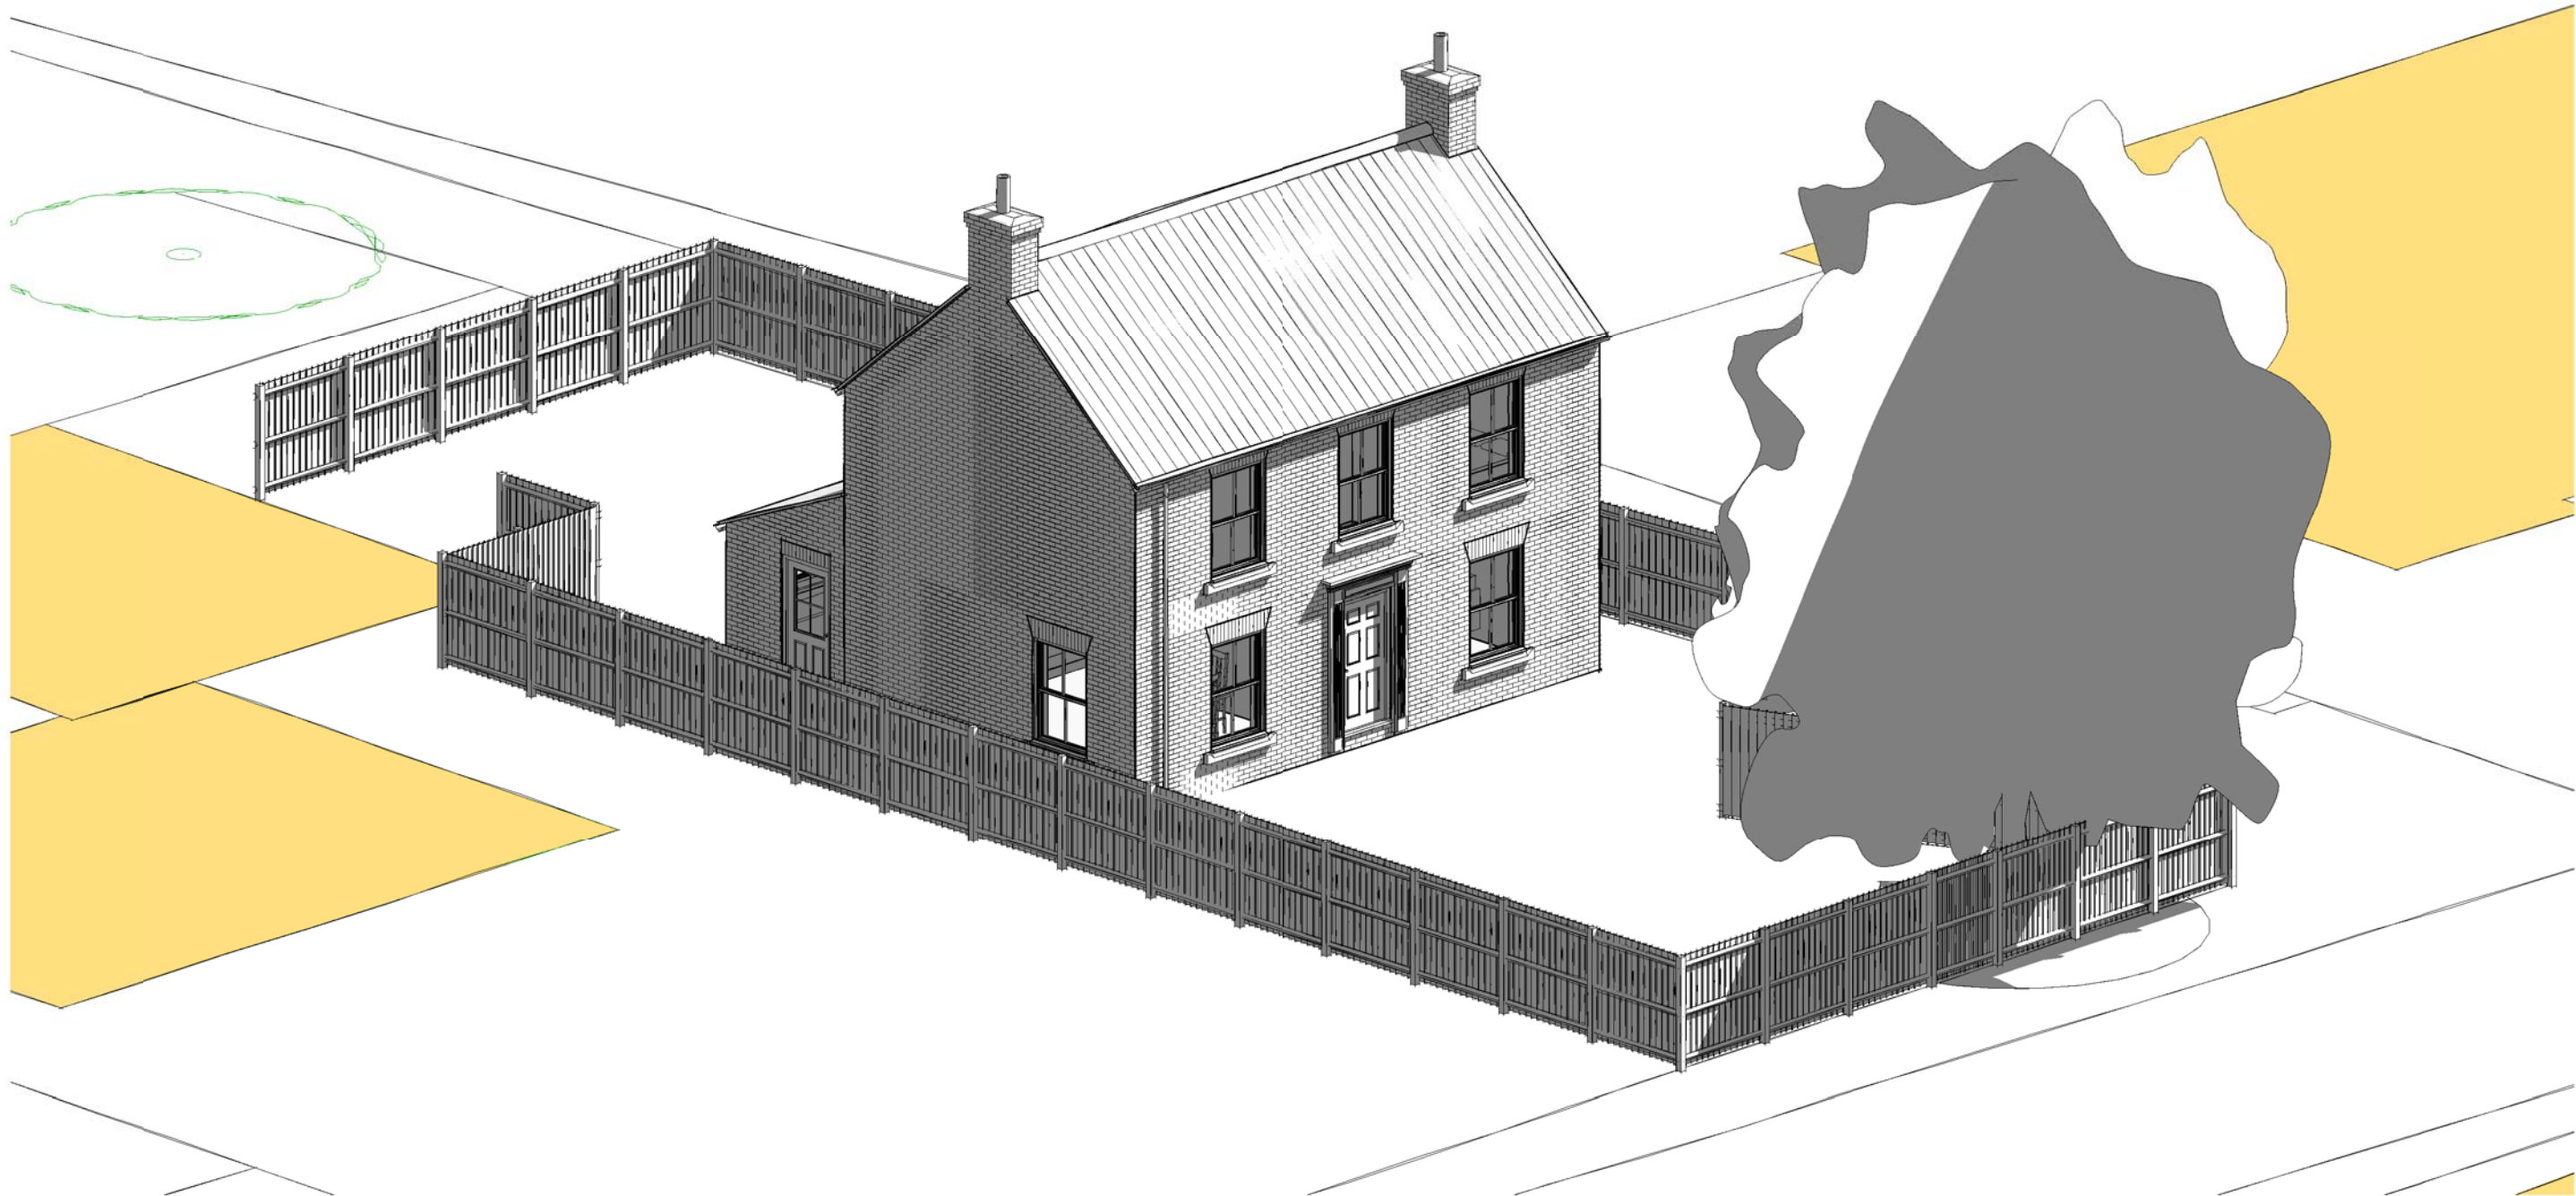

Front Aerial View

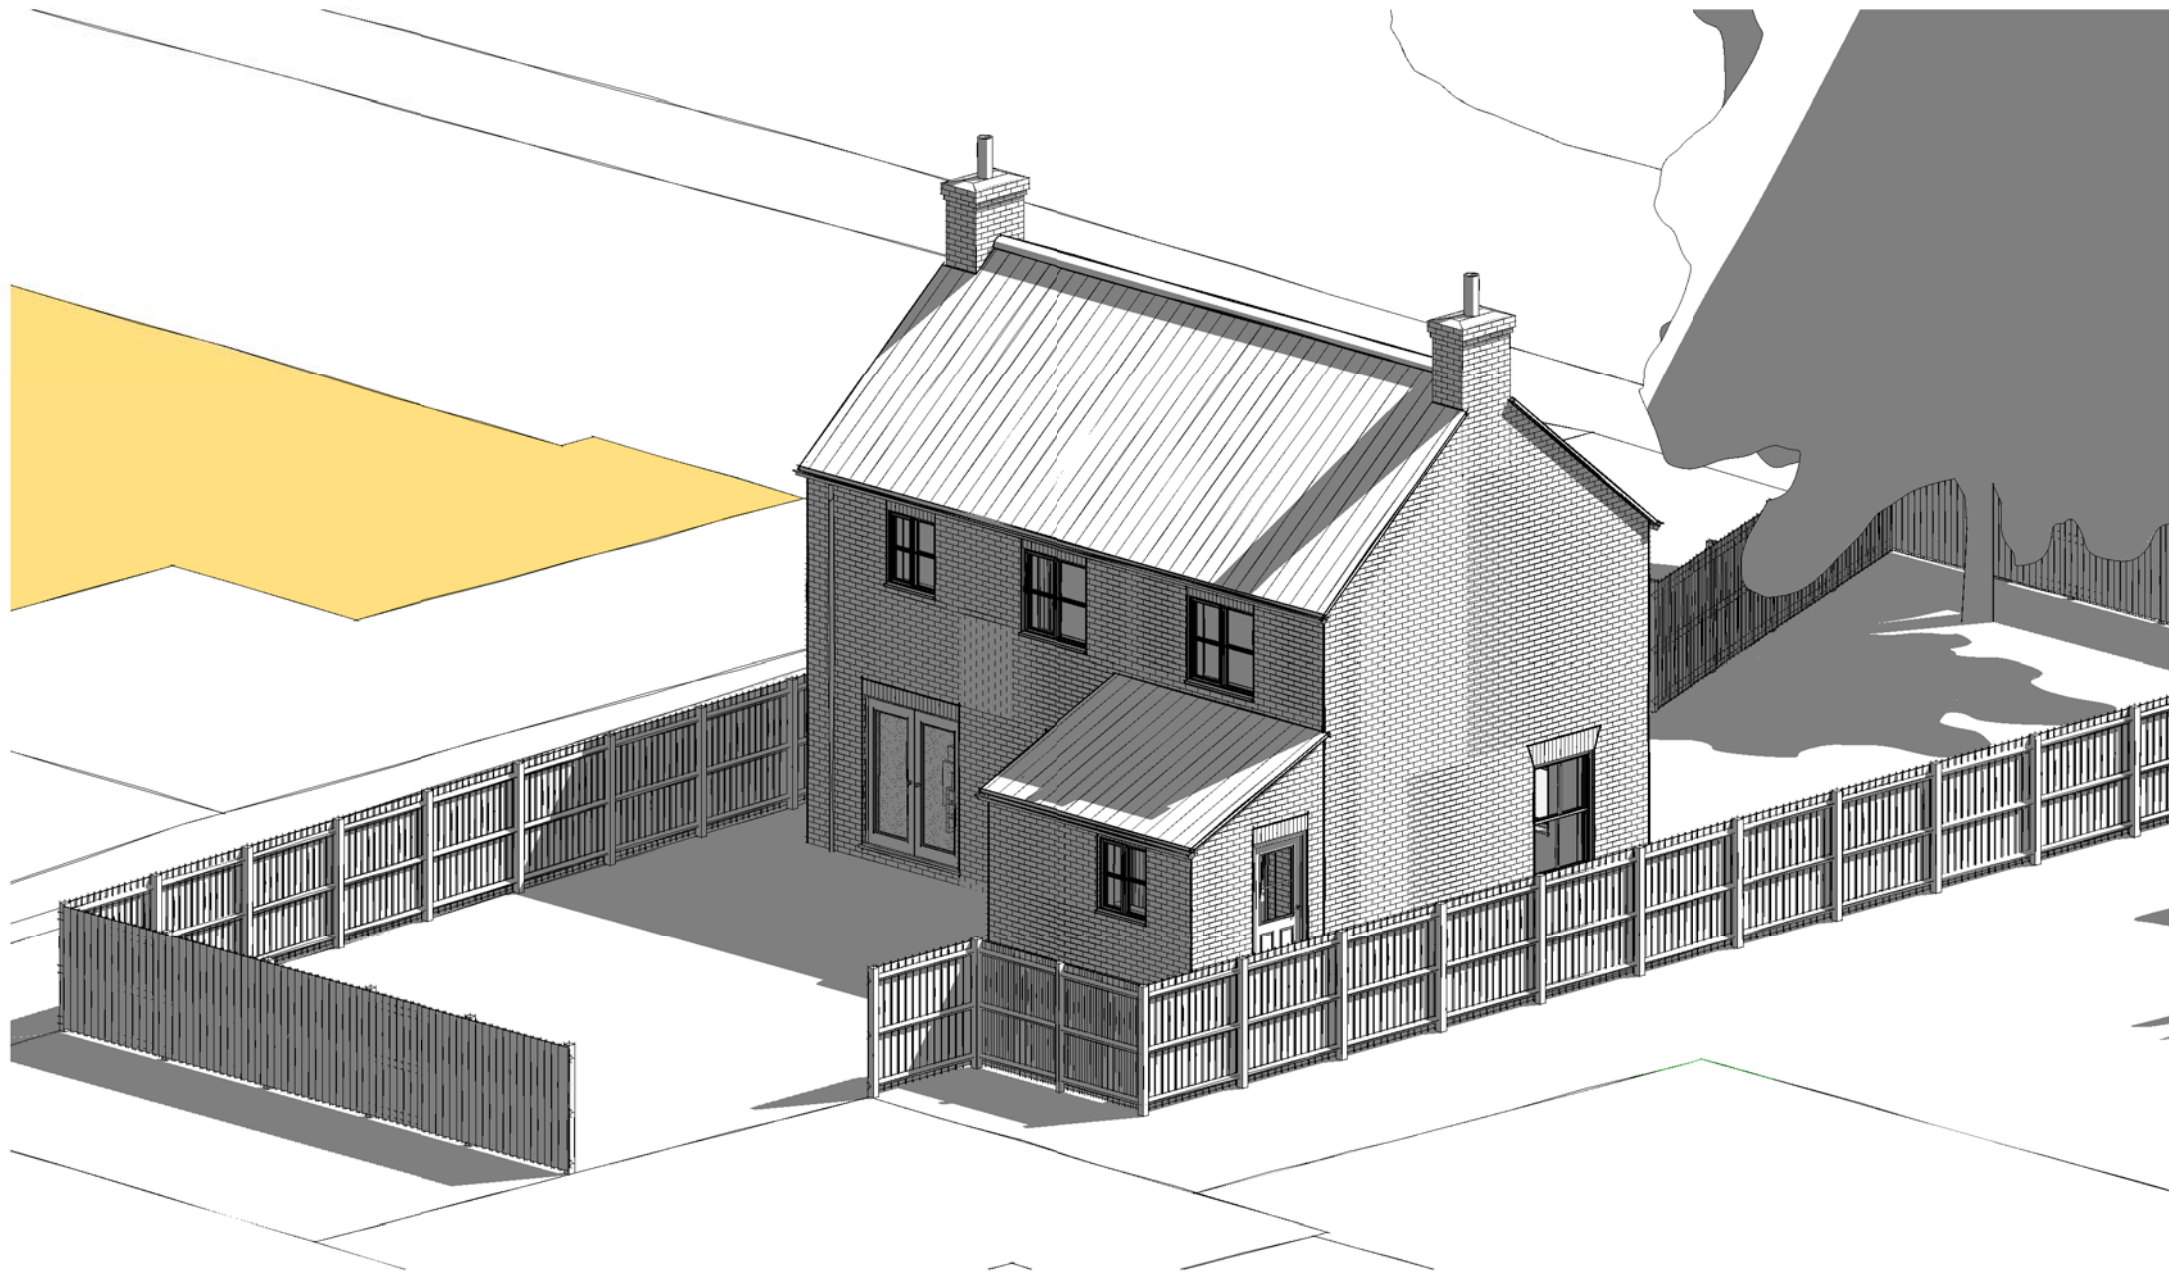


Rear Aerial View

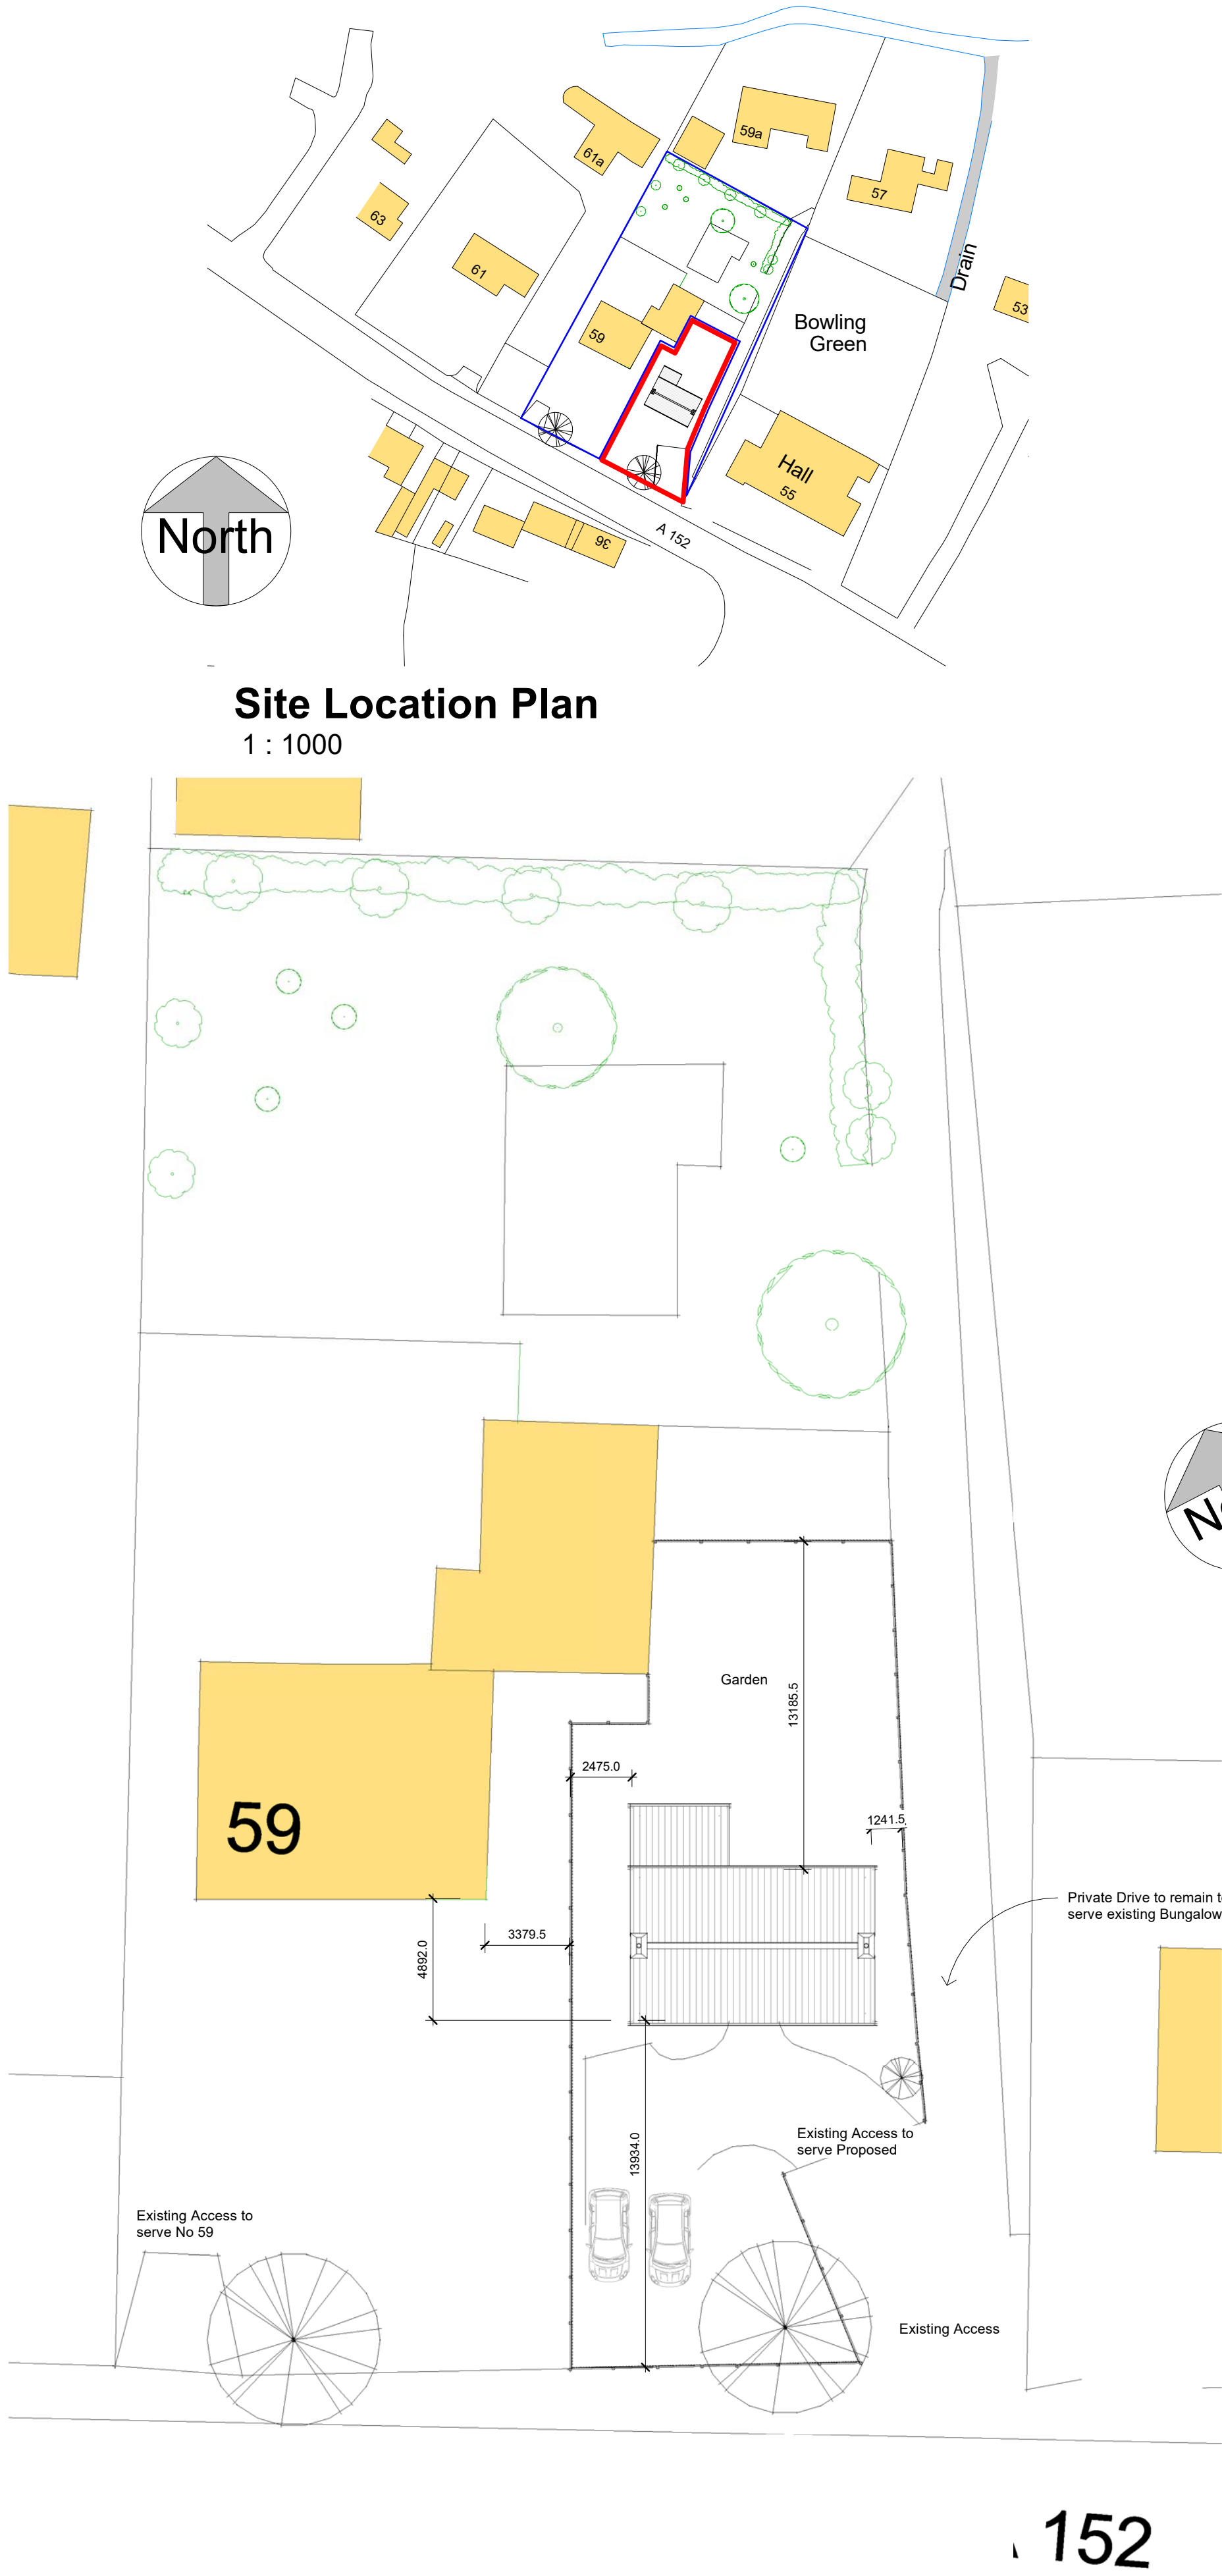

Site Block Plan
1 : 200



Site Location Plan
1 : 1000

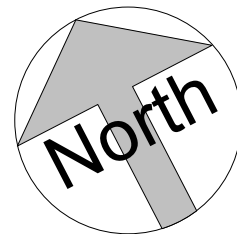

*Issued For Clients Comments /
Approval Only*

GENERAL CONDITIONS
Contractors are responsible for checking all dimensions on site when work commences and before ordering any materials. Any discrepancies should be brought to the attention of the Client for remedial action before commencing further.
All materials not specified to be of a standard suitable for the work proposed and be fit for purpose. All work to be in accordance with good building practise and all necessary BS codes for Workmanship on Building Sites.

A - 14.06.12 - Site Boundaries added
Revisions

Client: **Mr & Mrs D Scharff**

Site: **59A High Street,
Gosberton**

Drg Title: **Proposed Site
Plans**



"Treetops", The Raceground,
Spalding
PE11 3AP
Tel : 01775 768 921
e-mail: jason@remwaydesign.co.uk

Contract No	Drg No	Revision:
a1	2143	001 A